



NOTES
Do not scale. All figured dimensions in mm and to be checked on site.
Copyright of the design and / or drawings remains solely with ke-design.
This drawing does not form part of a contract and is subject to change at developer's discretion.

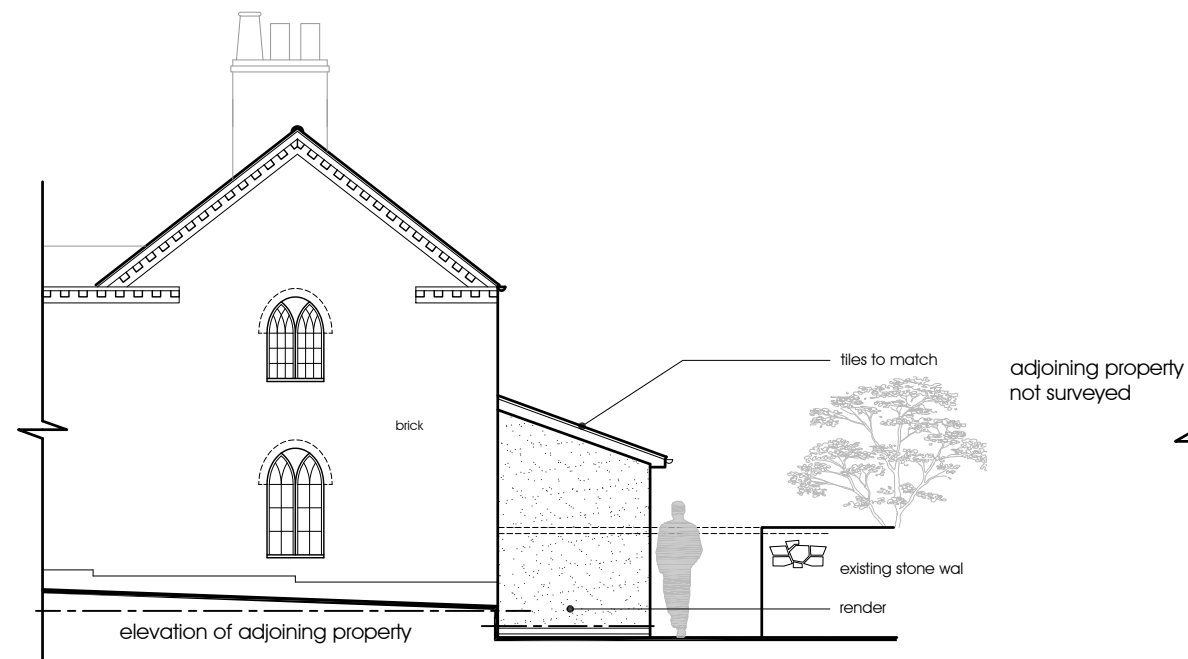


West Elevation



South Elevation

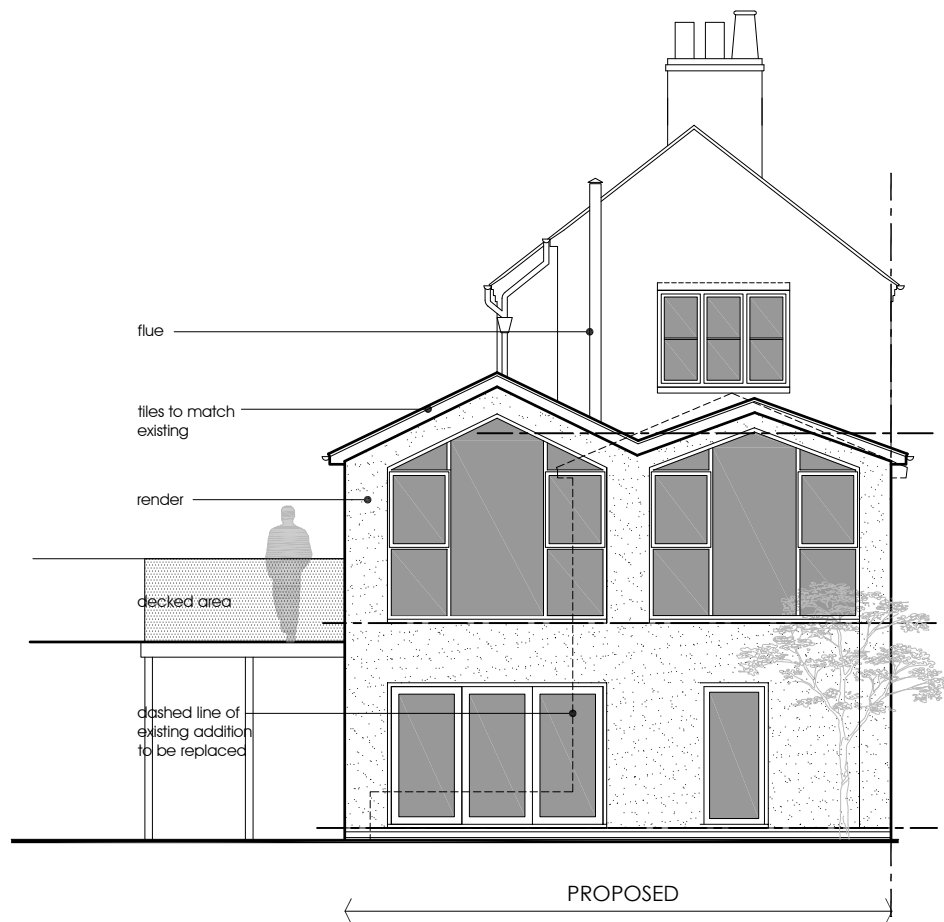

East Elevation

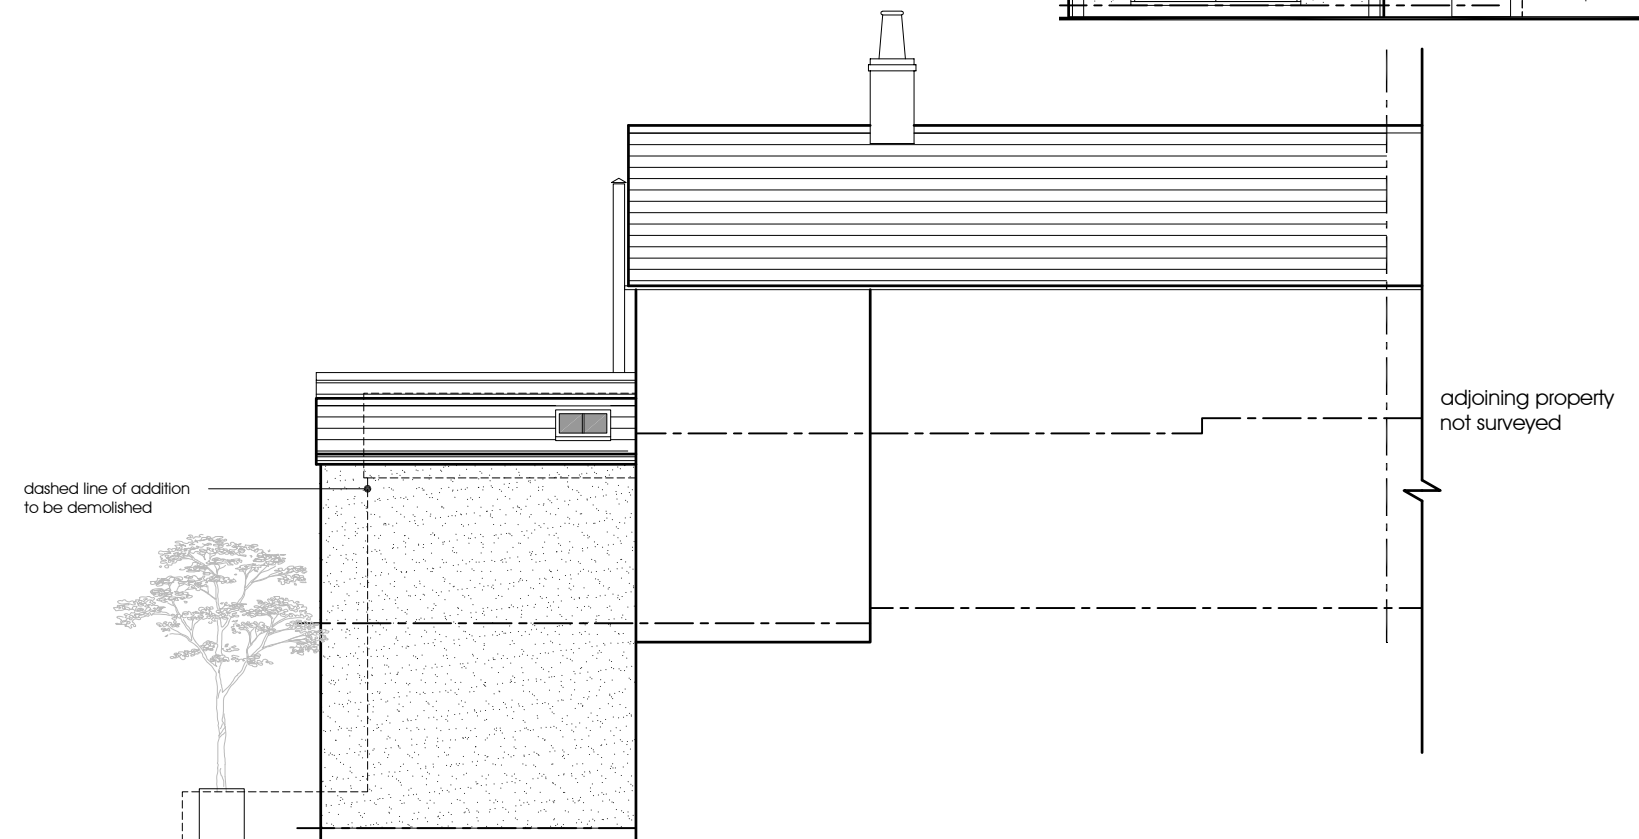

North Elevation

A	Timber cladding removed	20/08/2021	CM
rev.	description	date	by

status. Planning

 E: info@ke-design.co.uk www.ke-design.co.uk T: 01743 298080	Unit 7, Henry Close Battlefield Enterprise Park Battlefield Shrewsbury Shropshire SY1 3TJ	The Studio, 3 William Felton Mews Salop Road, Oswestry Shropshire SY11 2RQ	client Ms A. Newman	drawing PROPOSED ELEVATIONS	scale 1:100@A3	date 04/02/2021	drawn CM
			project. Rose Hill Lodge, Erbistock, Wrexham, LL13 0DR		drwg no 2055-MA(00)0006	rev A	