




OWL COTTAGE, MILBROOK LANE.

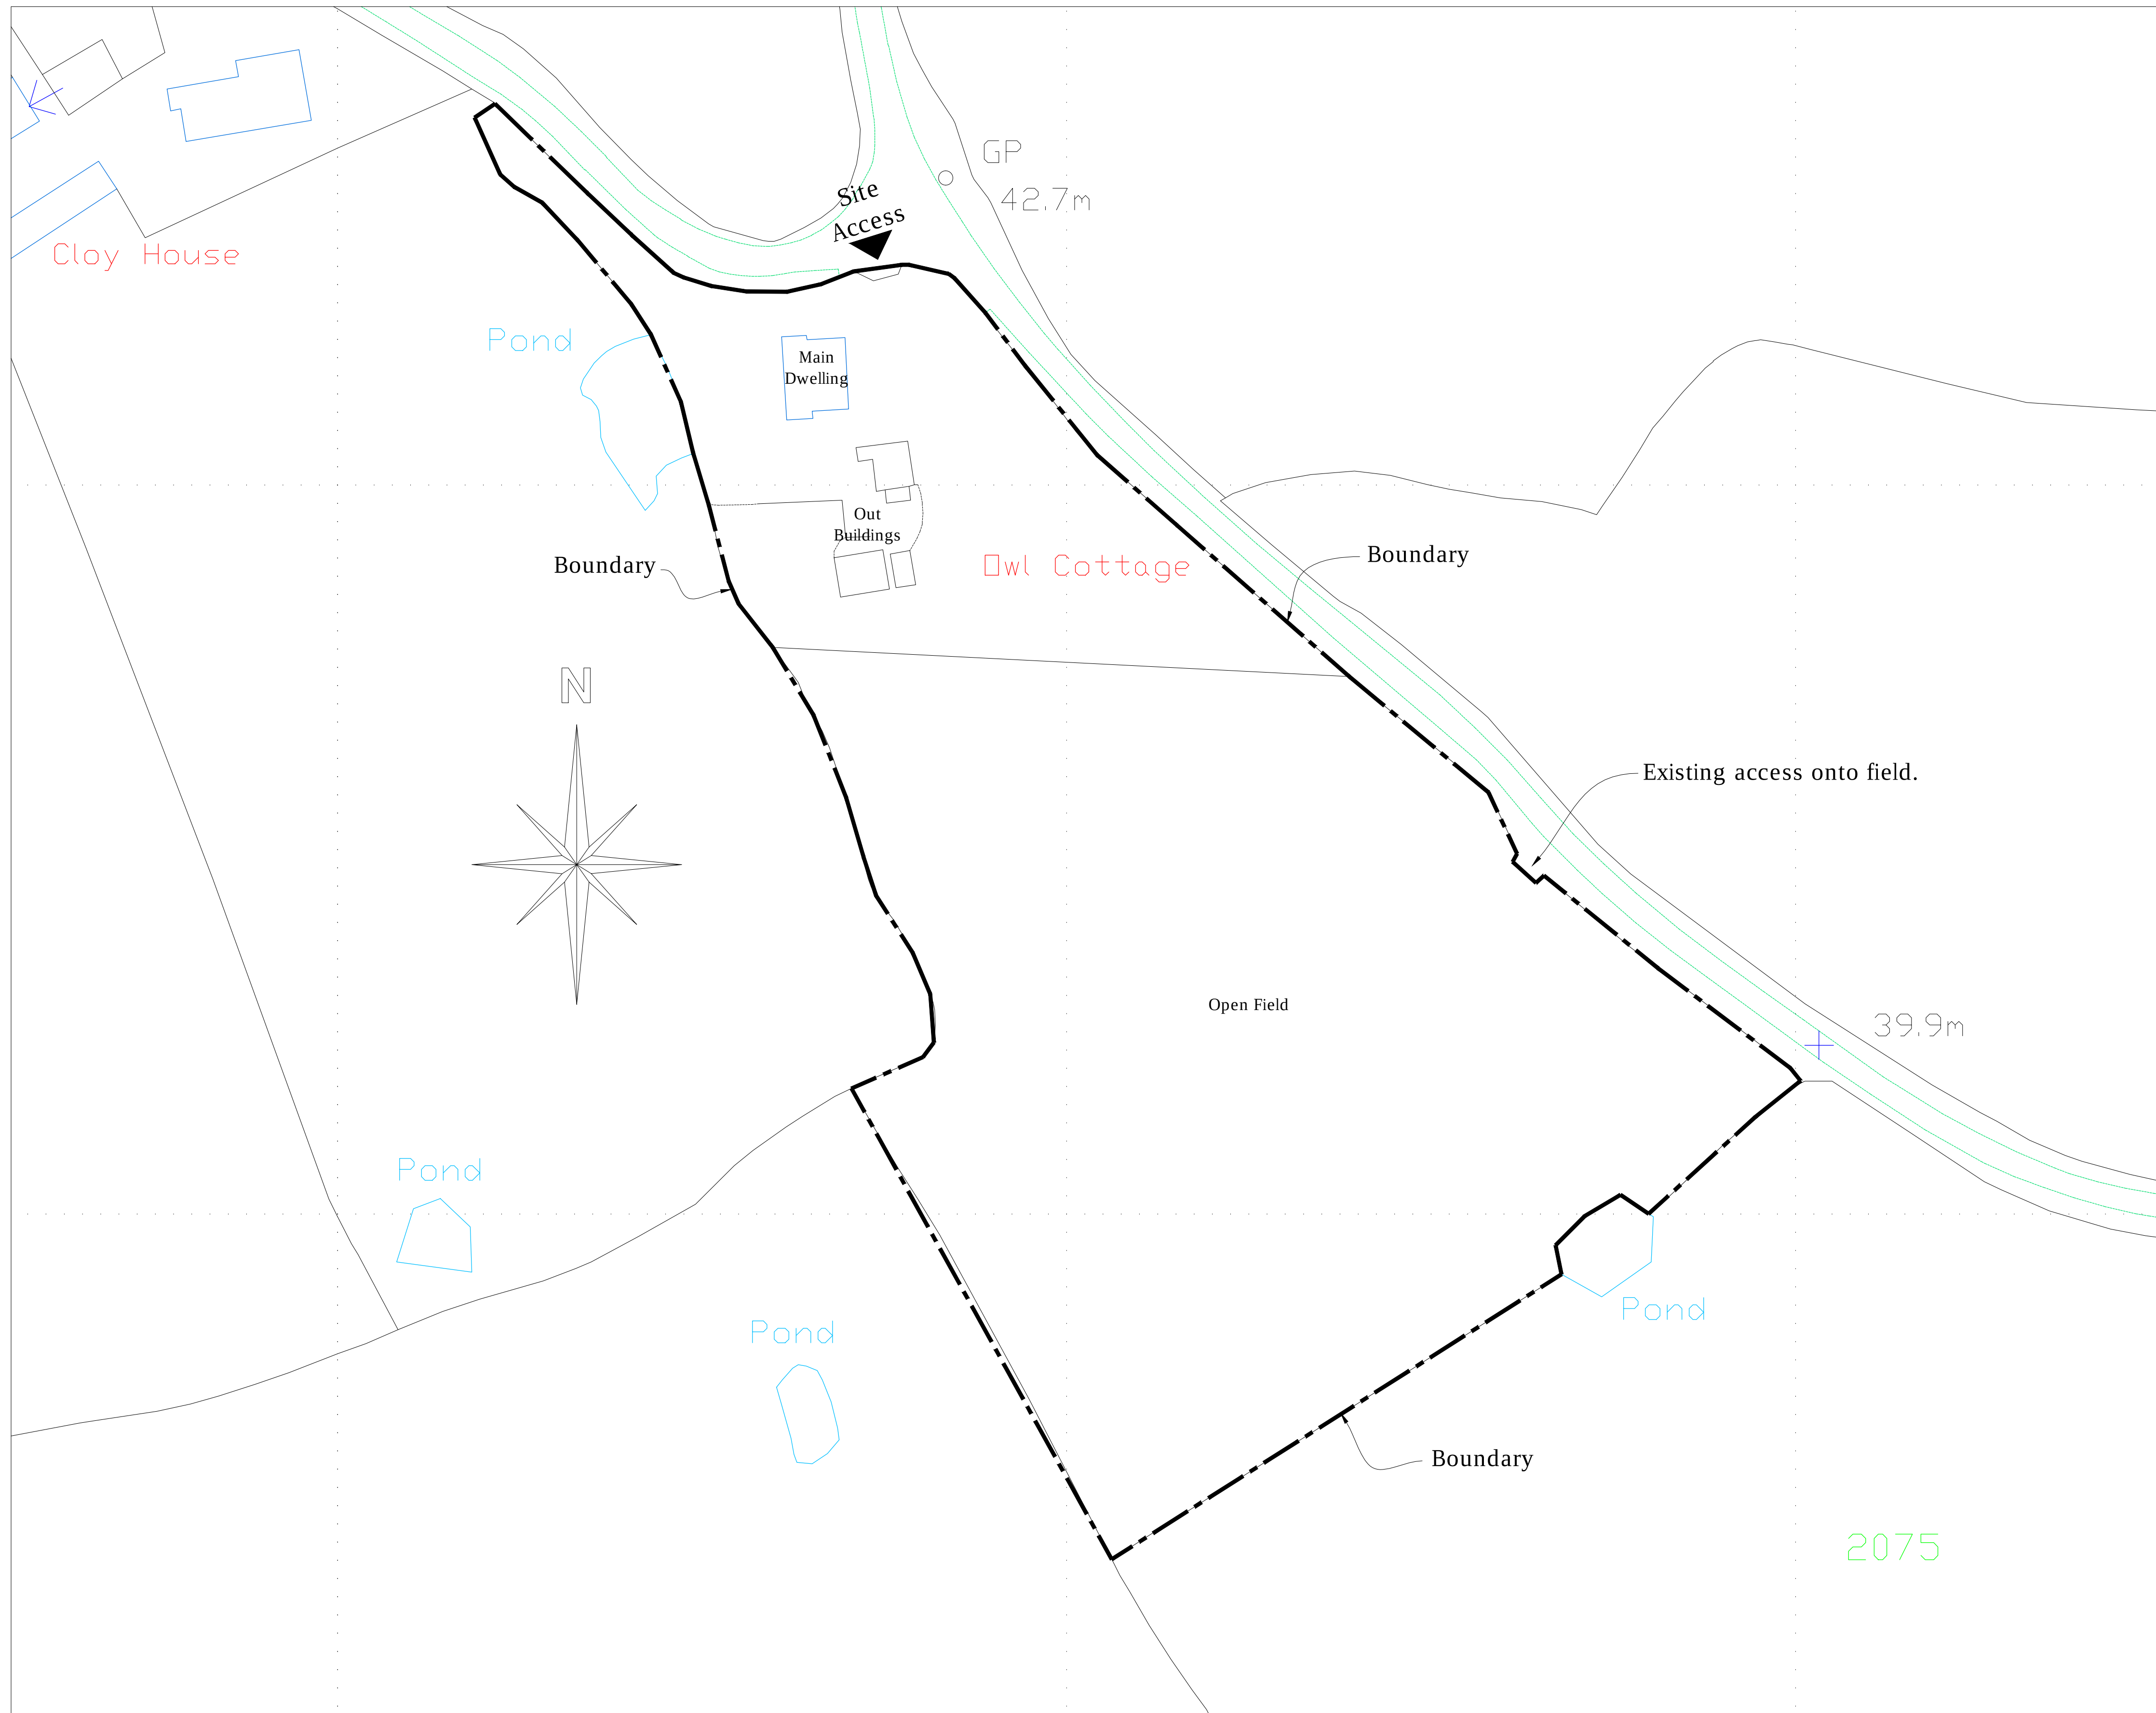

Existing Site Plan
Scale 1:500

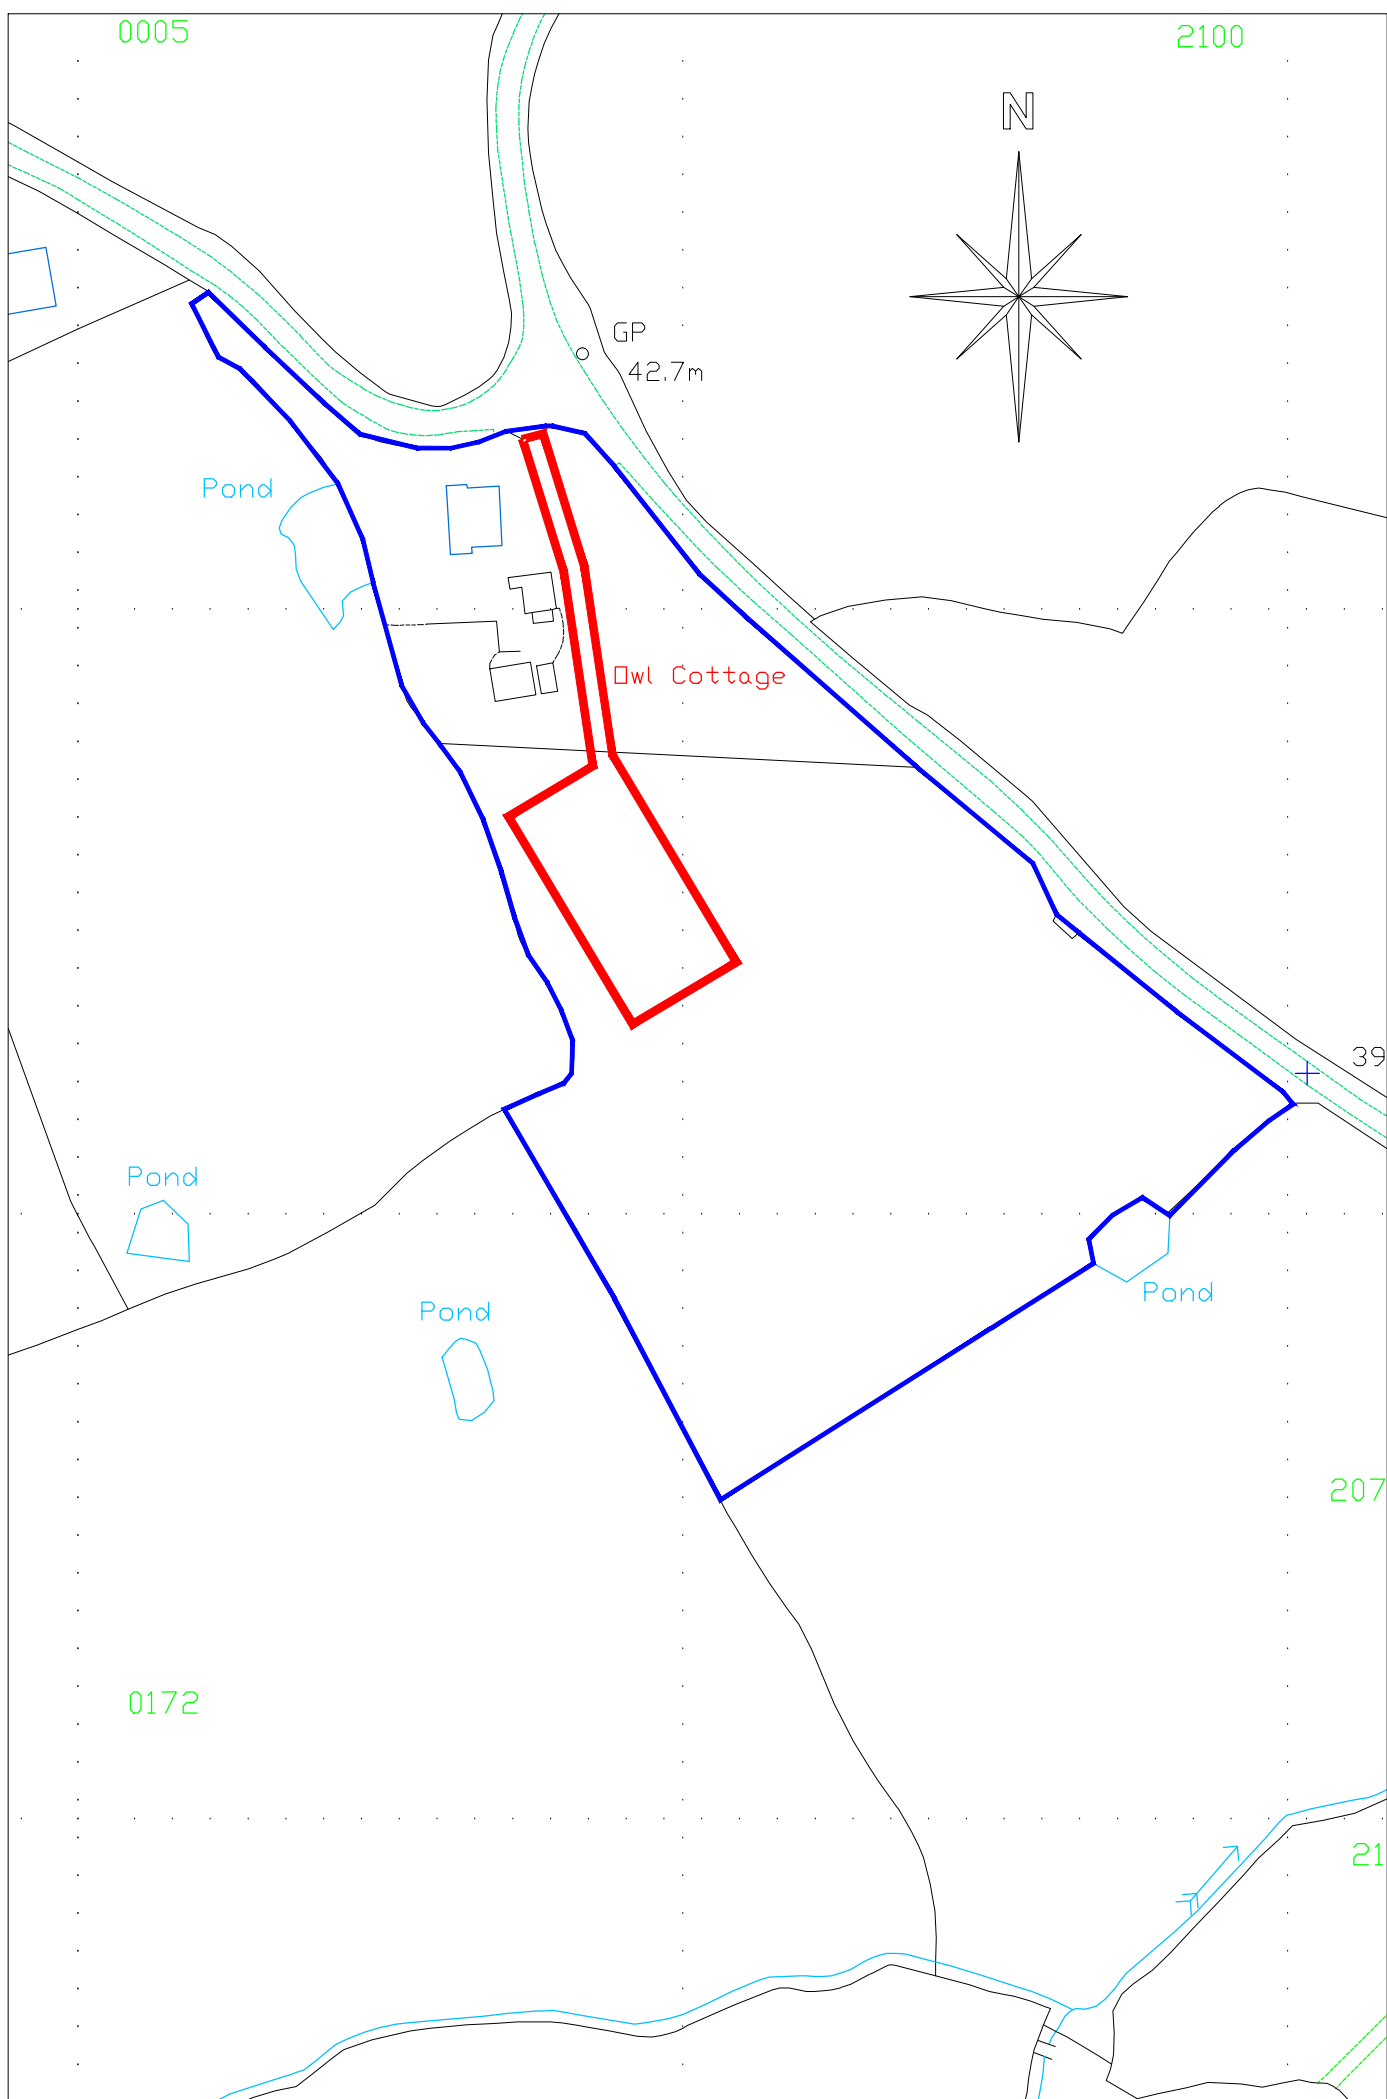

Location Plan
Scale 1:1250

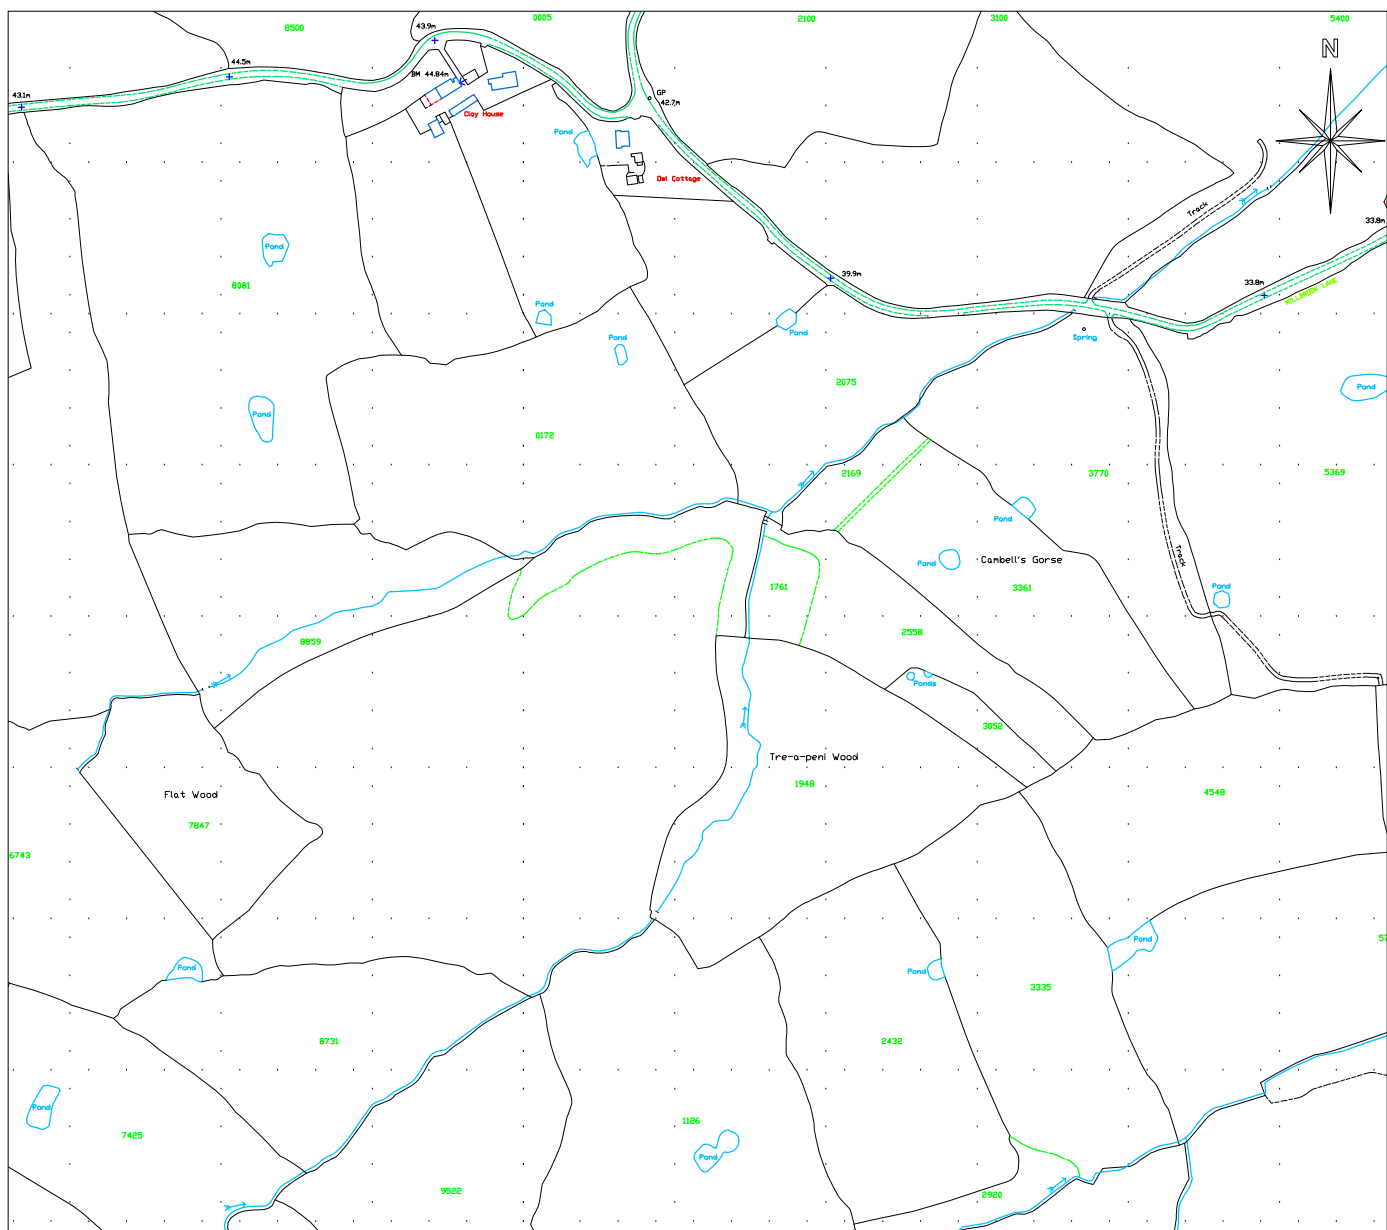

Location Plan
Scale 1:5000

 CULLIS-ARCHITECTURAL-DESIGN 25 Sunningdale Close Wrexham North Wales LL13 9QU T 01978 264376 M 07791 480768 E ajones540@btinternet.com	 LABC	Client: Mr. R. Glanville.
		Drawing Title: Existing Site & Location.
		Job Title: Proposed New Menage at Owl Cottage, Millbrook Ln, Bangor on Dee.
		Date: Jan 2022
Scale: 1:500, 1:1250 and 1:5000 at A1	Rev: 1	Drawn by: PD232/01