


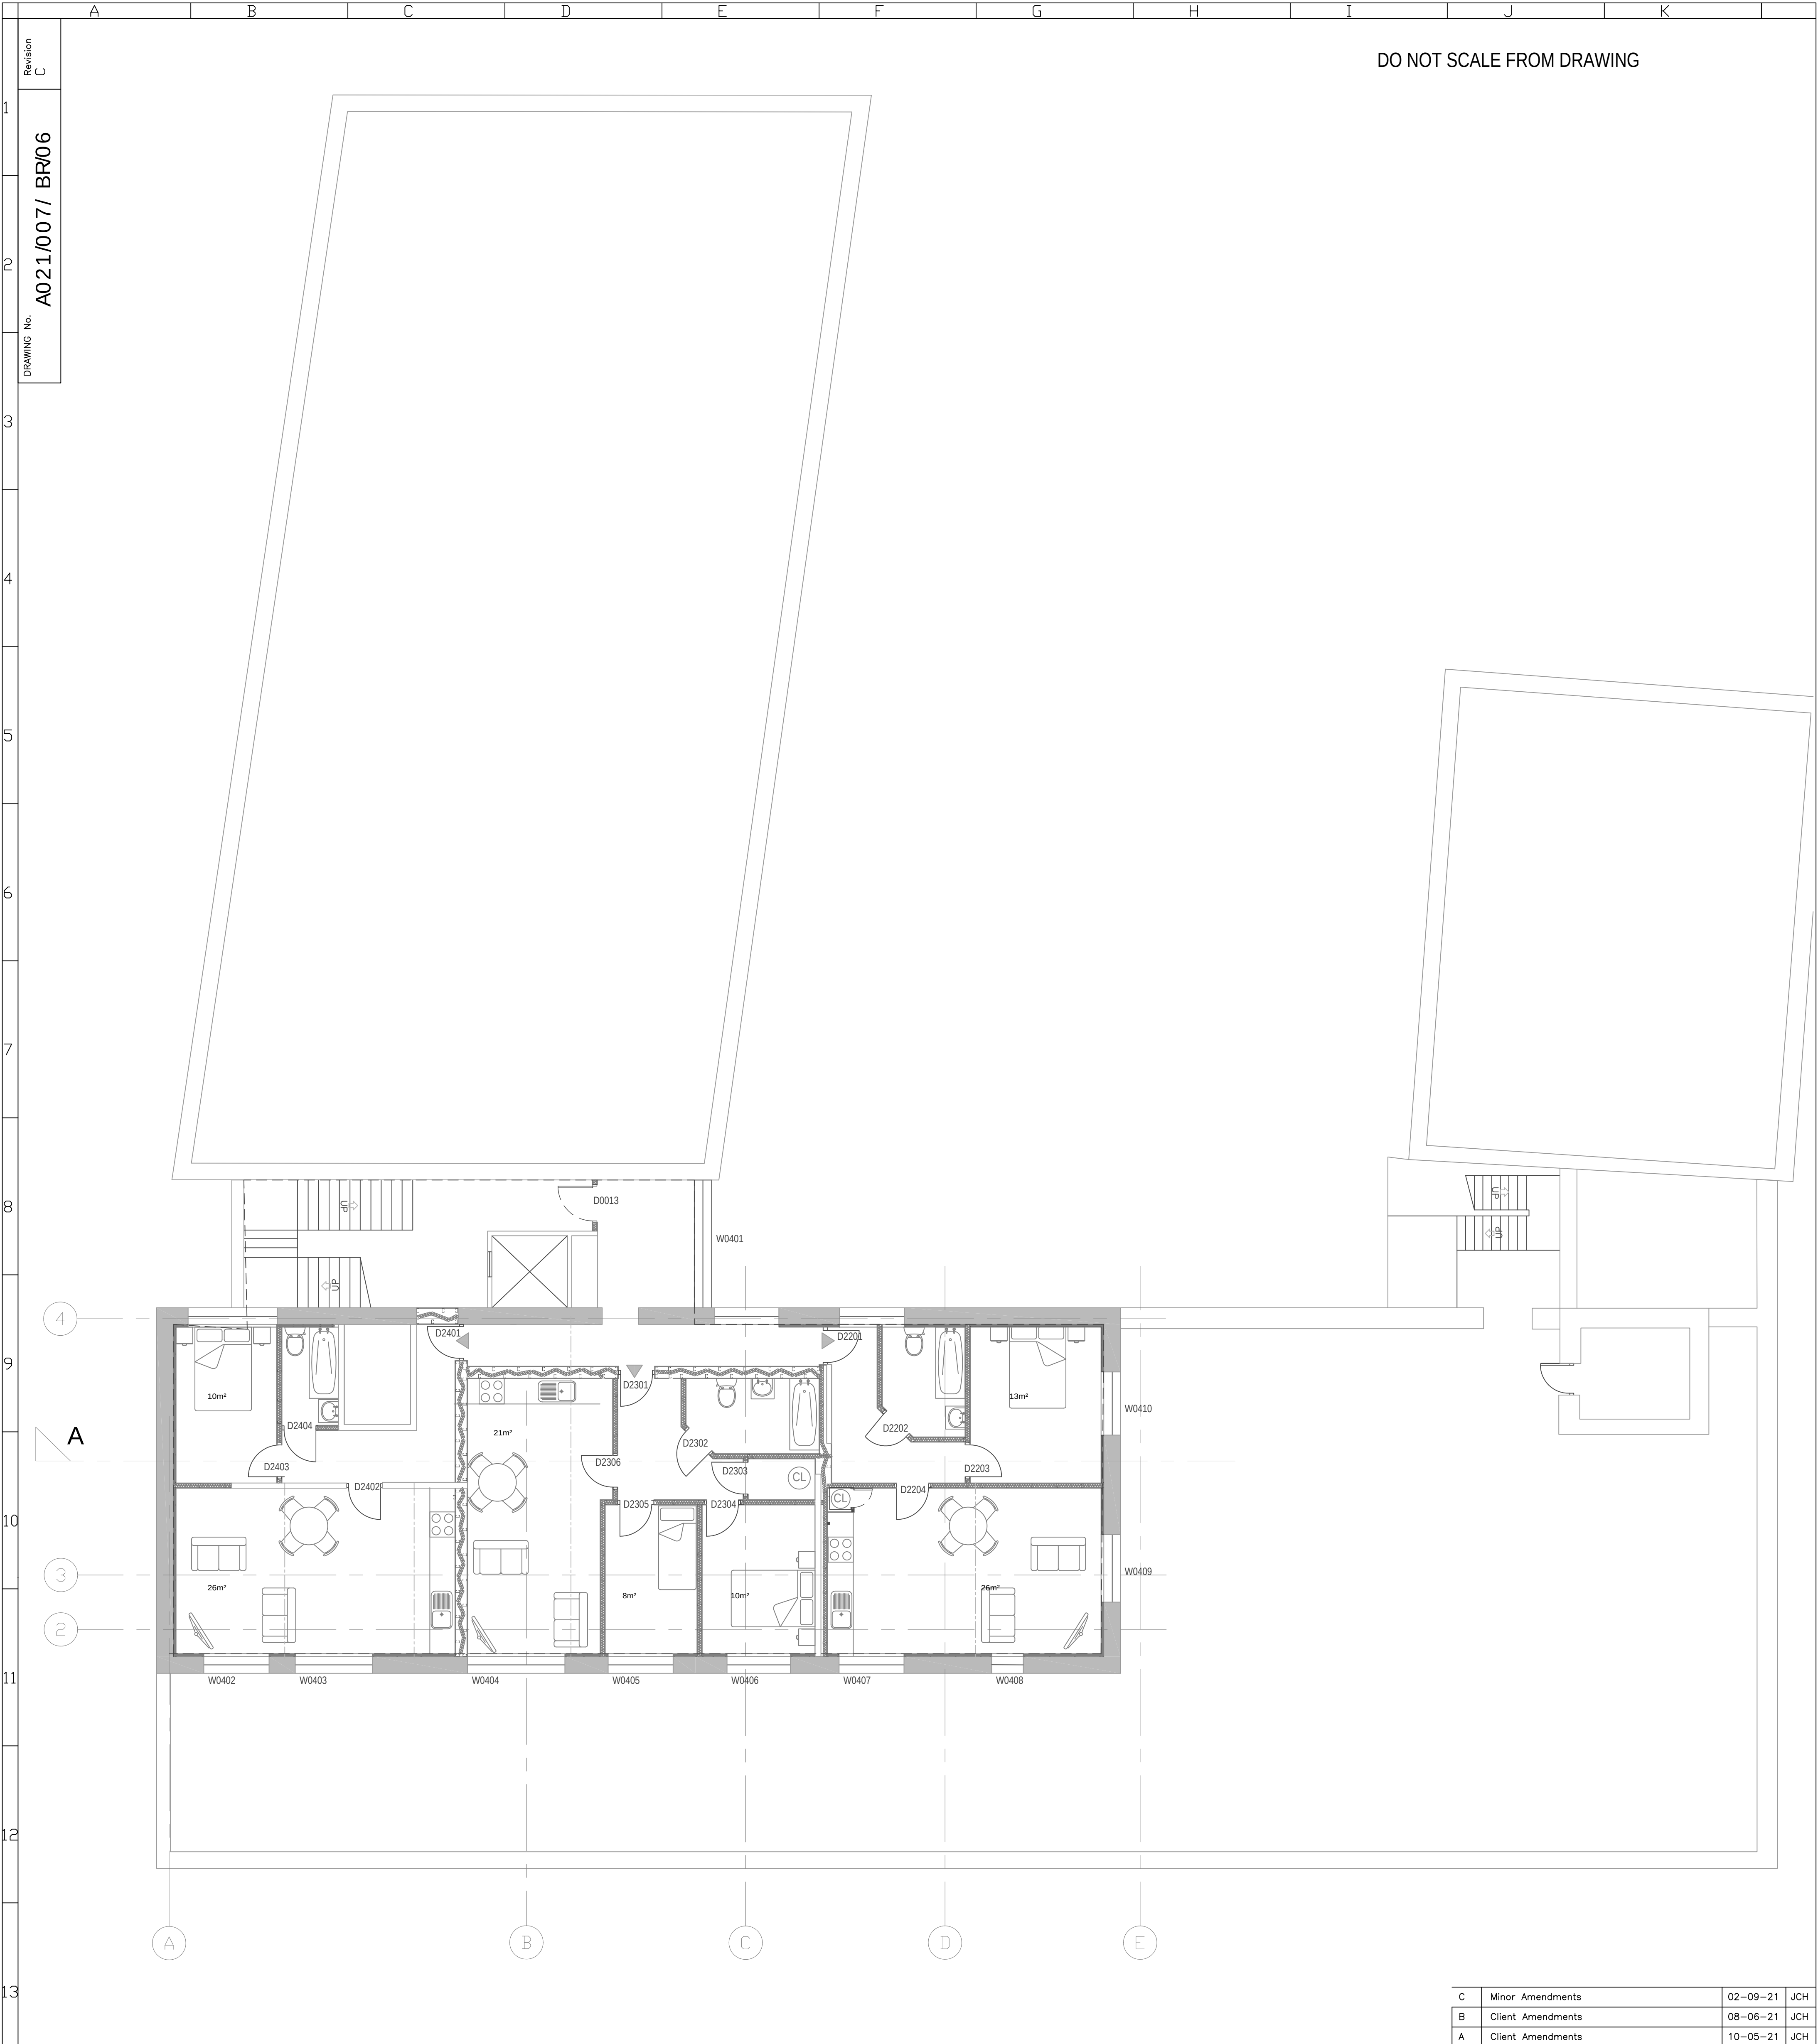

DO NOT SCALE FROM DRAWING

CONFIGURATION

GROSS INTERNAL FLOOR AREA: 211m²
FLAT#22 - 58m² 1 BED 2 PERSON
FLAT#23 - 60m² 1 BED 2 PERSON
FLAT#24 - 58m² 1 BED 2 PERSON

SITE LOCATION PLAN 1:1250

NOTES

C	Minor Amendments	02-09-21	JCH
B	Client Amendments	08-06-21	JCH
A	Client Amendments	10-05-21	JCH
Rev.	Amendments	Date	By

Registered Office
261 Church Street
Blackpool
FY1 3PB

Tel. No. 01253 649040
Fax. No. 01253 752901
Email : info@keystonedesign.co.uk

PROJECT ADDRESS
TRINITY HOUSE, WREXHAM, CLWYD

PROJECT TITLE
CONVERSION TO DWELLINGS

DRAWING TITLE
PROPOSED THIRD FLOOR PLAN

Client
Mr G WALSH

Scales
A1
1:75

Drawn
JS

Checked
DH

Date
10-02-2021

DRAWING No.
A021/007/ BR /06

Revision
C

This drawing & contents are the property of Keystone Design Assoc Ltd
Unauthorised reproduction of the whole or any part there of infringes
Copyright and may lead to prosecution of civil proceedings

ServerH\Documents\Drawings\2021\Trinity House Wrexham

