



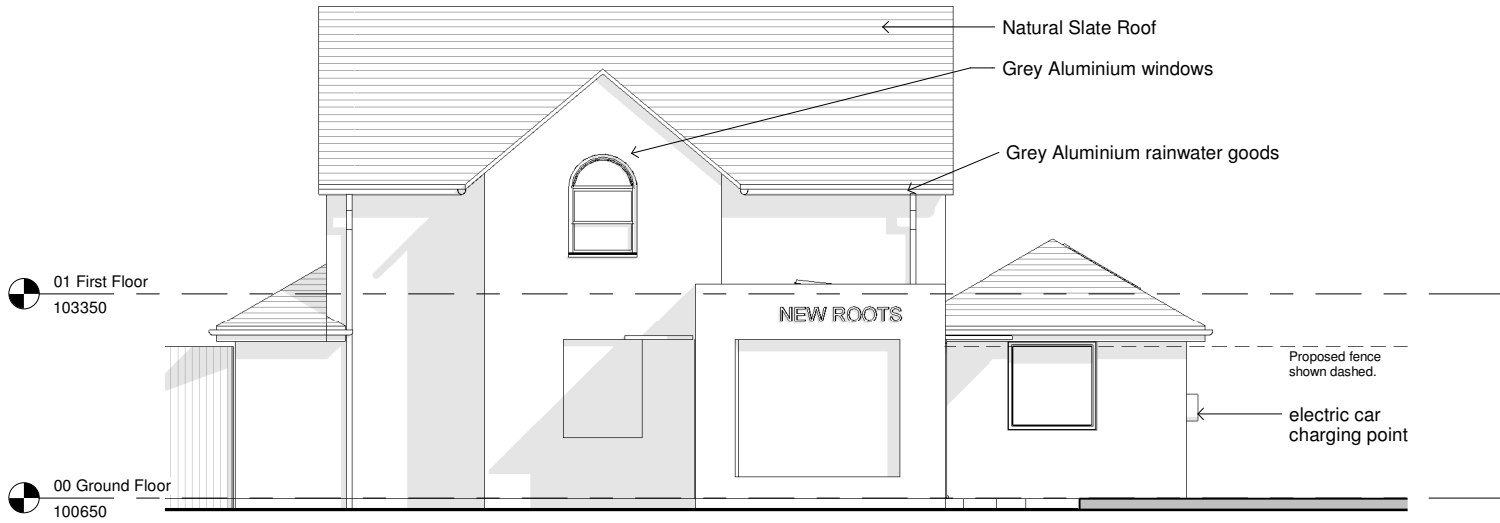


East Elevation
1 : 50 (1 : 100 @ A3)

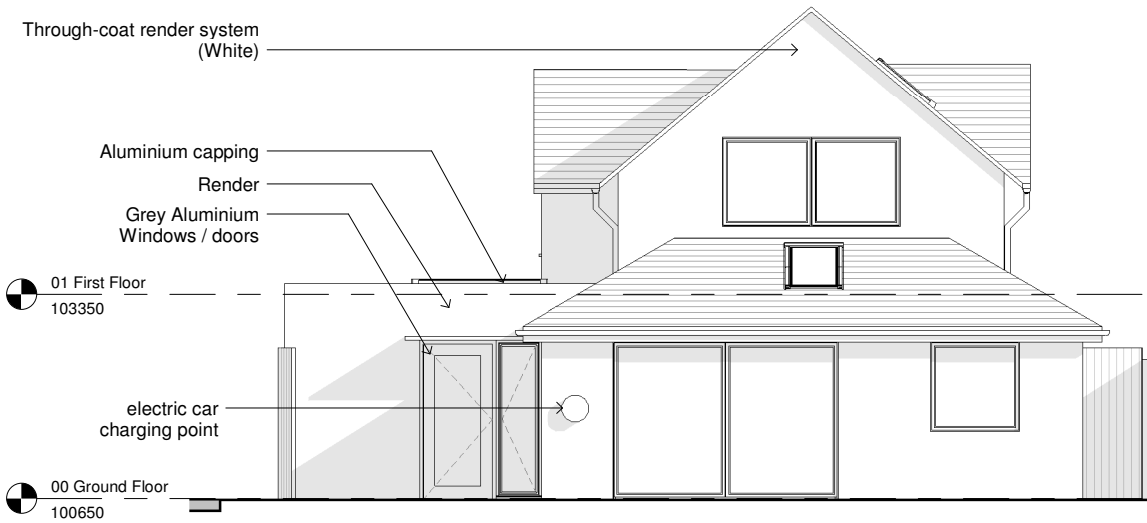

North Elevation
1 : 50 (1 : 100 @ A3)



West Elevation
1 : 50 (1 : 100 @ A3)

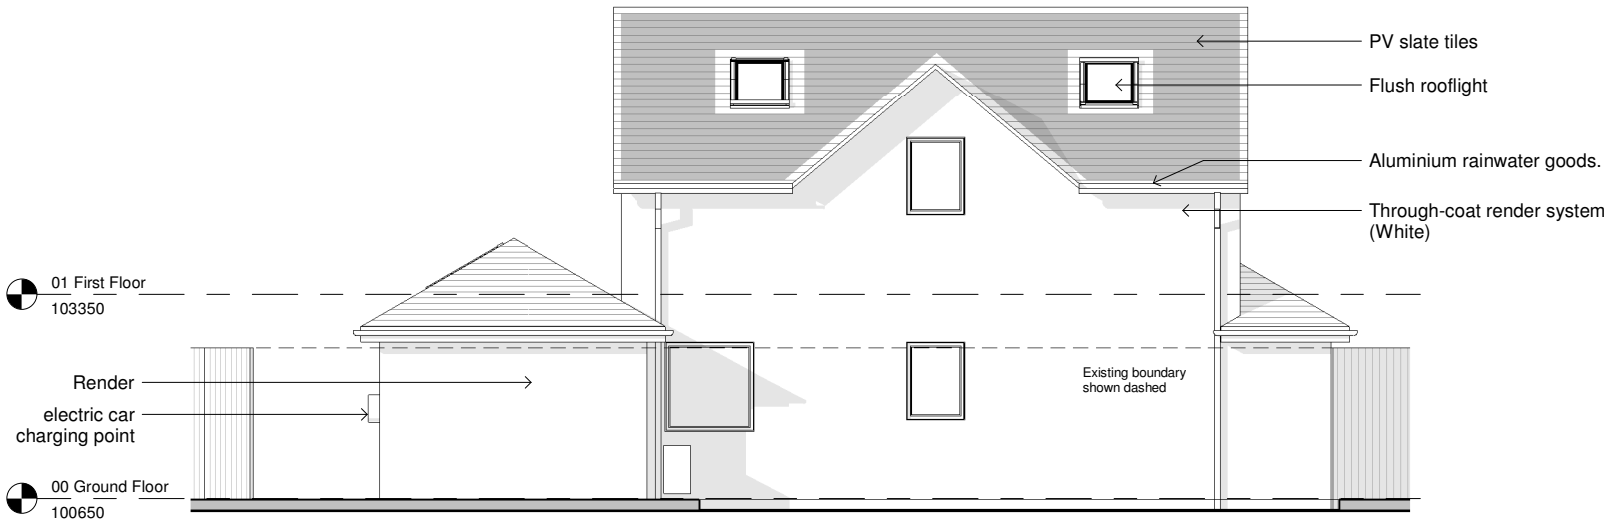

South Elevation
1 : 50 (1 : 100 @ A3)

A	Updated to suit client comments	GE	KS	17.02.2022
Rev	Revision Description	Drawn	Check	Date

Greenspace Architects Ltd
The Old Town Hall
The Square, Ellesmere
Shropshire SY12 0EP
Tel 44(0)1681 623669
e-mail:
greenspace@greenspacearchitects.co.uk
web: www.greenspacearchitects.co.uk

Project
**New Roots, Quarry Brow,
Gresford**

Title
Proposed Elevations

Scale @ A1	Scale @ A3	Drawn By	Checked By	Date
1 : 50	1:100	KS	jb	04/02/22

Drawing Number	Job No.	Sheet No.	Rev.
	19-26	A1300	A