




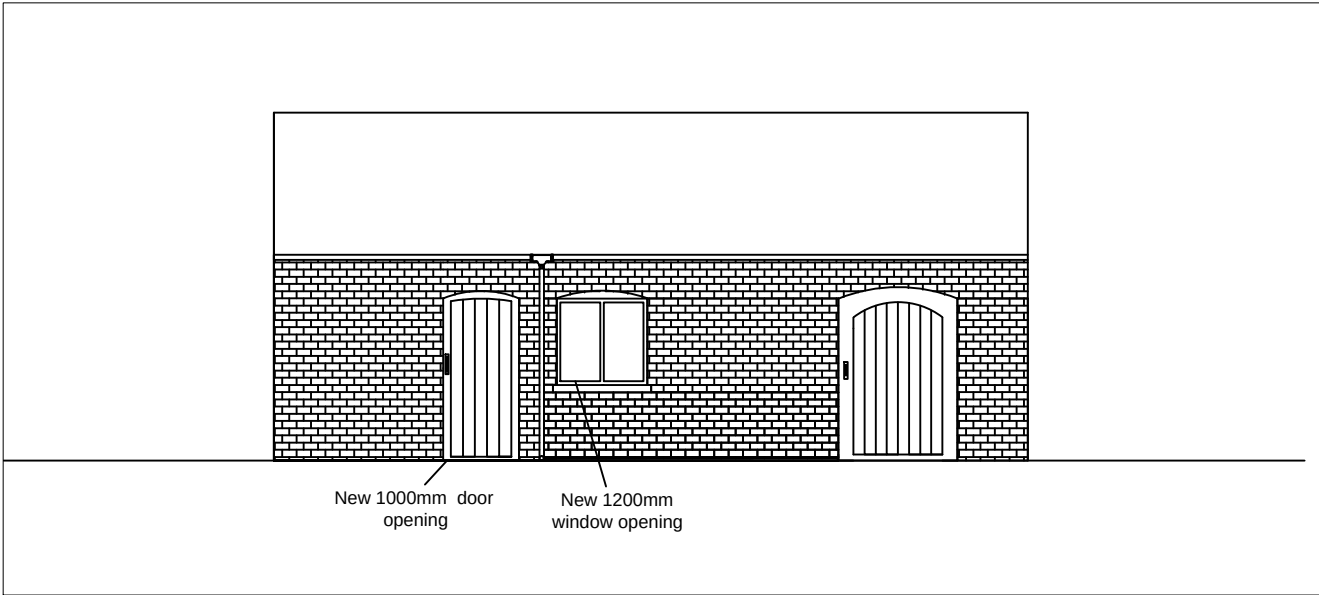


South Elevation

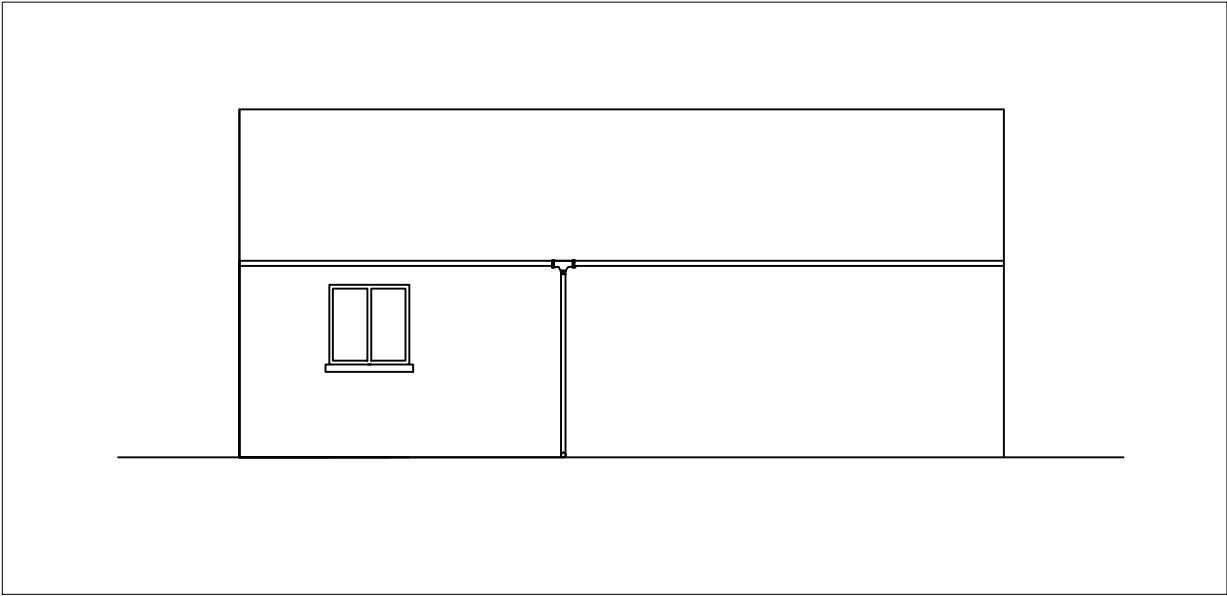

North Elevation

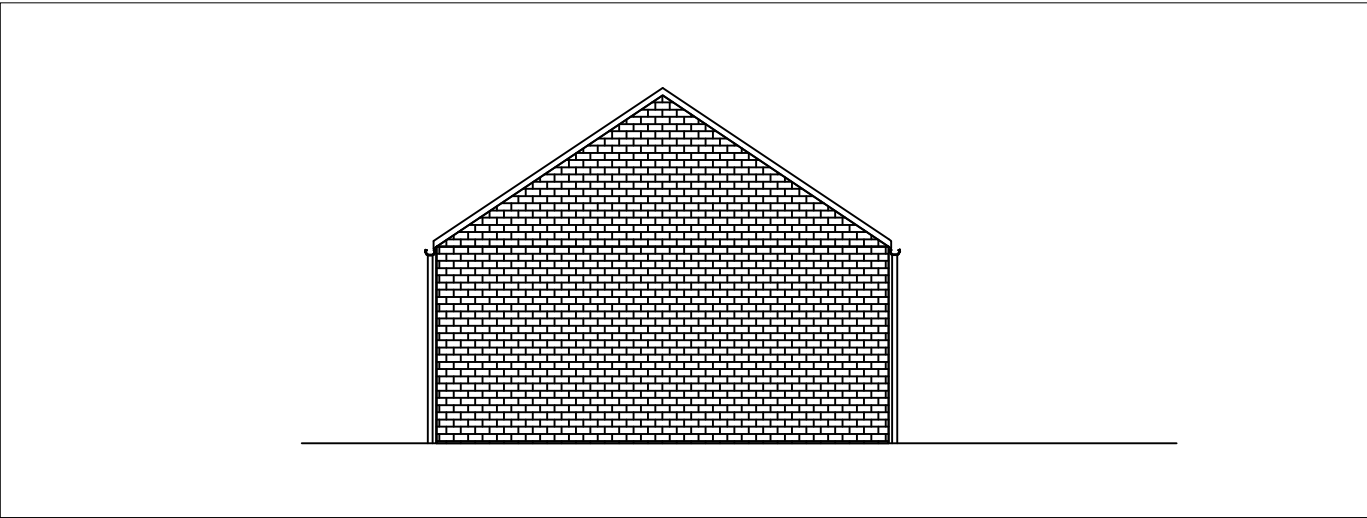

West Elevation

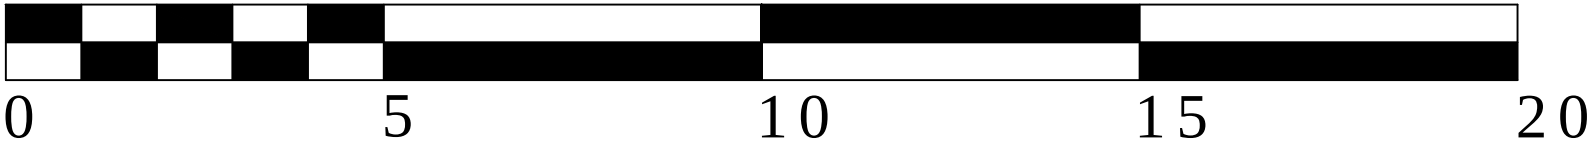

SCALE BAR 1:100

Grantley Lowe

chartered surveyors

34 St Anne Street

Liverpool

L3 3DS

t:0151 298 9669

f:0151 298 9670

www.grantleylowe.co.uk

Rev	Date	Revisions
Client	Fairpark Care Limited	
Job Title	Hullah Farm	
Drawing Title	Ty Hen - Proposed Elevations	
Draft / initial / schematic plan	☐	
Planning	☒	
Building Regulations	☐	
Structural	☐	
Construction	☐	
As Built	☐	
Scale	1:100 @ A3	
Date	Nov 2021	Drawn By WJJ
Drawing No.	3513-12.3	Rev