





Site Plan 1:500

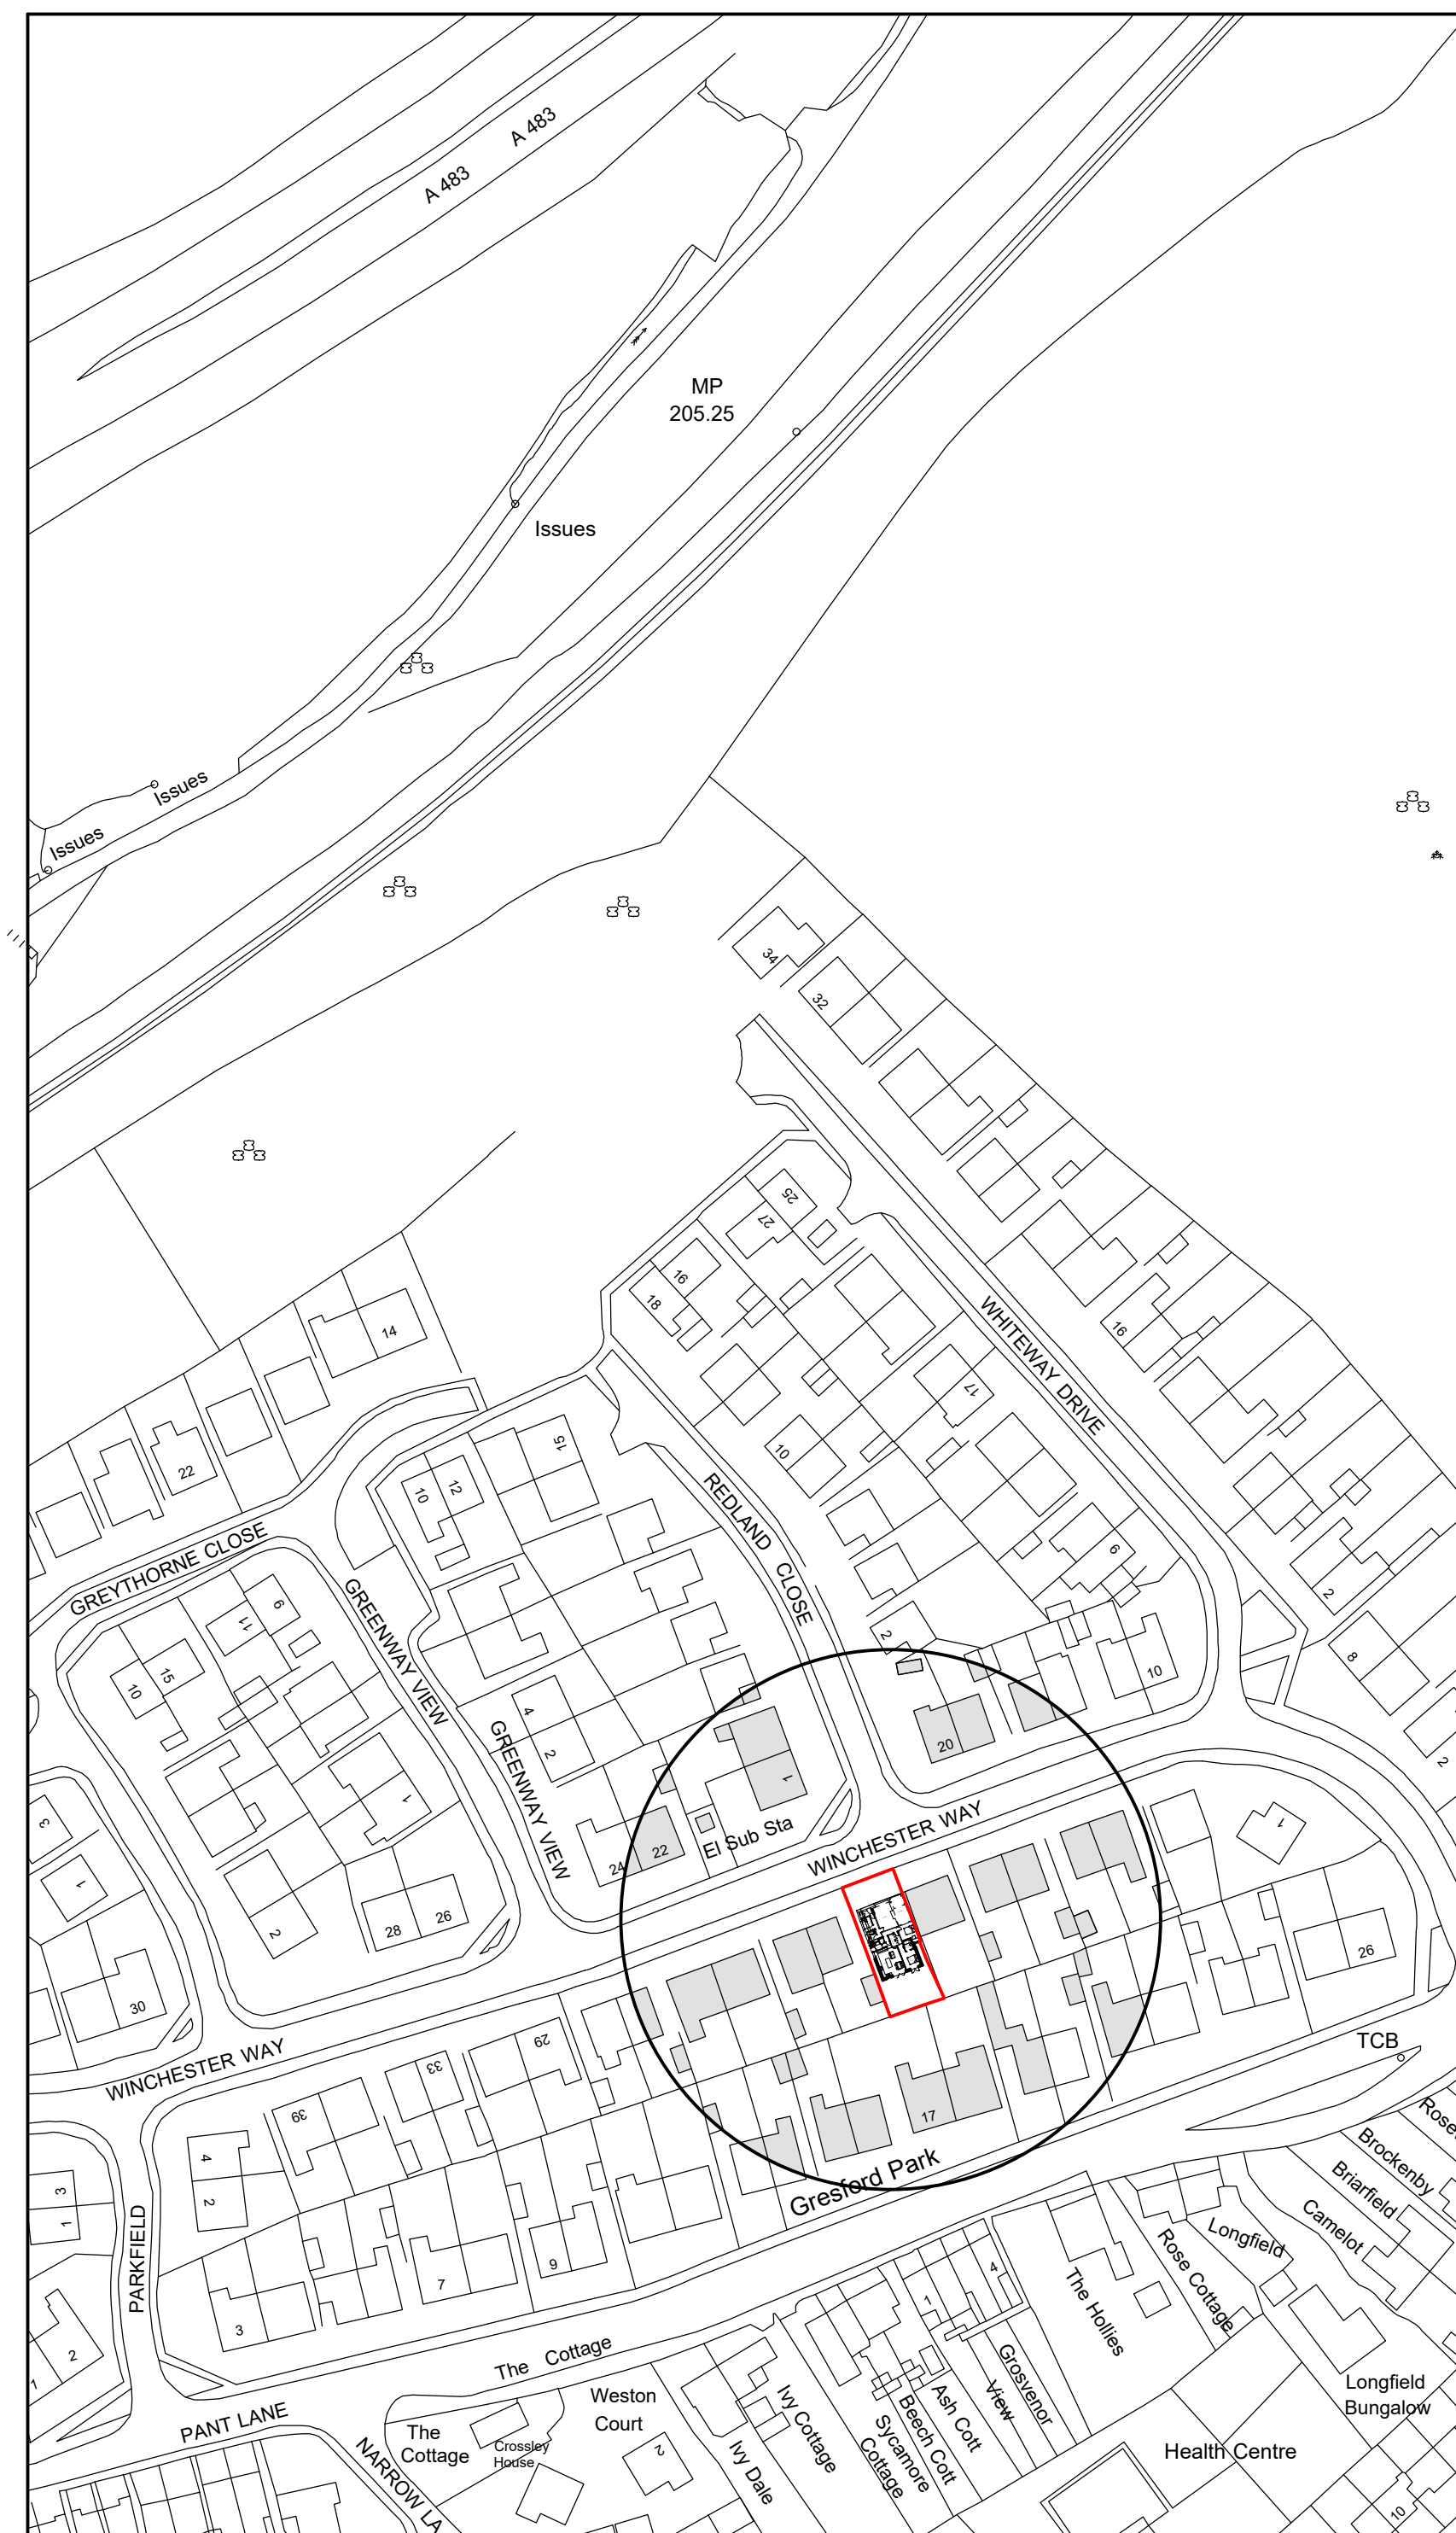

Location Plan 1:1250

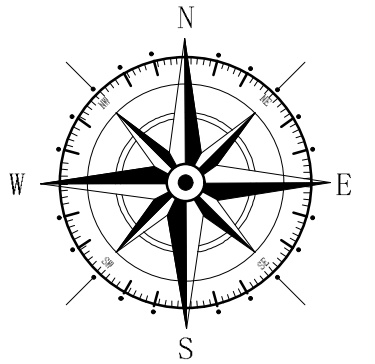

Key

 Surrounding Buildings

 Application Site

Rev	Date	Detail	Initial

Project:
Proposed Alterations to,
15 Winchester Way,
Gresford, Wrexham,
LL12 8HH

Title:	Scale: (A2)
Planning:Site &	1:50 &
Location Plan	1:100

Drawn By: A.Valentine	Date: Feb 2022
--------------------------	-------------------

Drawing No: C138/004	Sheet: 1 of 1
-------------------------	------------------

blueprint
architectural services



Office 3K4,
Redwither Business Tower,
Wrexham. LL13 9XT
Tel: 01978 356500
www.blueprintarchitectural.com
 copyright all rights reserved