

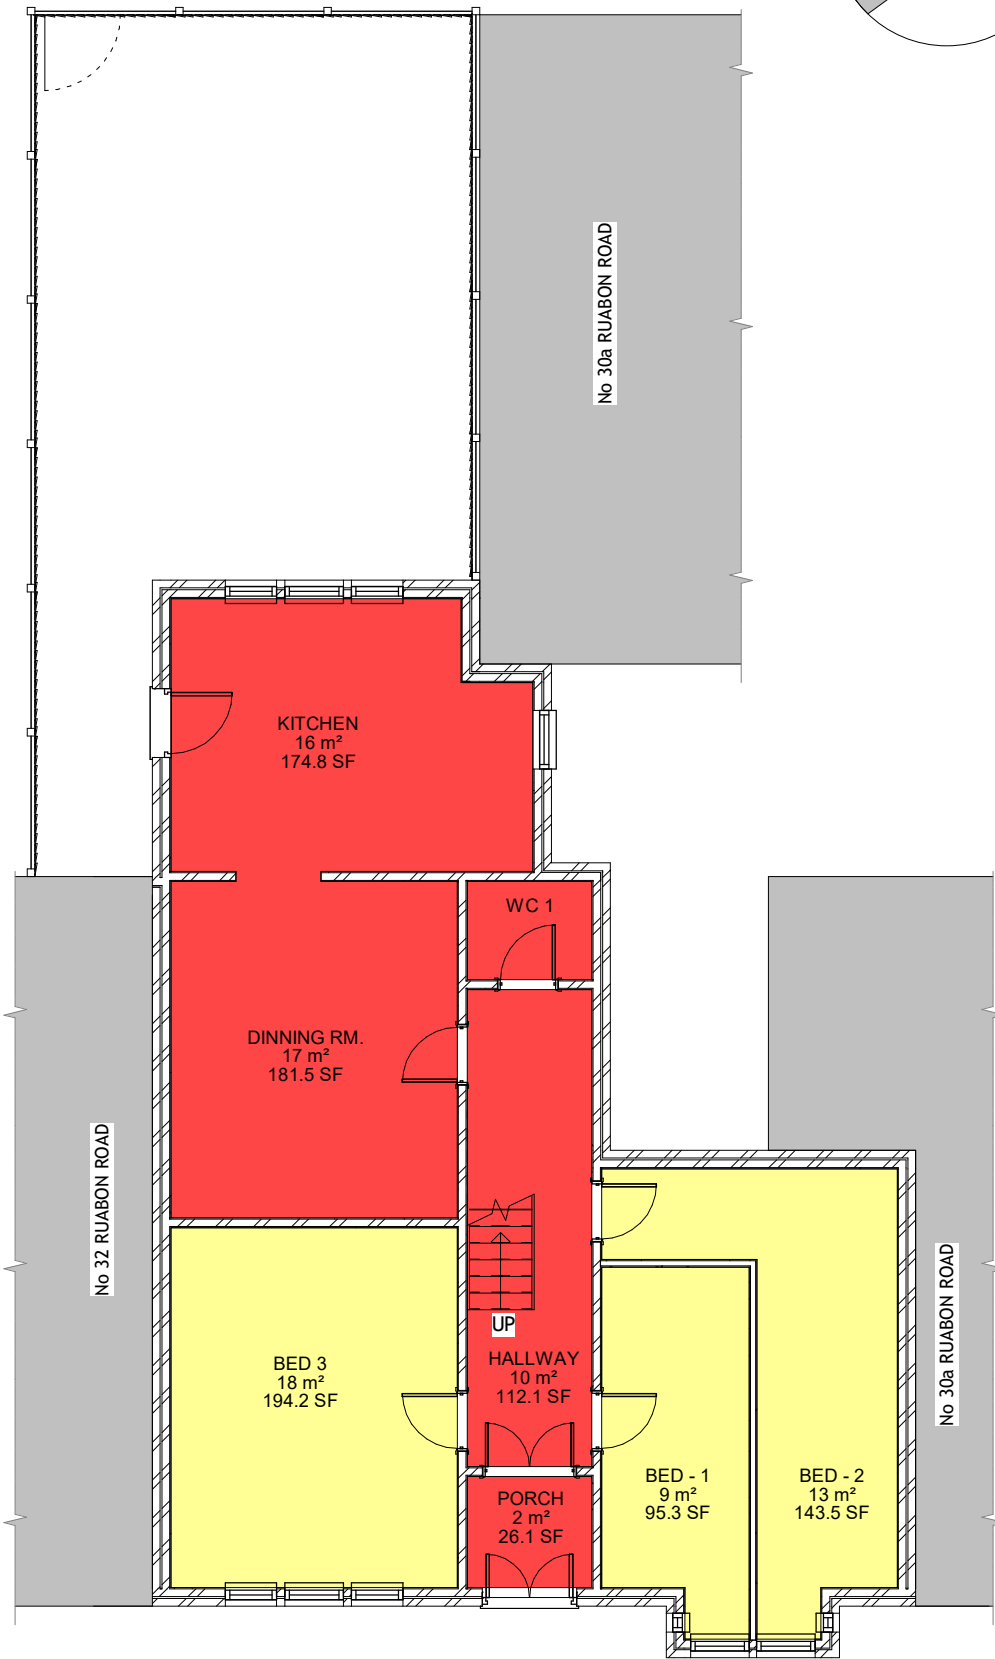


DO NOT SCALE

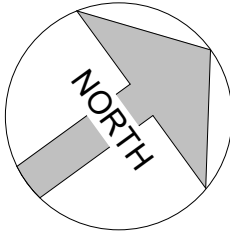

PLAN AS EXISTING
1:100

LEGEND:-
■ - COMMUNAL SPACE
■ - PRIVATE ACCOMMODATION

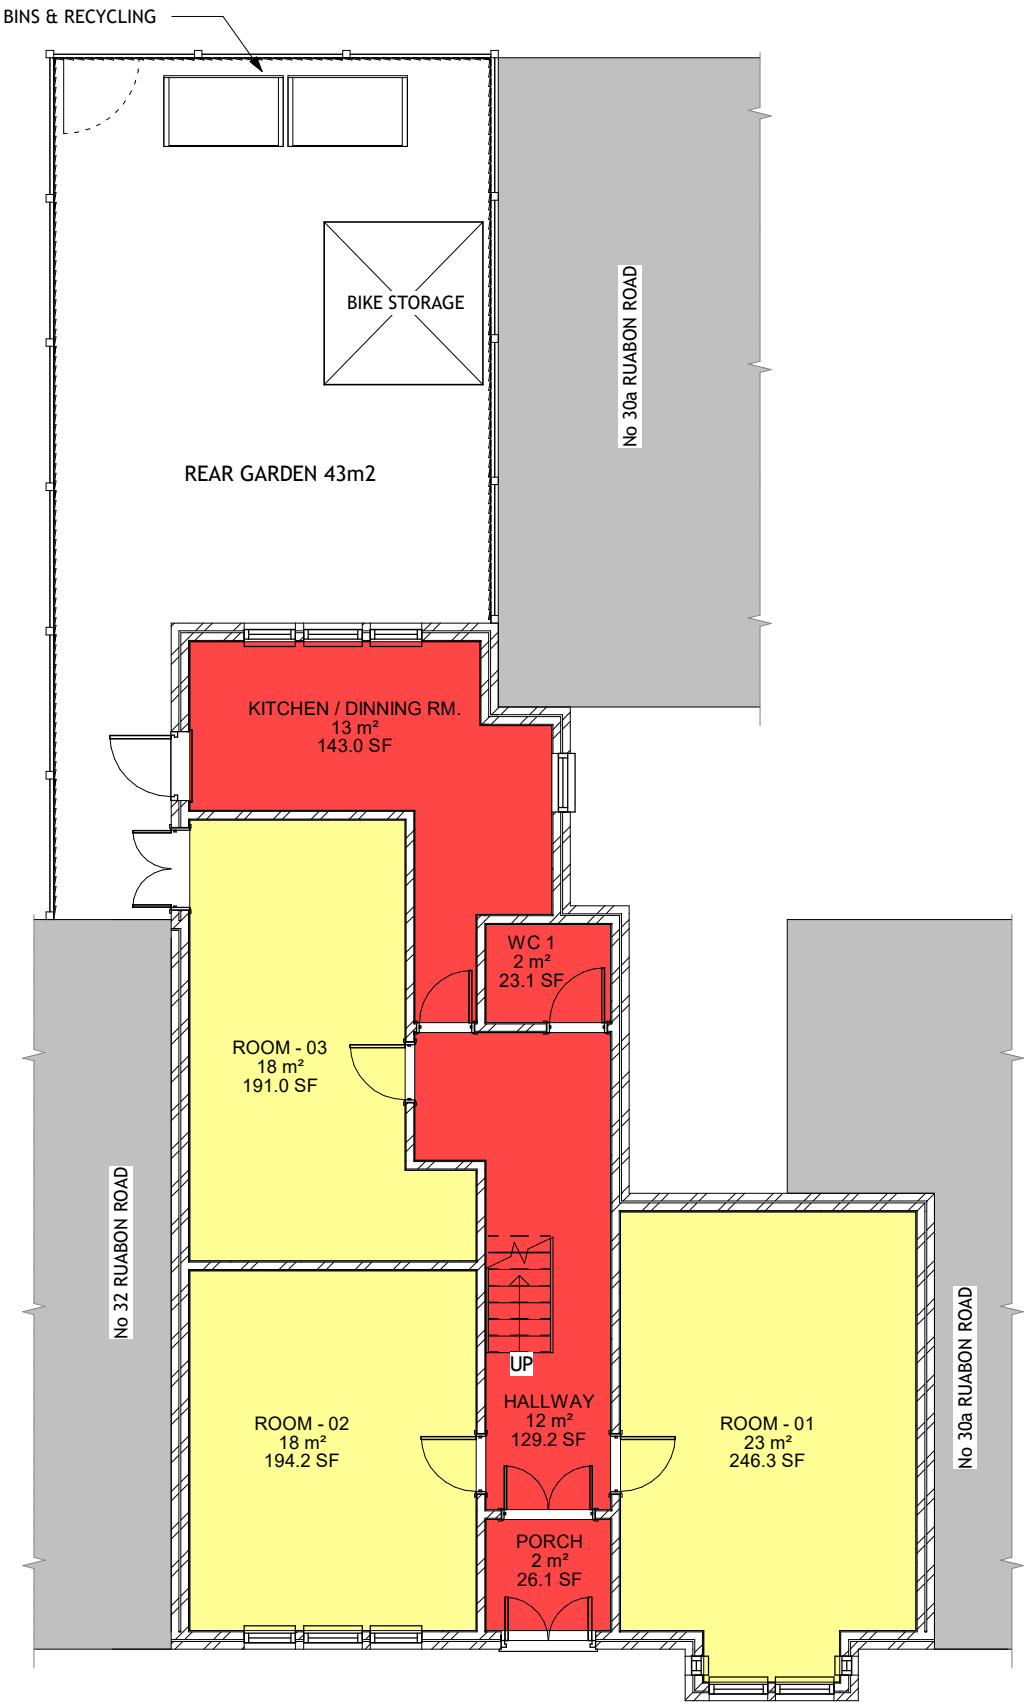

PLAN AS PROPOSED
1:100

P1	ISSUED FOR COMMENT	06/01/22
DRAWING STATUS: PLANNING APPROVAL		
CLIENT: Mr A. JONES		
PROJECT: PROPOSED INTERNAL ALTERATIONS, 30 RUABON ROAD, WREXHAM. LL13 7PH		
TITLE: GROUND FLOOR PLANS		
	DRAWN BY: CAD	DATE: DEC. '21
SCALE: @A3 1 : 100	DRAWING No: 02	REV: P1