



Claremont

Bryer

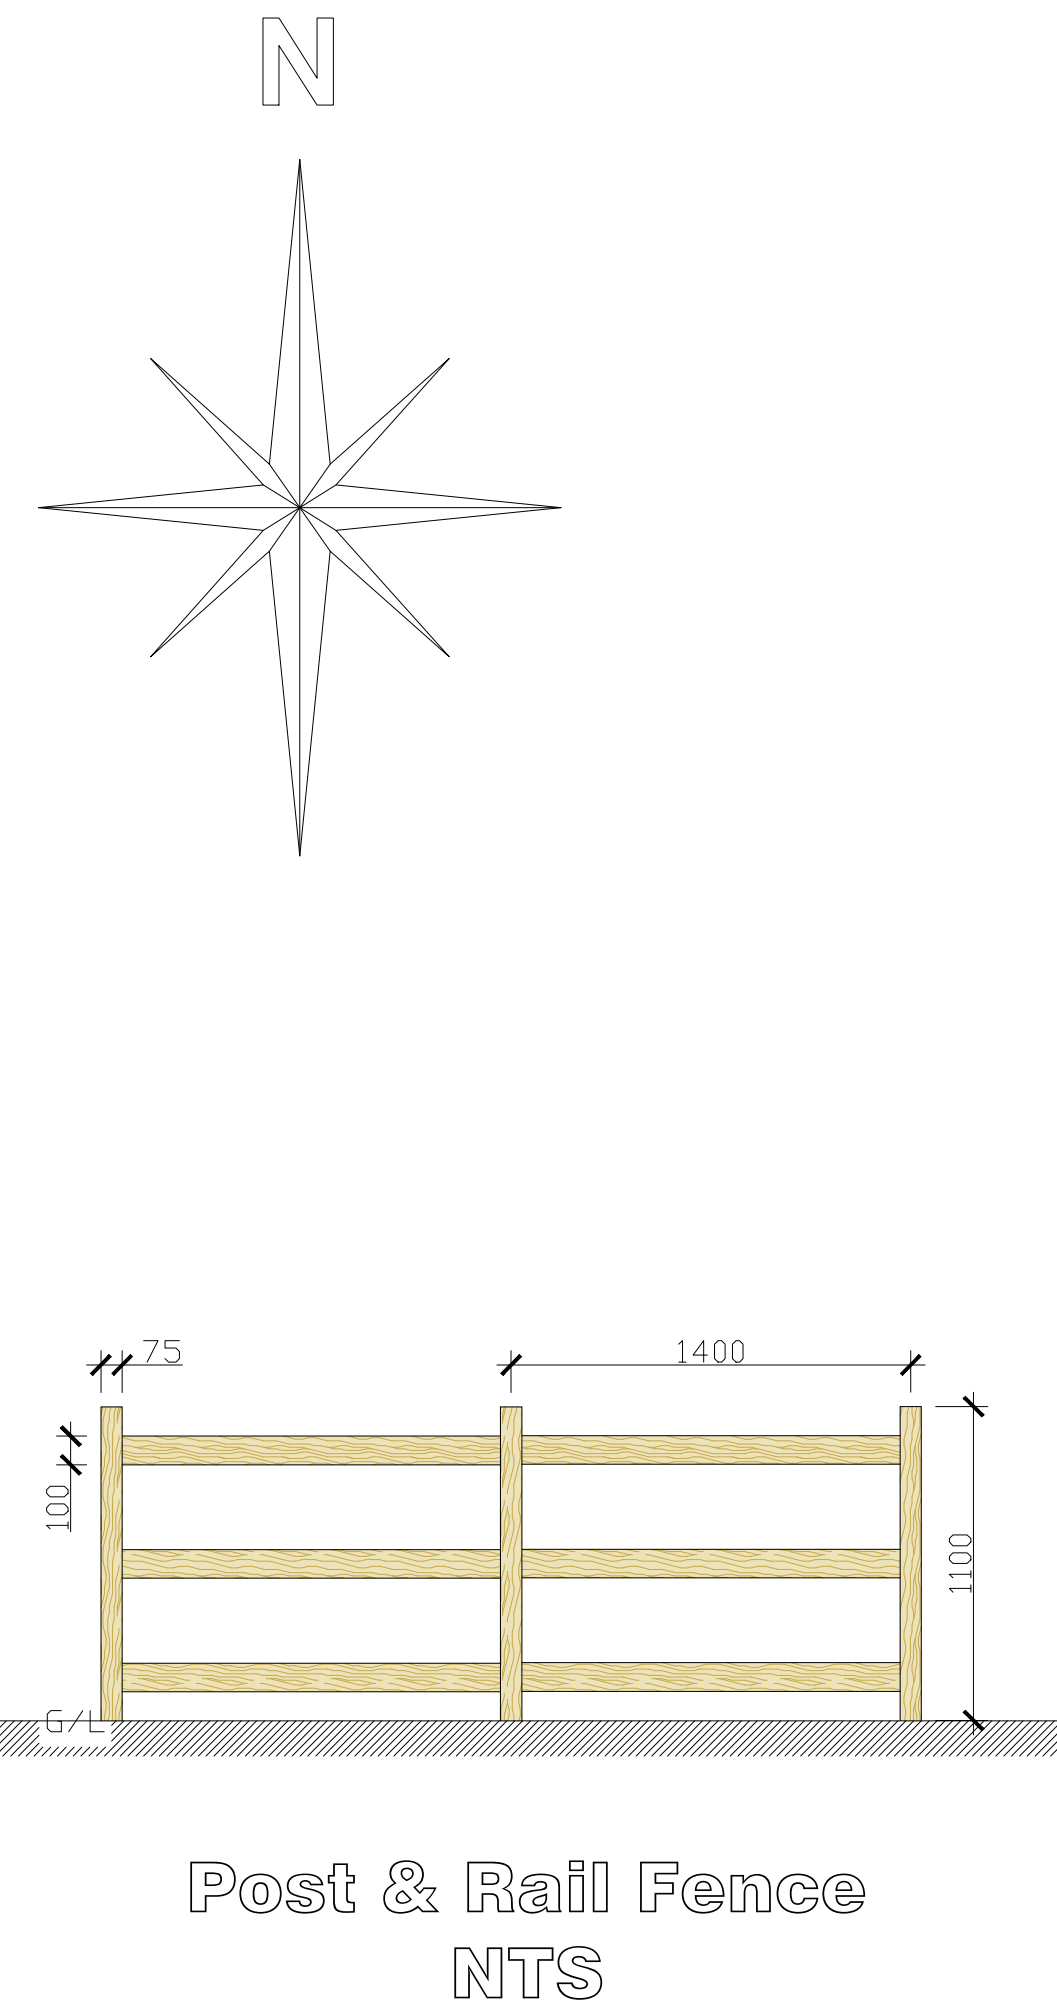

Proposed Site Plan

Scale 1:200

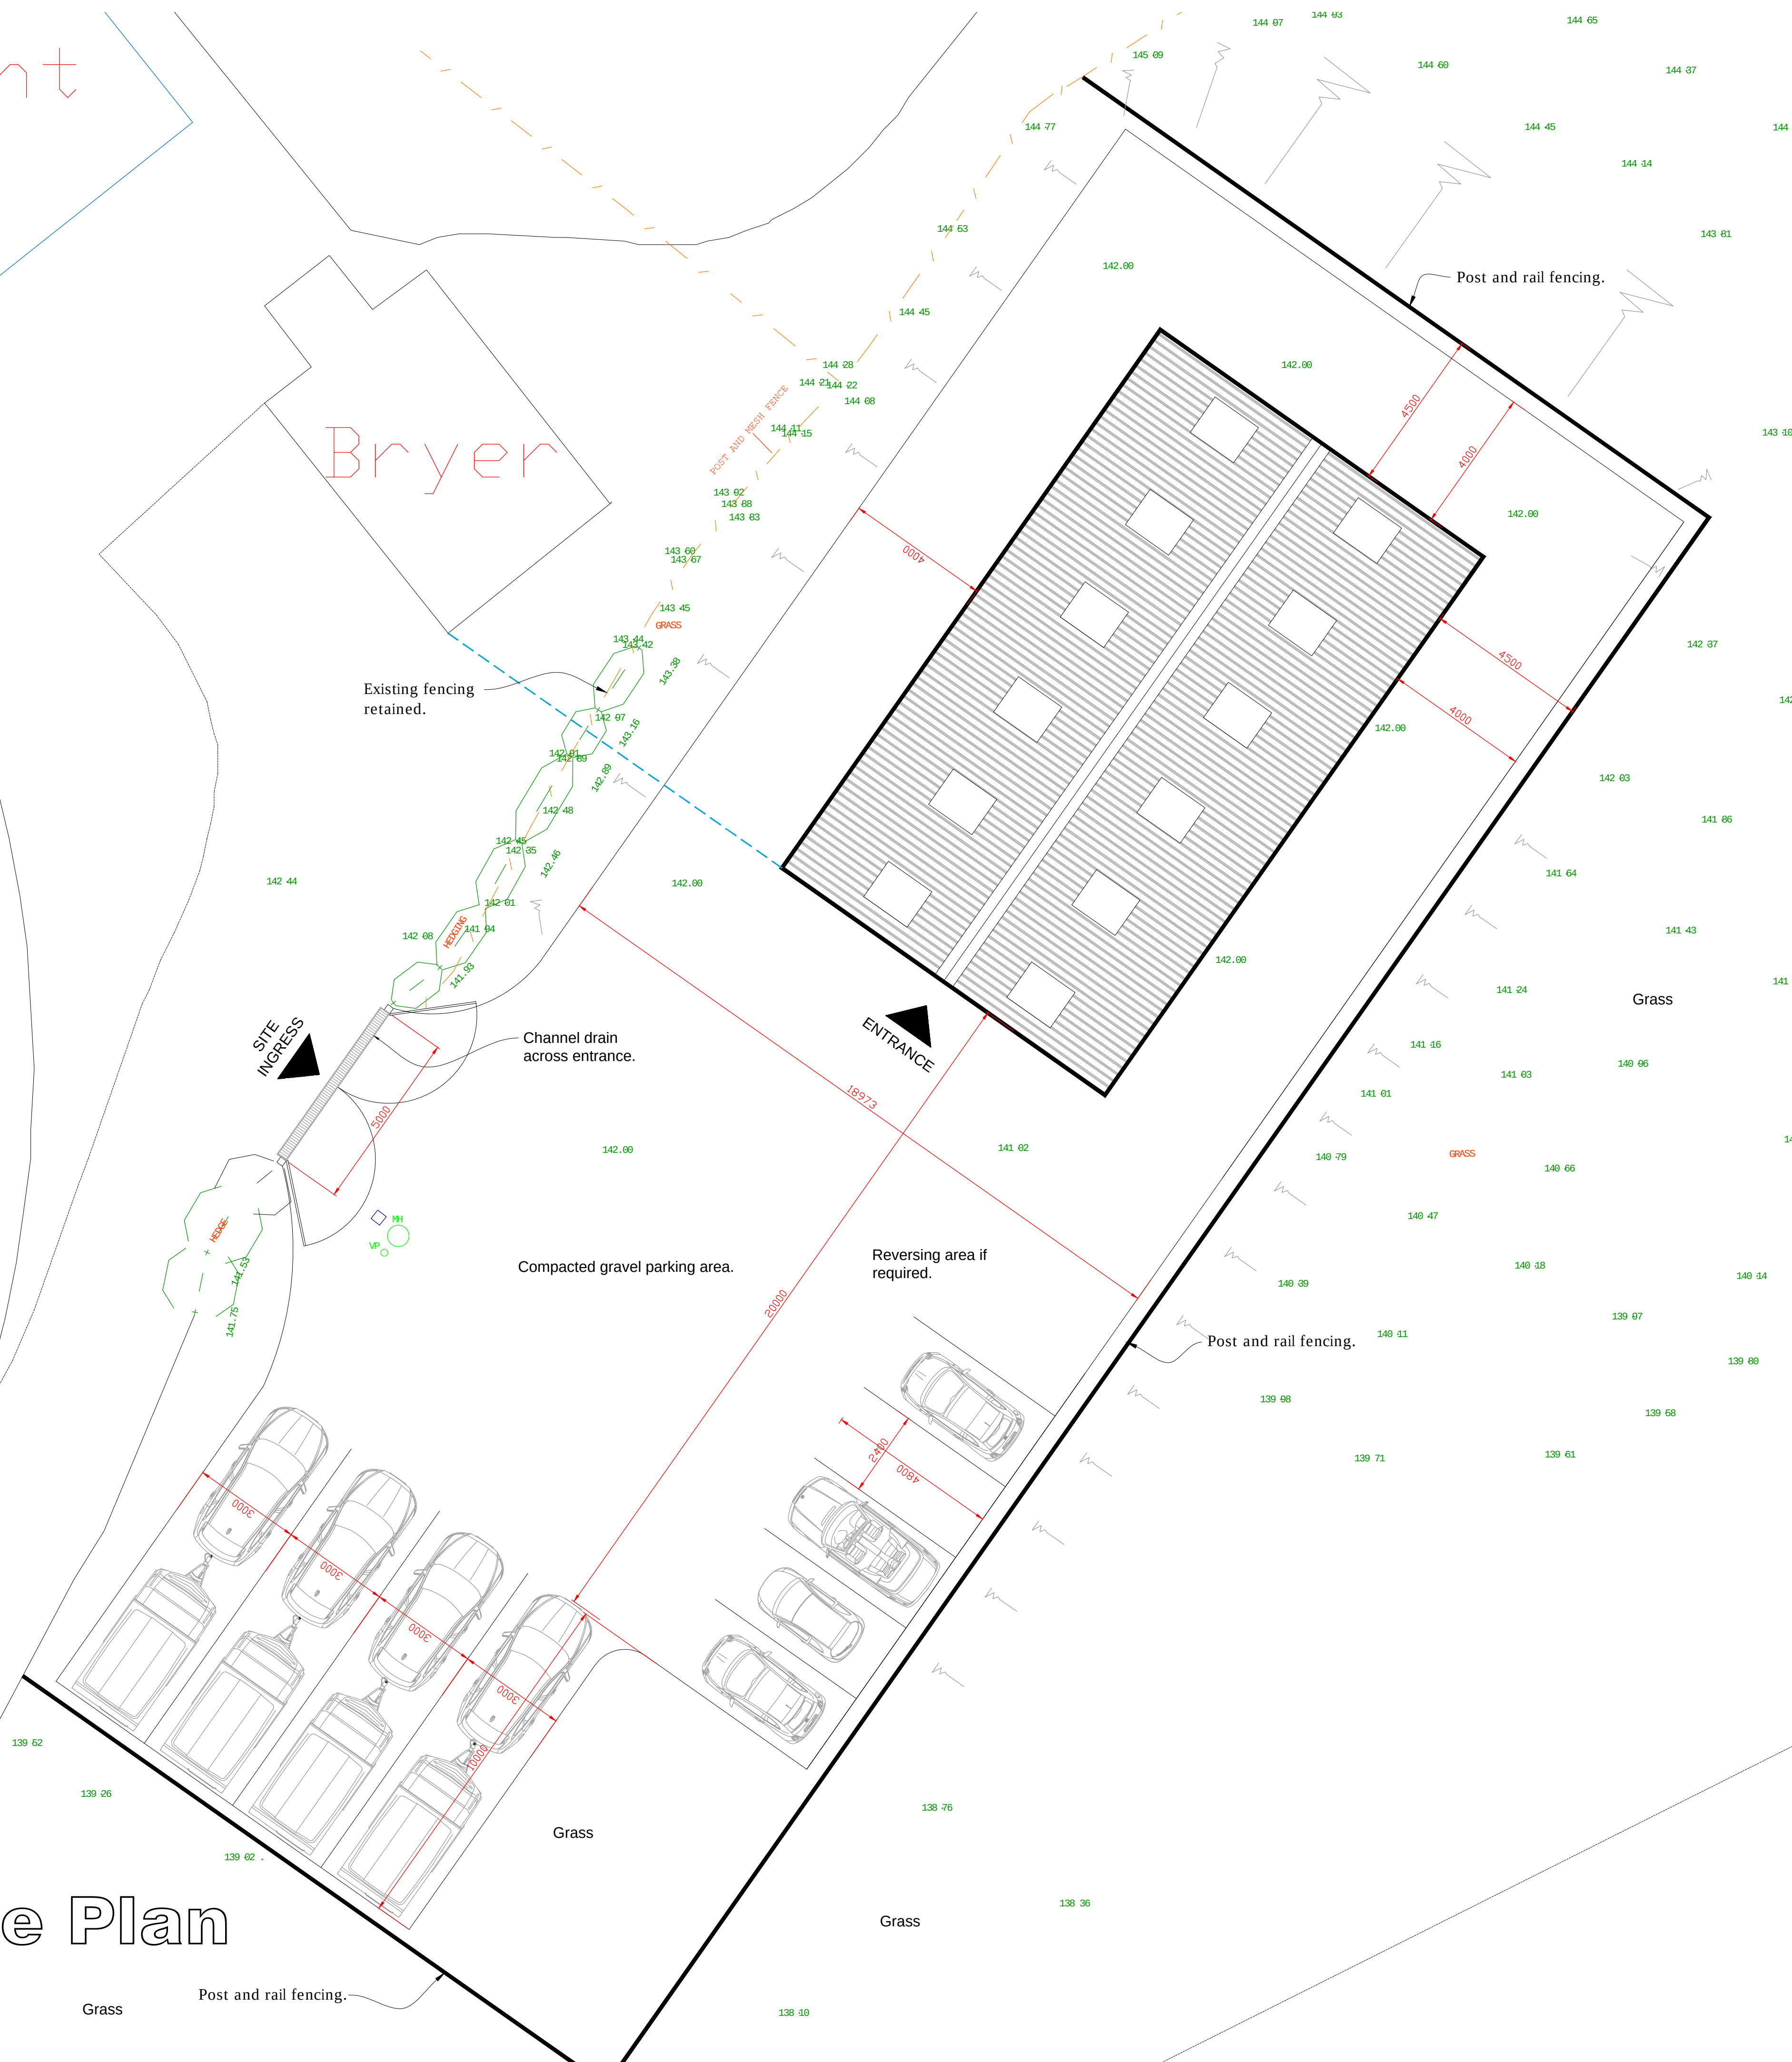

 CULLIS-ARCHITECTURAL-DESIGN 25 Sunningdale Close Wrexham North Wales LL13 9QU T 01978 264376 M 07791 480768 E ajones540@btinternet.com	Client: Ms. S. Edwards.		
	Drawing Title: Proposed Site Plan.		
	Job Title: Proposed Stables at Land Adjacent to Bryer, Trevor Rd, Trevor.		
	Date: June 2021	Scale: 1:200 at A1	Rev: PD218/02