
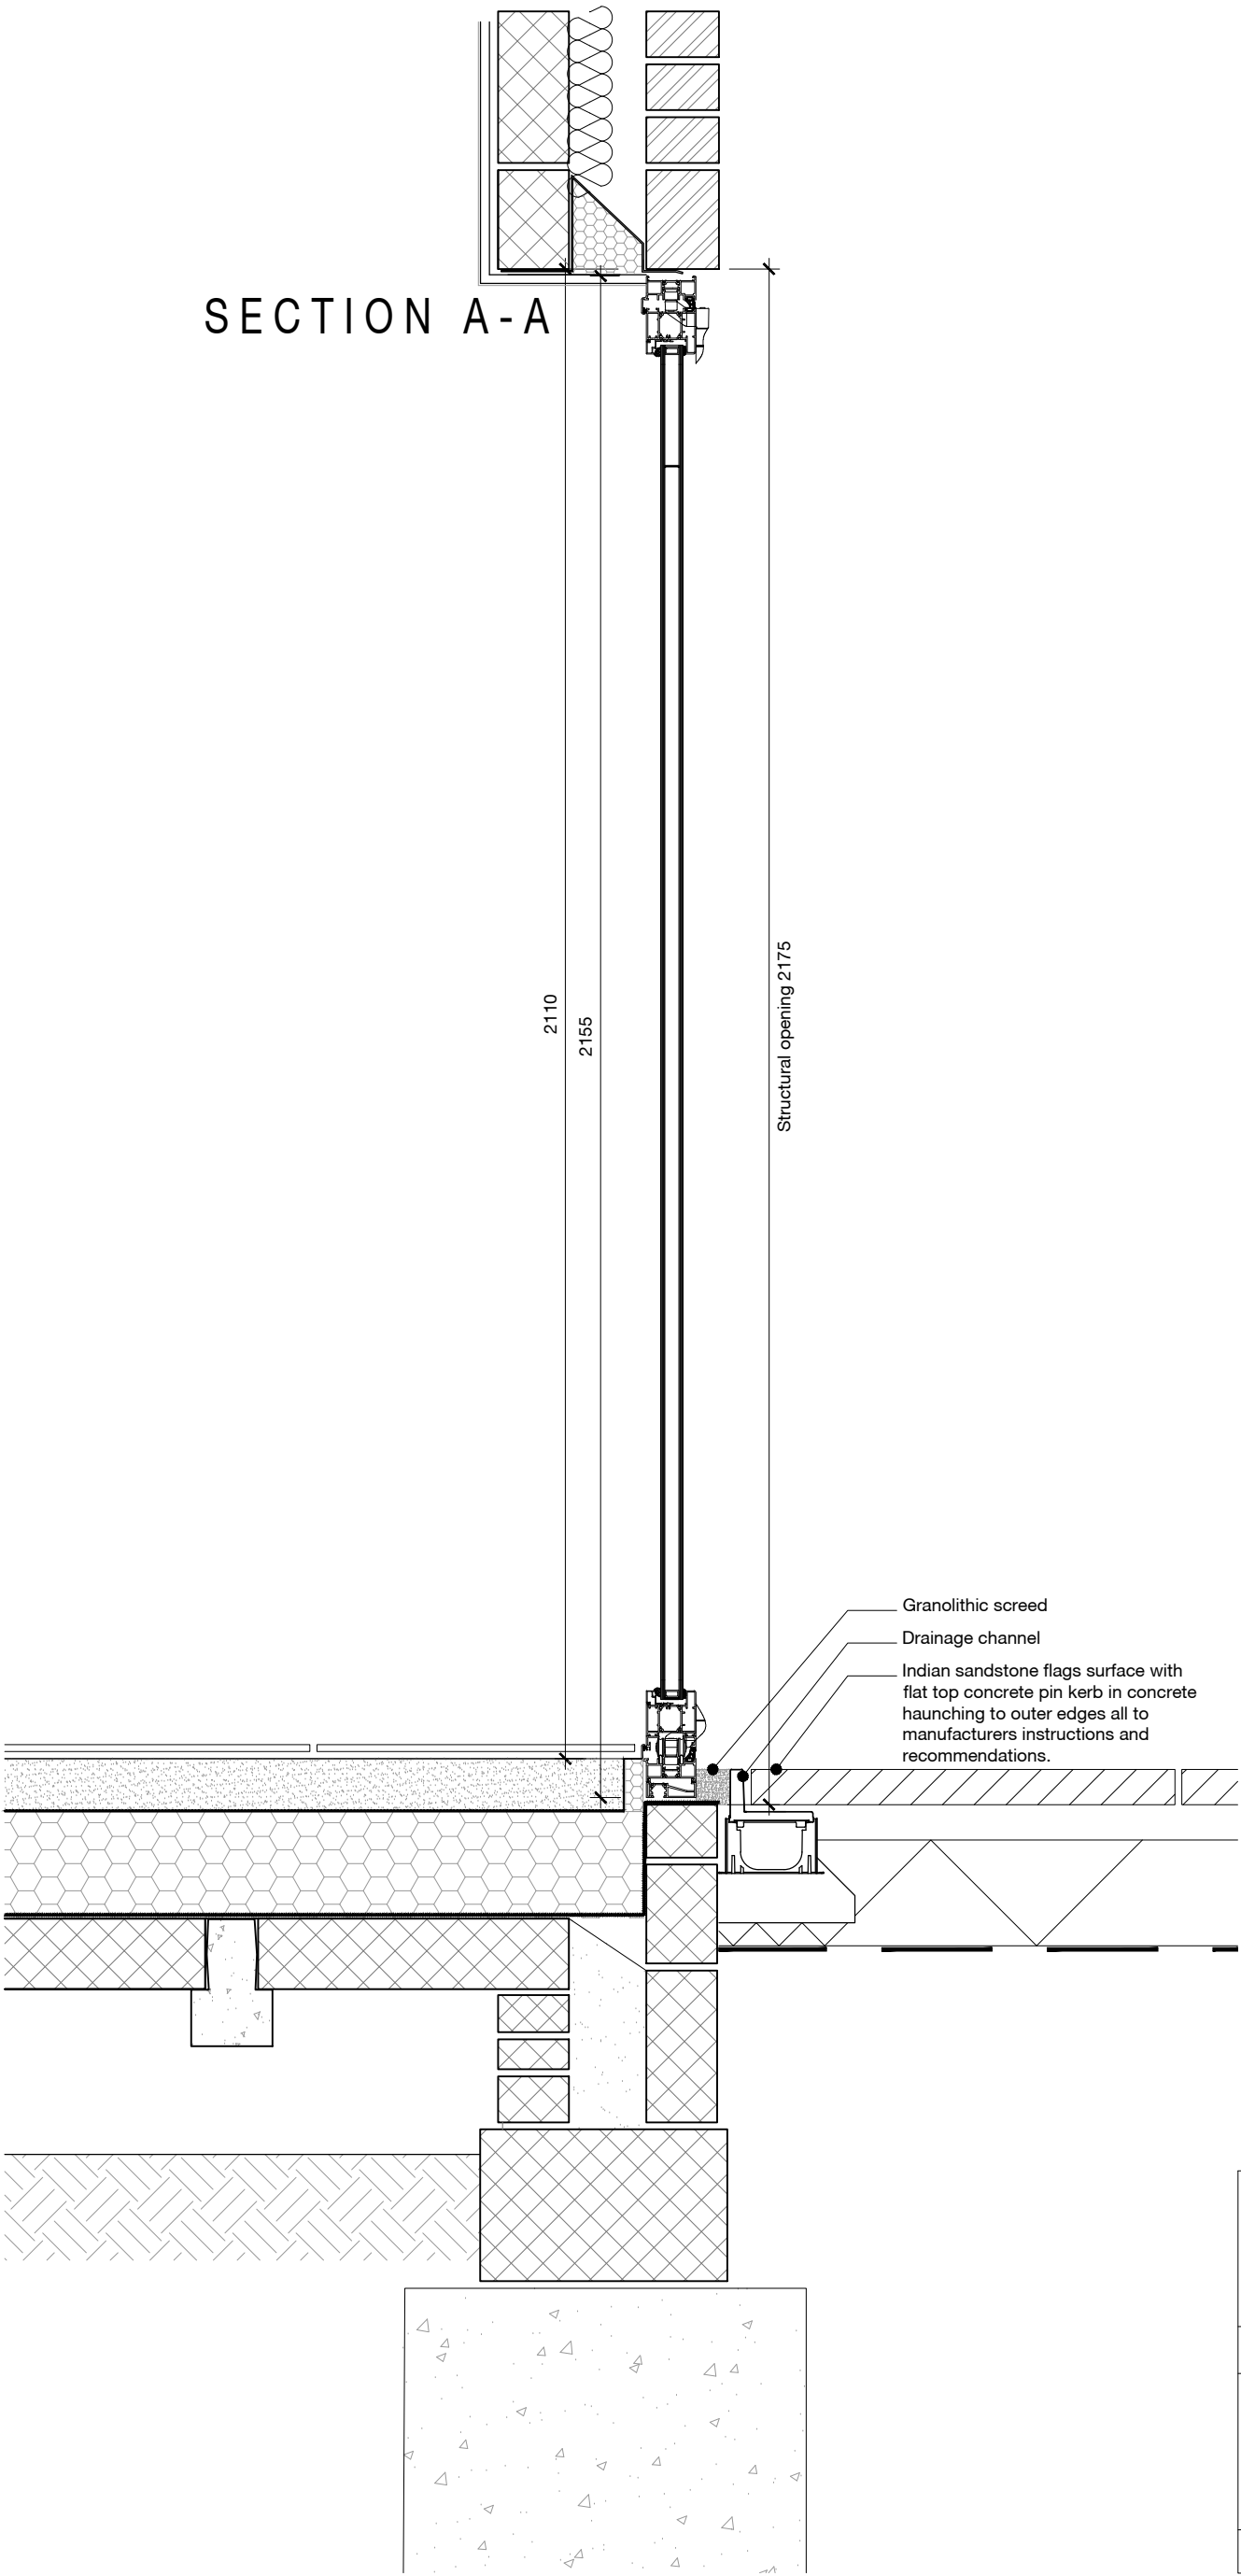


Rear Elevation Ground Floor  
AluK BSF70 bifold doors - open out weather threshold  
System: AluK GB BSF70 OUT Frame all around Standard Square Slide In  
Exterior View  
Colour: Dark Grey (RAL 7016)  
Material: Aluminium

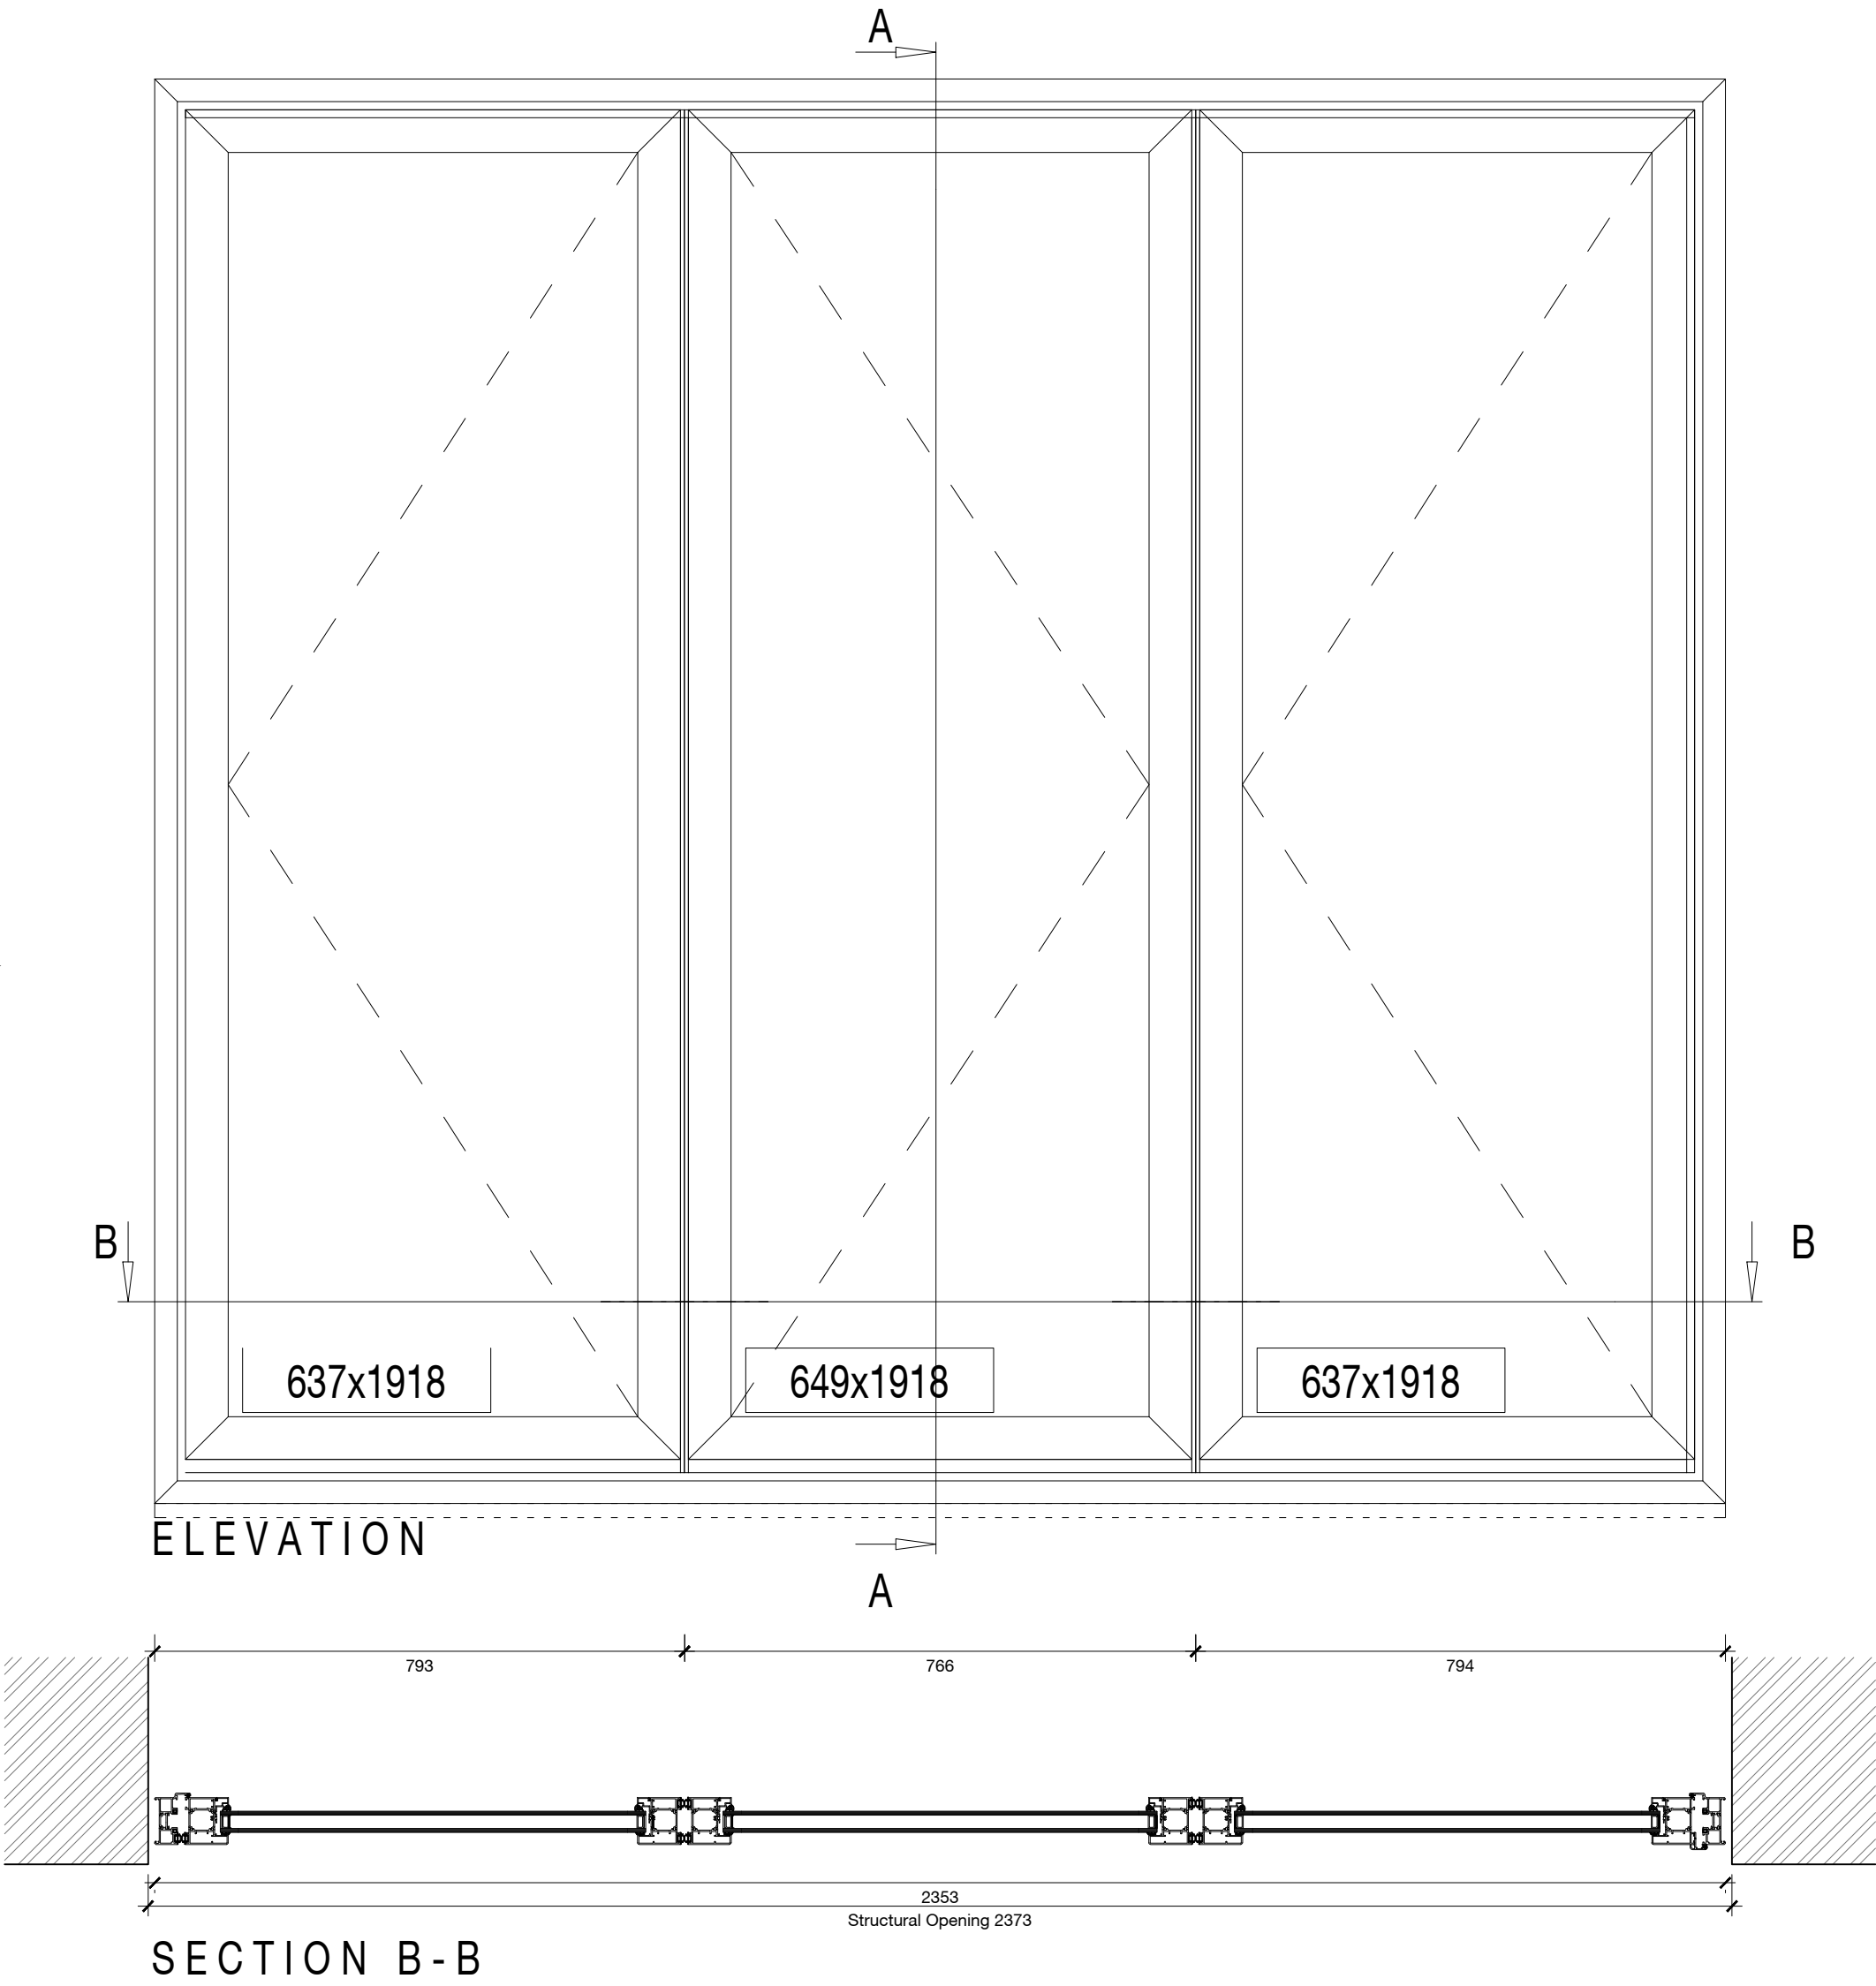

|                                                                                     |            |   |                                  |         |
|-------------------------------------------------------------------------------------|------------|---|----------------------------------|---------|
| Rev                                                                                 | Date       | Description   | Drawn                            | Checked |
| A                                                                                   | 25.11.21   | Job number and drawing number changed from 0759 - EA - A - PL118 - Proposed Bi-folding Door Details Condition 14 | po                               | rsg     |
| Project For & On Behalf of Irwin Mitchell<br>Holt Hill, Green Street, Holt, Wrexham |            |   |                                  |         |
| Drawing Proposed Bi-folding Door Details                                            |            |   |                                  |         |
| Client CE                                                                           |            |   |                                  |         |
| BIM Suitability Description: SUITABLE FOR INFORMATION                               |            |   | BIM Suitability Code: S2         |         |
| Status                                                                              | Planning   | 2 Riverside Way<br>Whitehall Waterfront<br>Leeds                                                                 | 320 City Road<br>Angel<br>LONDON |         |
| Date                                                                                | Nov '21    | LS1 4EH<br>t 0113 819 8041                                                                                       | EC1V 2NZ<br>t 0203 883 8602      |         |
| Drawn                                                                               | po         | w.edward@edwardarchitecture.co.uk                                                                                |                                  |         |
| Checked                                                                             | rsg        | e.info@edwardarchitecture.co.uk                                                                                  |                                  |         |
| Scale (A2)                                                                          | 1:10       |   |                                  |         |
| Project                                                                             | Originator | Discipline   | Drawing No                       | Rev     |
| 0961                                                                                | EA         | A   | PL118                            | A       |