




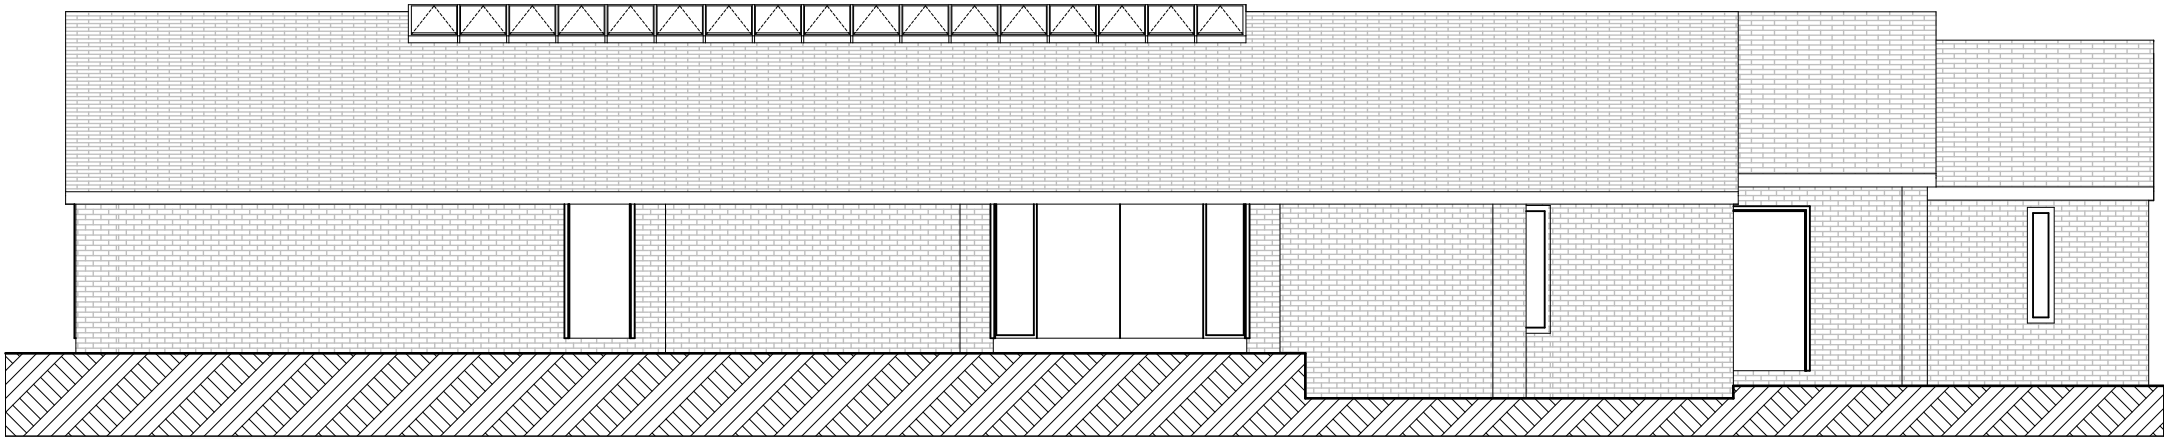


West Elevation (1.100)

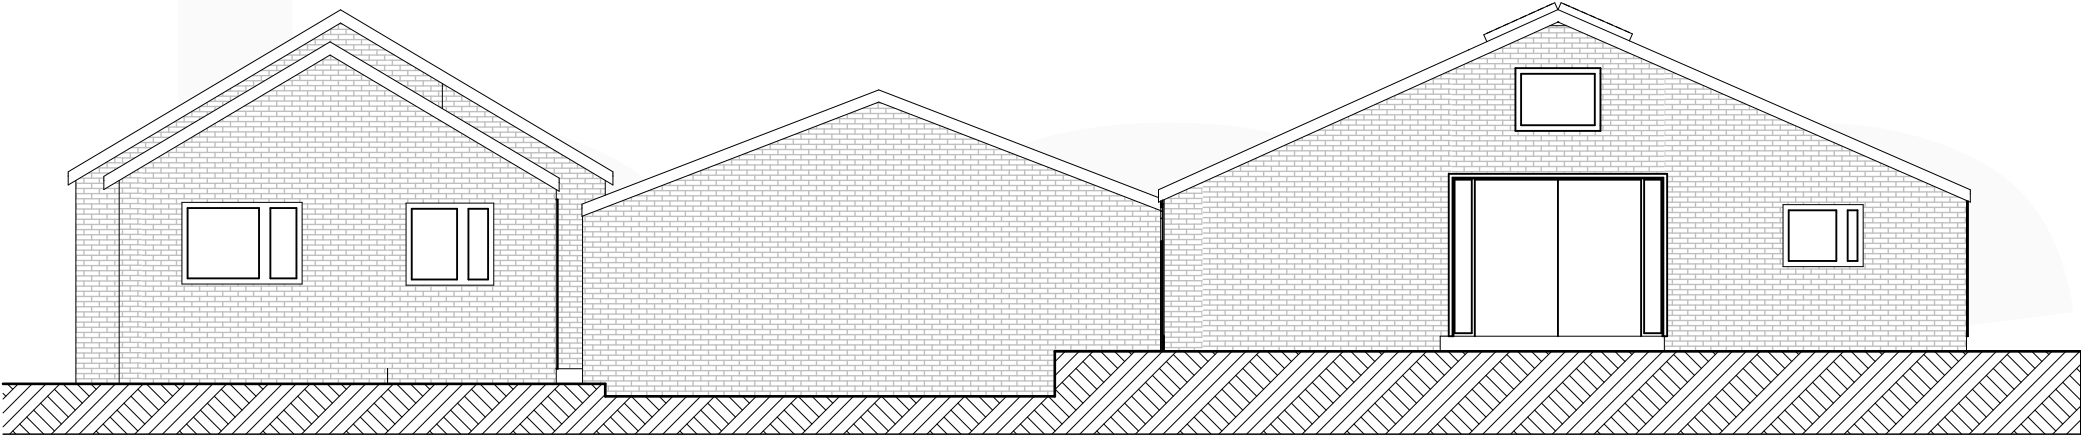


North Elevation (1.100)

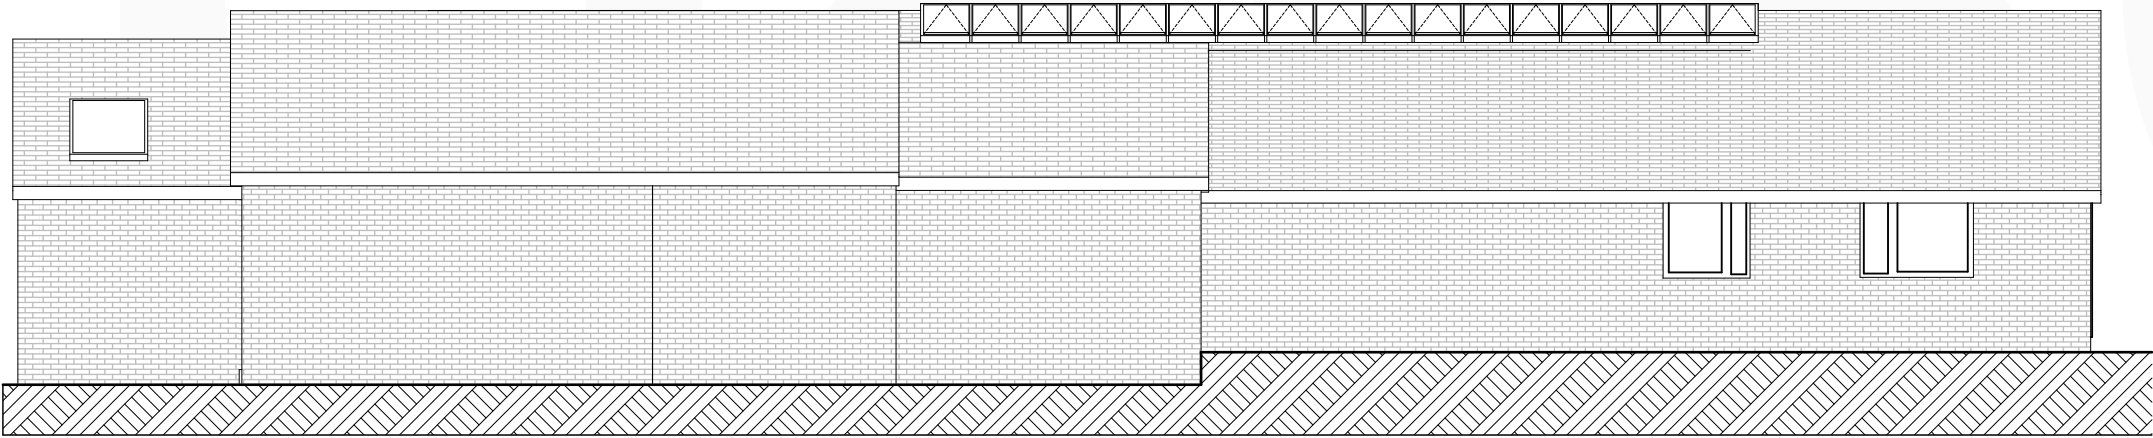

East Elevation (1.100)

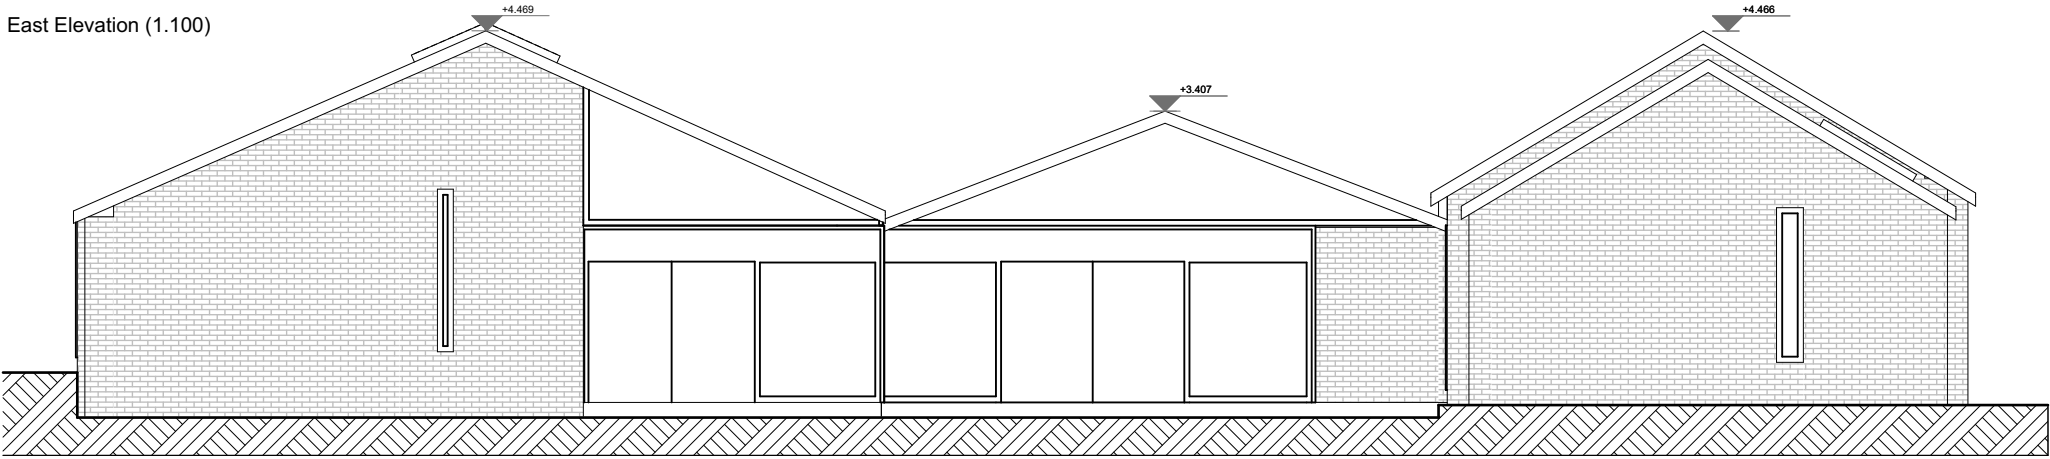


South Elevation (1.100)

 

base Architecture & Design Limited : T: 01743 236400 : T: 01244 569008 : W: www.basearchitecture.co.uk

This drawing is the property of base Architecture & Design Ltd.
It shall not be copied or scanned, in part or whole, without prior
consent of base Architecture and Design.
Do not scale this drawing.

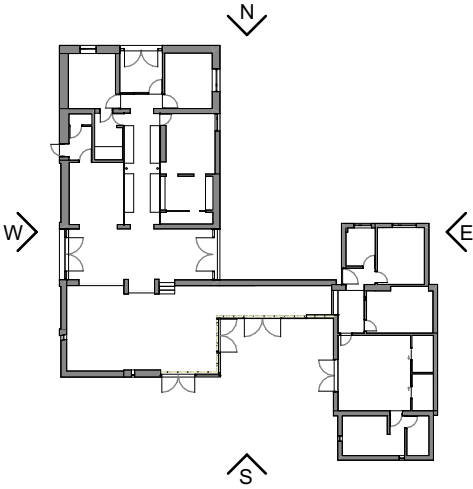

Ground Floor Plan
(1.500)

A	22.12.21	Issued for Planning Application	JTB	JS
Rev No.	Date.	Rev.	By.	Chk.

PLANNING APPLICATION

Scale.	1:100, 1:500 @ A3	Date.	Drawn by.	Chk.
			JTB	
Project Title. Raggs Hill Shieling				
Client. Mr and Mrs Jacques				
Drawing Title. Existing Elevations				
Project No.	BA3043	Drawing No.	EX-002	Revision.
				A

base Architecture and Design is a registered Limited Company