


This drawing is subject to copyright and is not to be reproduced in part or whole without approval.
Do not scale this drawing - check all dimensions on site .

Health & Safety Notes

1. Contractor must ensure that all work on site is carried out in a safe & satisfactory manner, in accordance with Health & Safety At Work Act 1974, COSHH Regulations 2002 & requirements of C.D.M

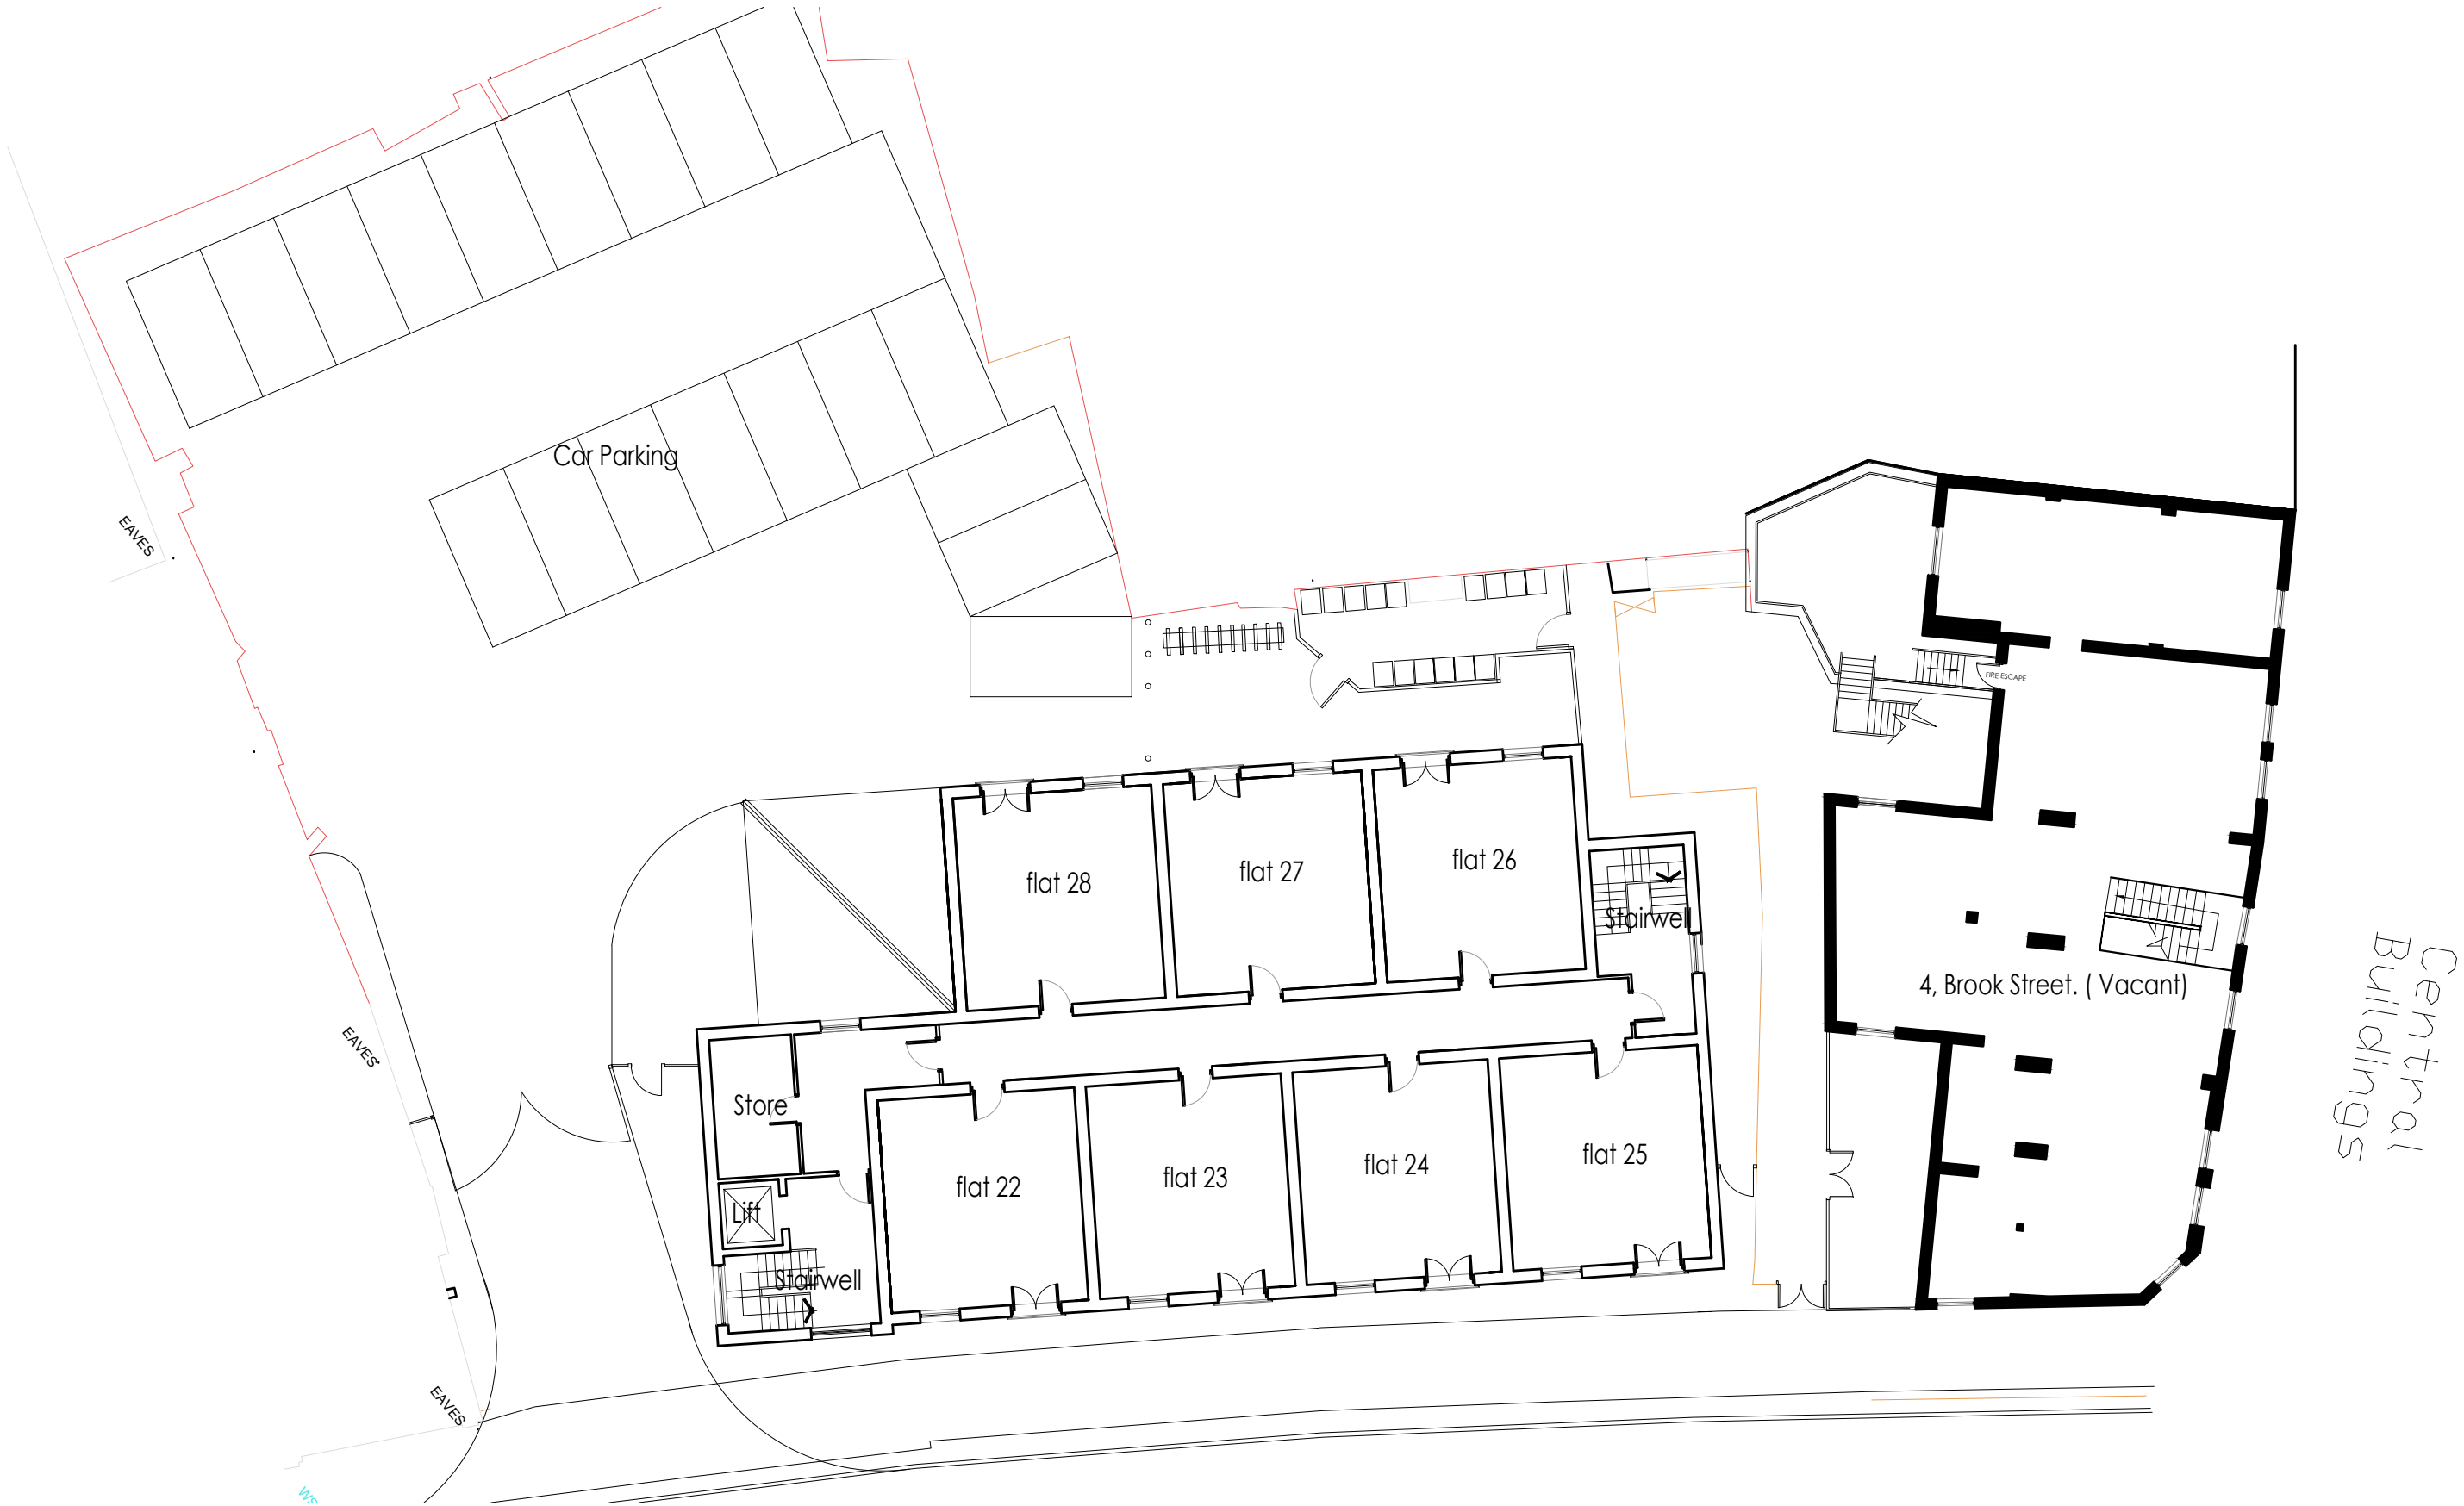

P1	First Issue	04.09.2015
Rev.	Description	Date

Cassidy+Ashton

www.cassidyashton.co.uk

C+A

Architecture + Building Surveying + Town Planning

7 East Cliff, Preston, Lancashire, PR1 3JE 01772 258 356
10 Hunters Walk, Canal Street, Chester, CH1 4EB 01244 402 900

Client

Lingar Properties.
Portside House,Ellesmere Port.

Project

Proposed Apartments
Land behind 4 Brook St Wrexham

Drawing Title Proposed Third Floor Plan (Amended)			
Drawn by	PL	Checked by	Date 22/9/2017
Status		Scale @ A3	1:200
Job no. 8821	Dwg.no. L33		Rev.