



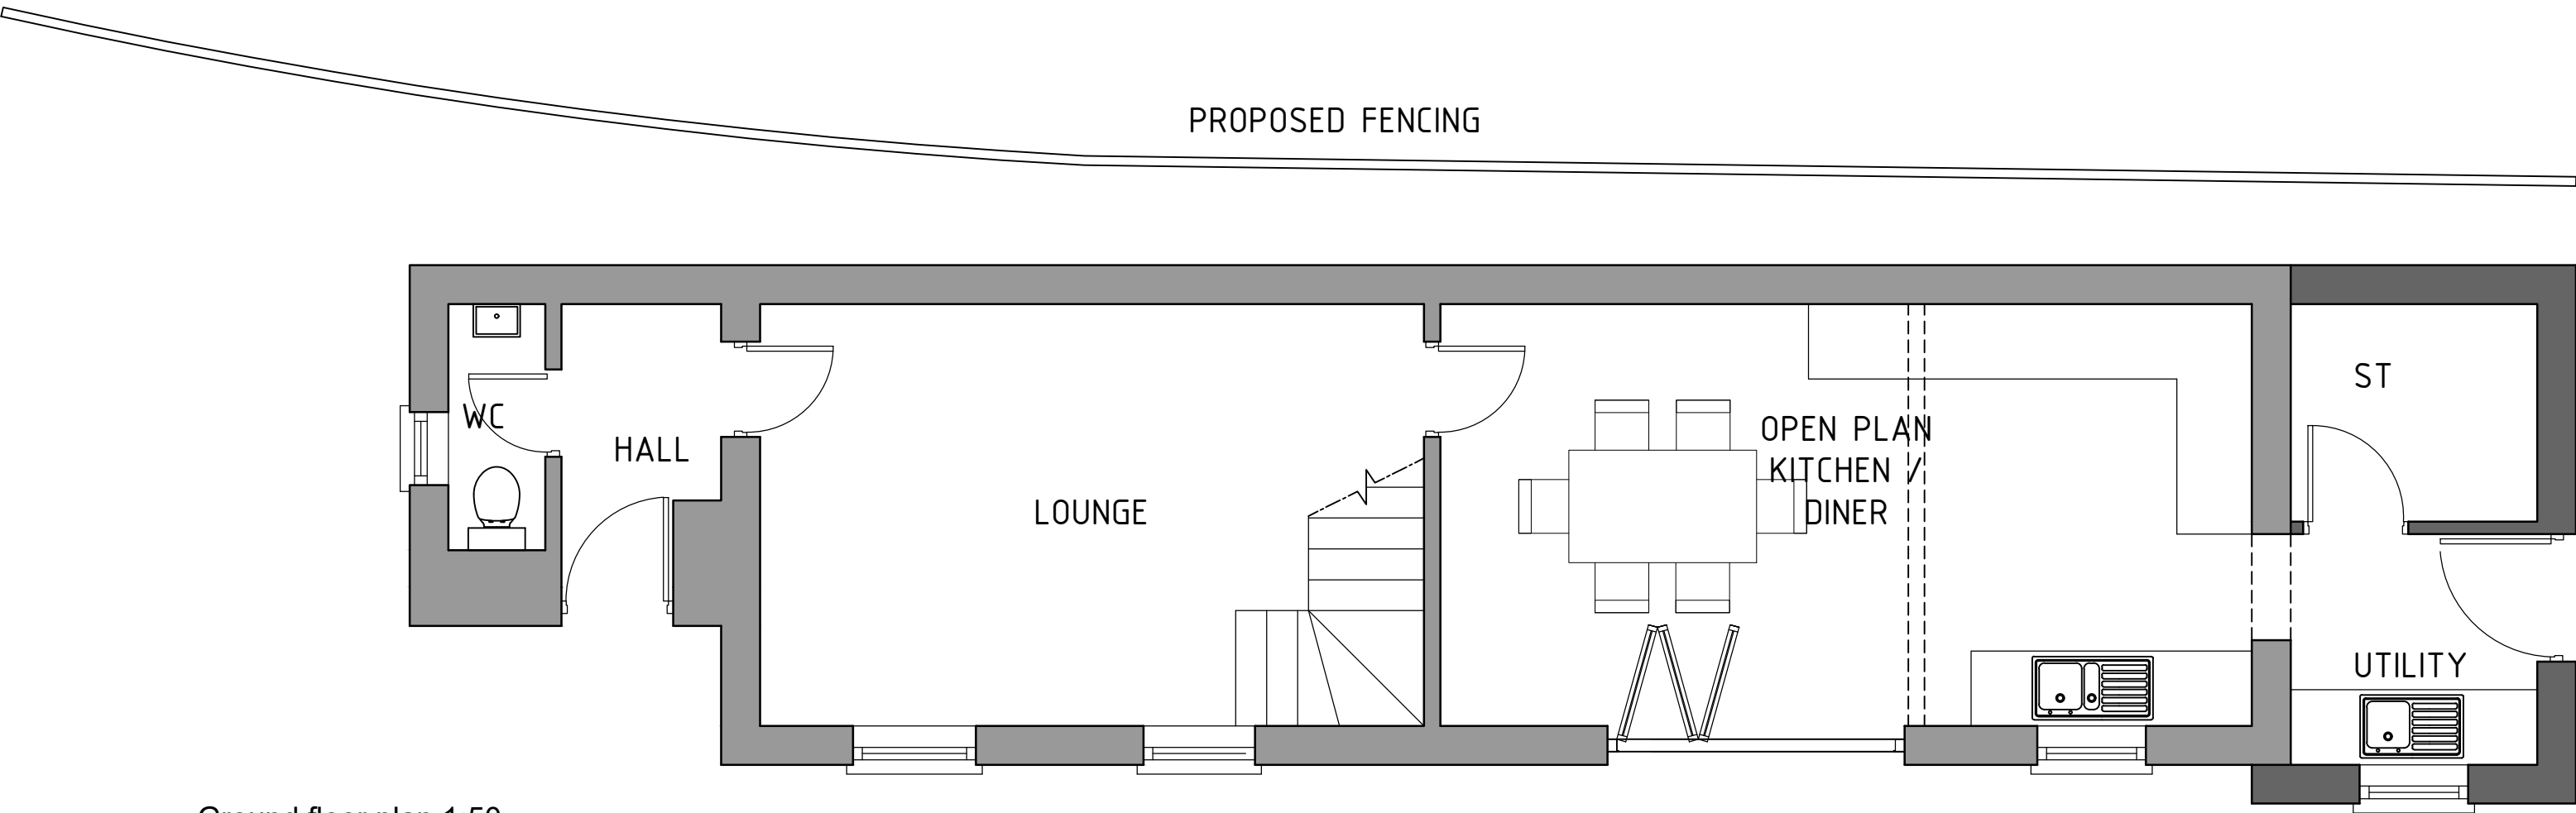

Ground floor plan 1:50

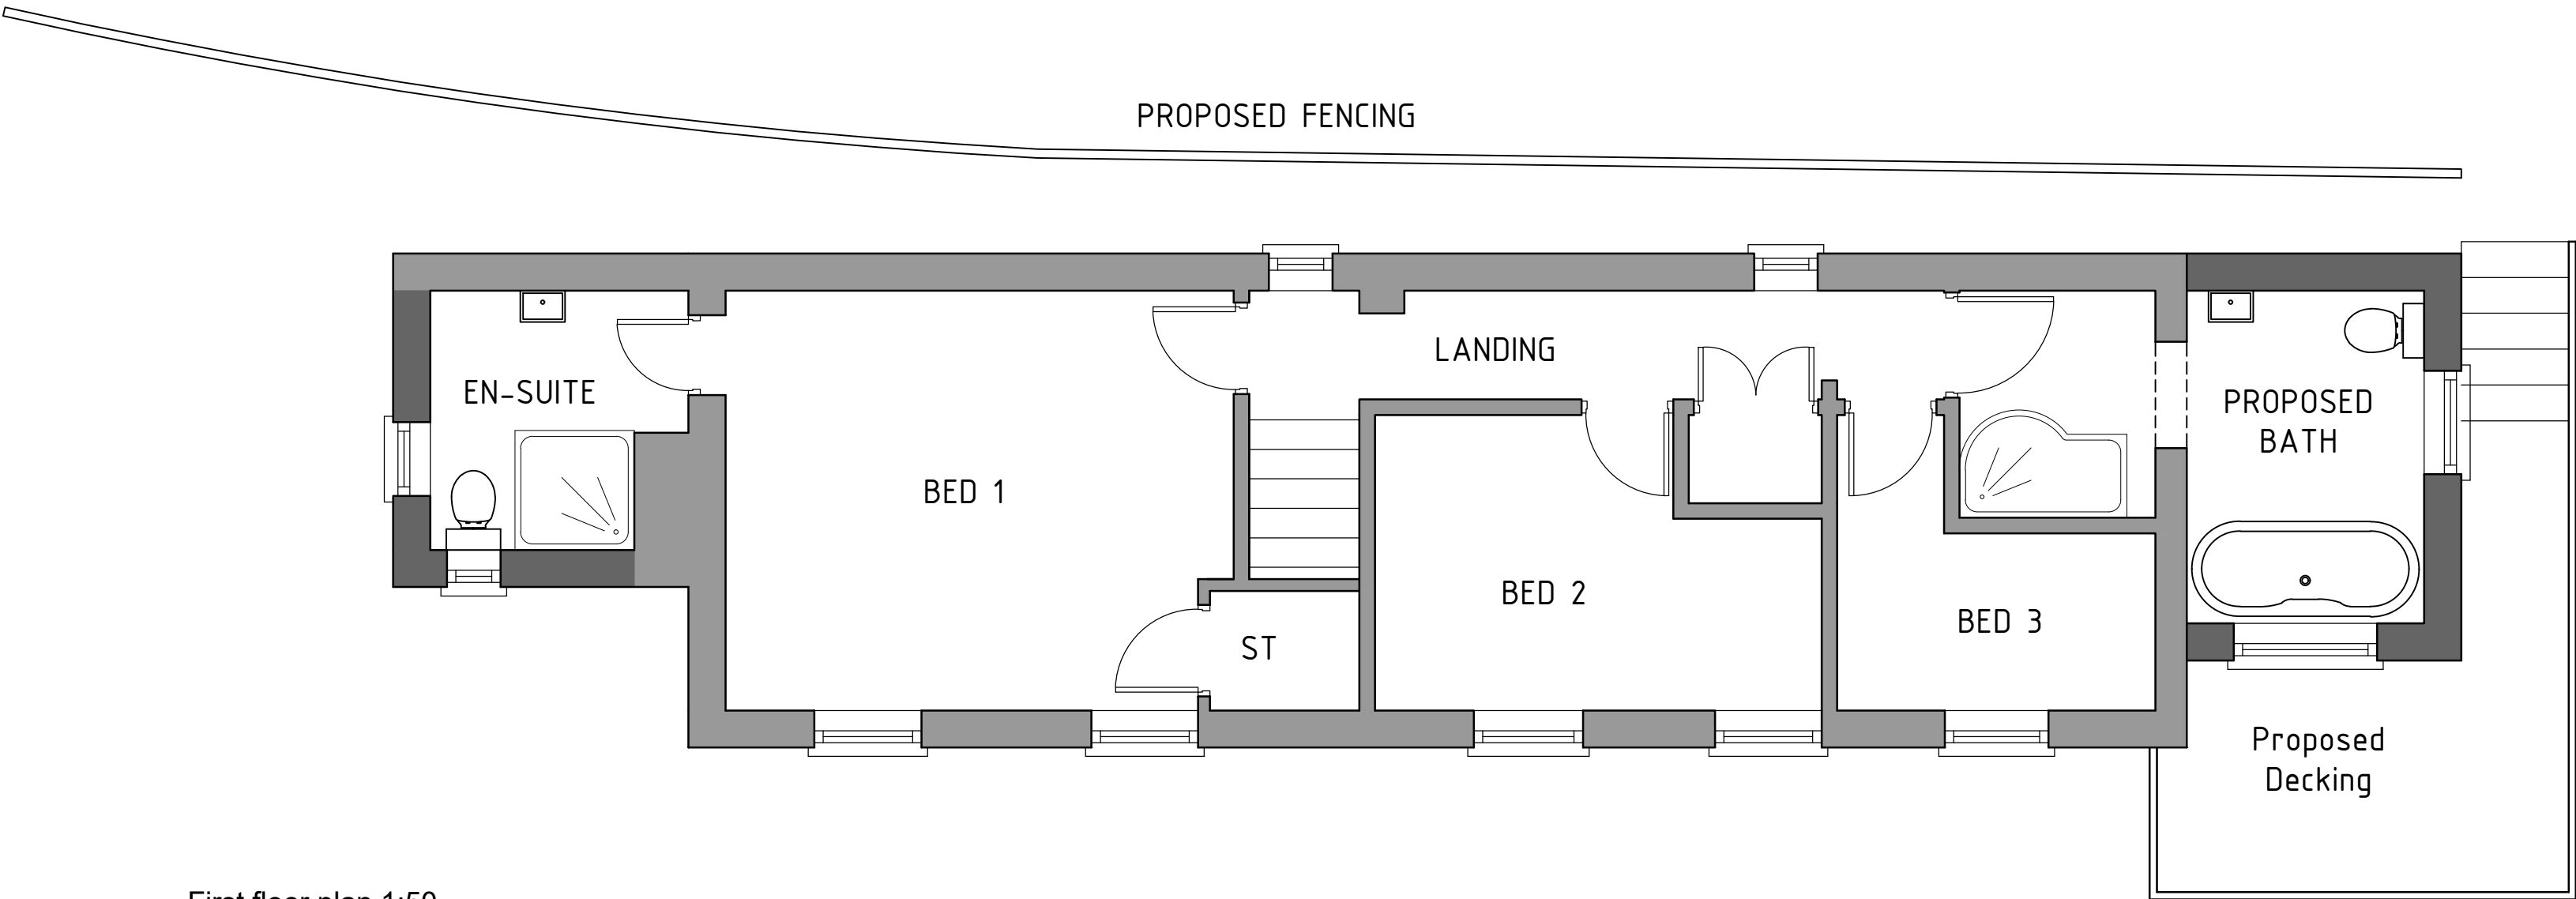

First floor plan 1:50



HDS Architectural Services, The Foundry,
15 Yorke Street, Wrexham
LL13 8LW
Tel (01978) 345250
www.hdsarchitectural.co.uk

Project; Arfryn, Minera, New Brighton, Wrexham, LL11 3DT	
Title; Floor Plans as Proposed	Scale (A2); 1:50
Dwg No; AM/PD/03	Date; April 2021
Revision; REV A - drawings amended to suit clients comments (20-04-21). REV B - drawings amended to suit clients comments (26-04-21). REV C - drawings amended to suit clients comments (28-04-21). REV D - redesign to suit planning comments (14-07-21). REV E - drawing amended (26-07-21). REV F - drawings amended to suit planning comments (11-08-21). REV G - drawing amended to suit planning comments, i.e. windows (16-08-21).	