

MAIN ROAD / FFORDD FAWR

Terrace


Olivet Gardens

West Elevation
Location of Secondary
Sign 2.25 x 2.25m

North Elevation
Location of Main Sign
5.0m x 2.25m


LOCATION OF PROPOSED SIGNAGE PROPOSALS

1:100

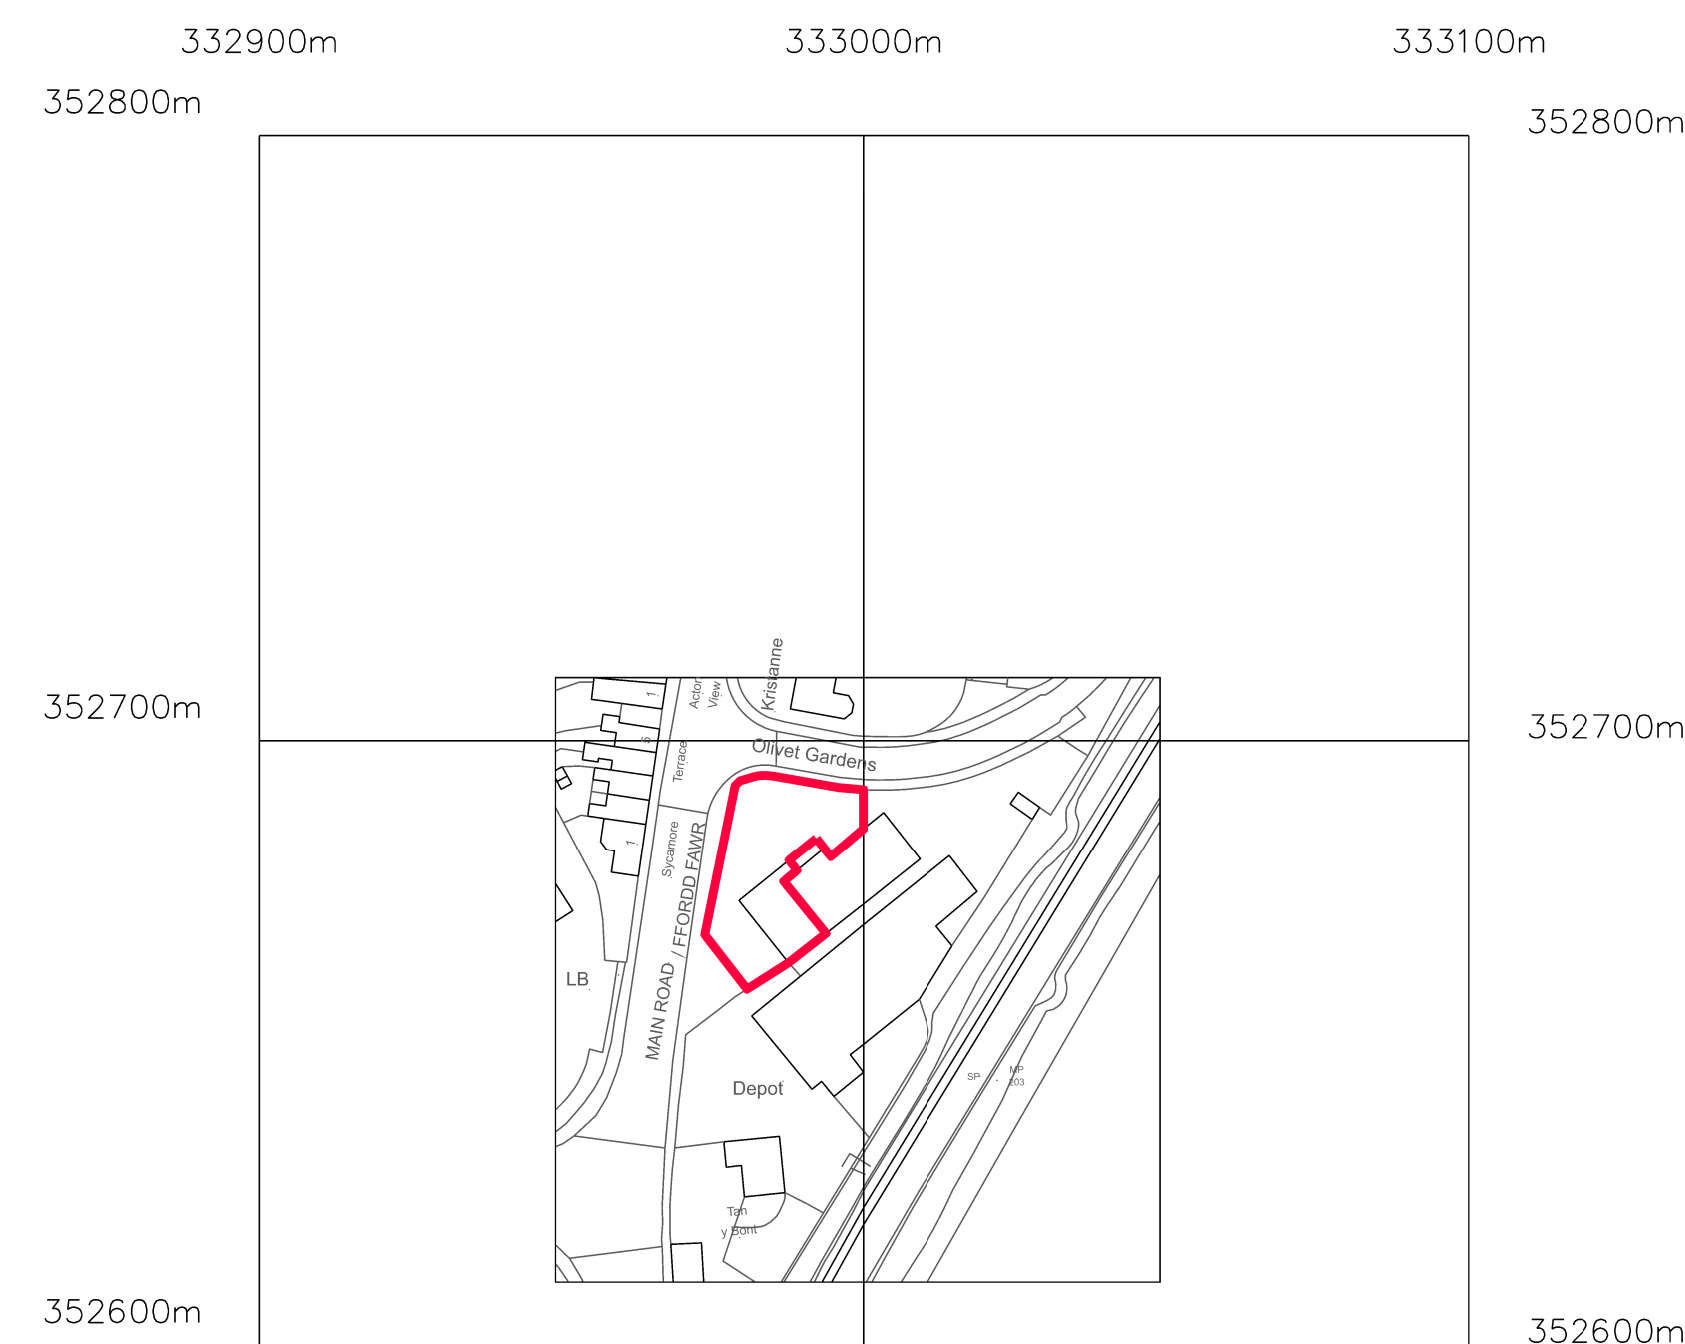

?Crown Copyright and database rights 2020 OS Licence no. 100059809

SITE LOCATION PLAN 1:1250

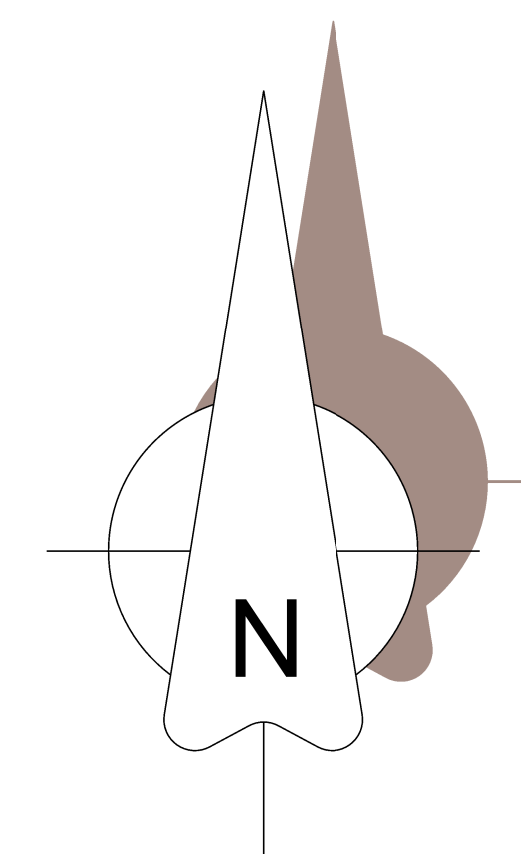

Rev	Description	By	Date	Description	By	Date	Notes: DO NOT SCALE. Use figured dimensions only. The contractor is requested to check all dimensions before the work is put in hand. Copyright of this drawing belongs solely to SCA Ltd ©. This drawing must only be used for the purposes for which it is supplied and its contents must not be reproduced for any purpose without written permission. Areas indicated, or areas calculated from this drawing should be used for valuation purposes or as the basis for development contracts. SCA is a limited company registered in England and Wales. Number 7428841		Drawn	SC	Project	Vic Studios		
A	Issued for Planning	SC	01.11.2020						Date	Oct 2020		Railbridge Court		
B	Changed Line Type for all buildings from Red to Black	SC	01.12.2020						Checked	SC		Rhosabin		
									Date	Oct 2020	Drg Title	Site Location Plan		
												Location of Proposed Signage		
											Scale	1:250 @ A1		
									Status	Information	Drg No	SC2018-170-L-(0)016	Rev	A