


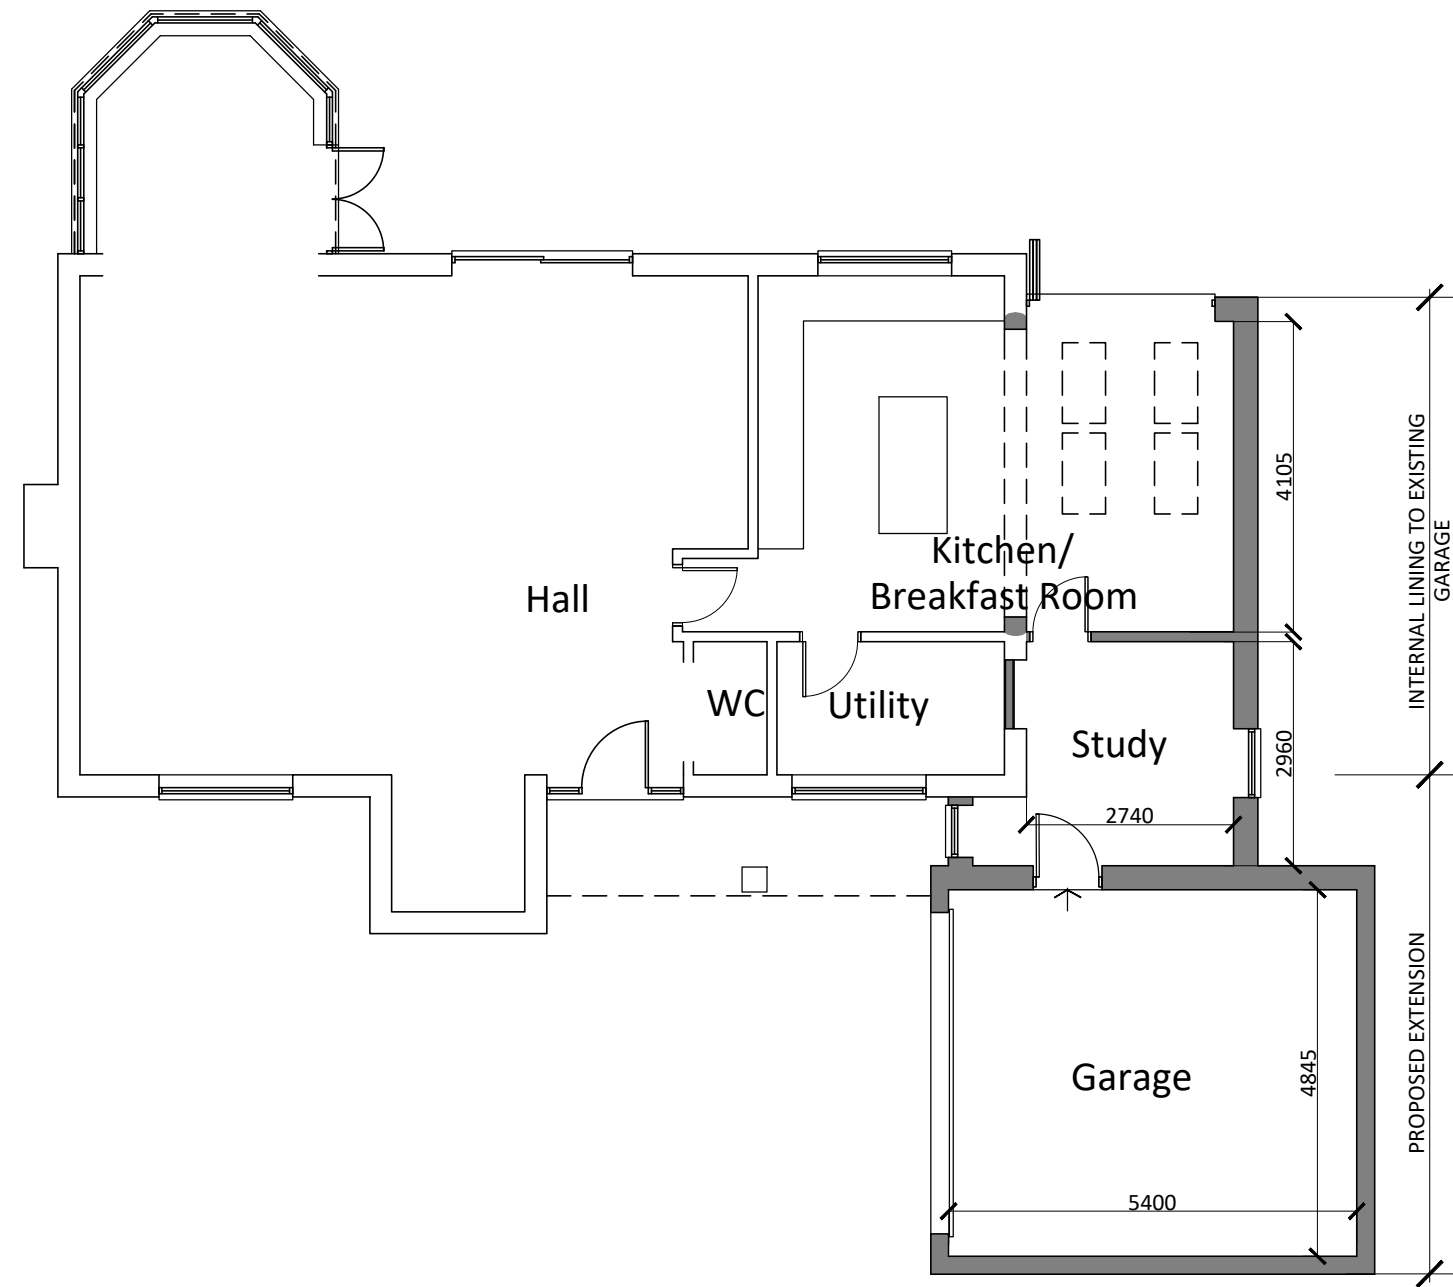

|                            |       |         |             |     |
|----------------------------|-------|---------|-------------|-----|
| CLIENT                     |       |         |             |     |
| MR. & MRS. A. SUTER        |       |         |             |     |
| JOB TITLE                  |       |         |             |     |
| 6 CHETWYN COURT, GRESFORD  |       |         |             |     |
| DRAWING TITLE              |       |         |             |     |
| PROPOSED GROUND FLOOR PLAN |       |         |             |     |
| DATE                       | SCALE | JOB NO. | DRAWING NO. | REV |
| 08.2021                    | 1:100 | AJS     | D.005       | A   |
| DO NOT SCALE               |       |         |             |     |