




KEY / NOTES


Existing materials

Walls: Brickwork
Roof: Slate
Windows: Timber
Doors: Timber
Rainwater goods: Painted metal

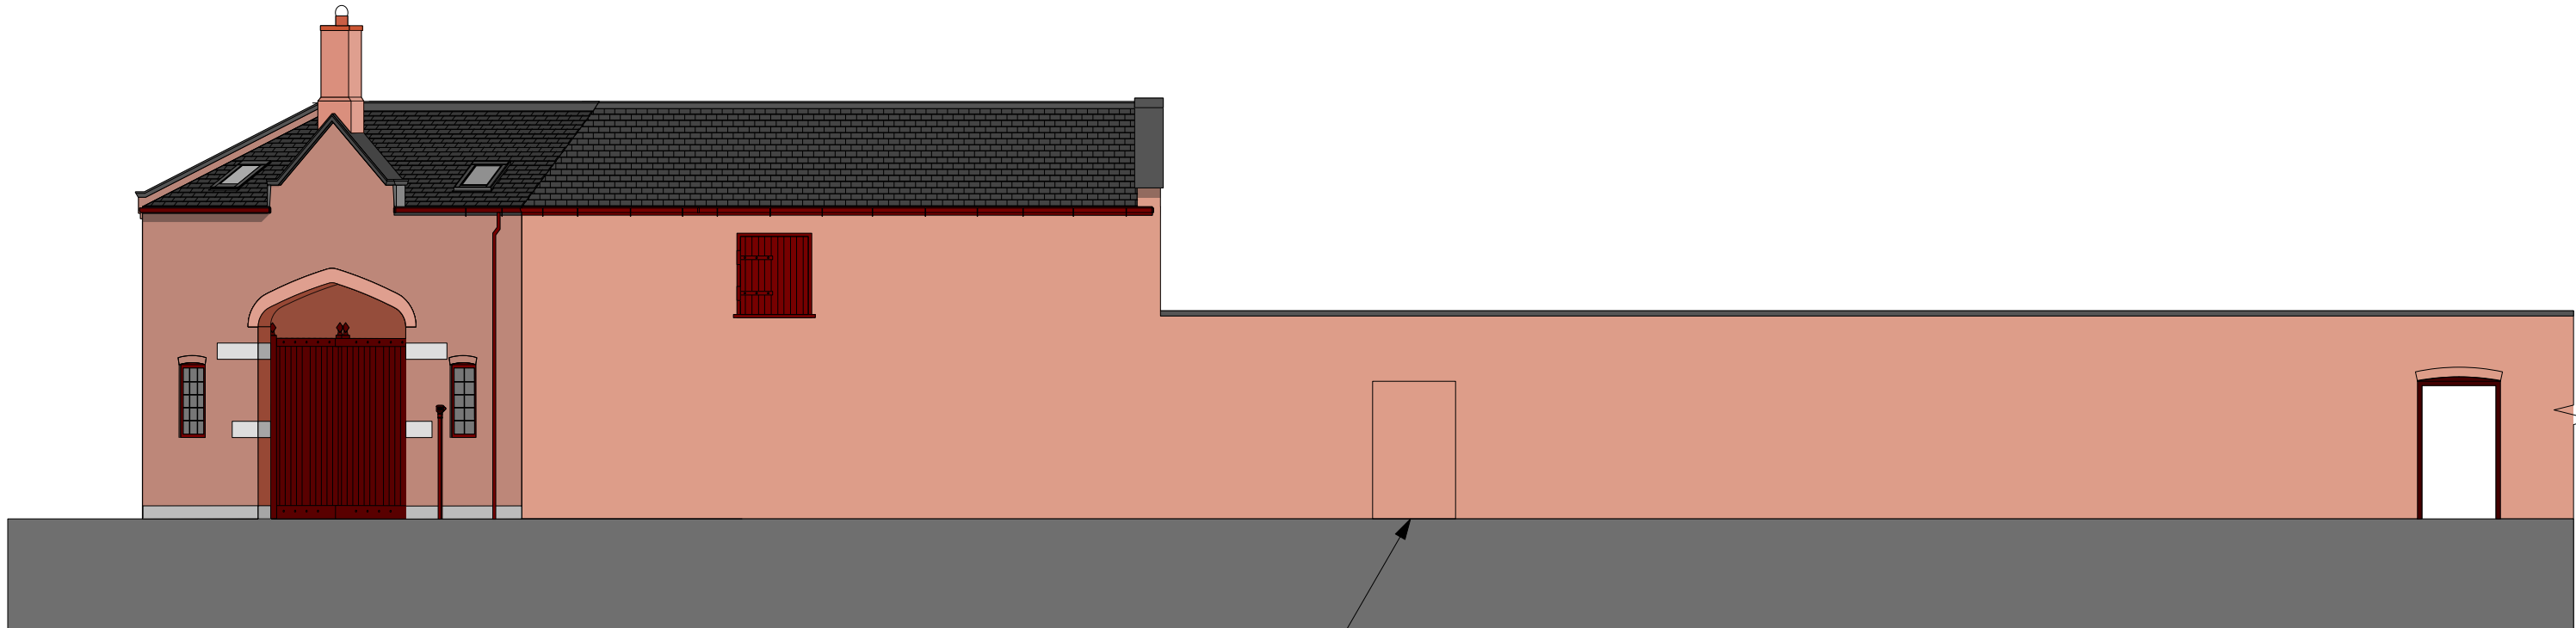


E05 Existing north-west elevation


Former wall opening

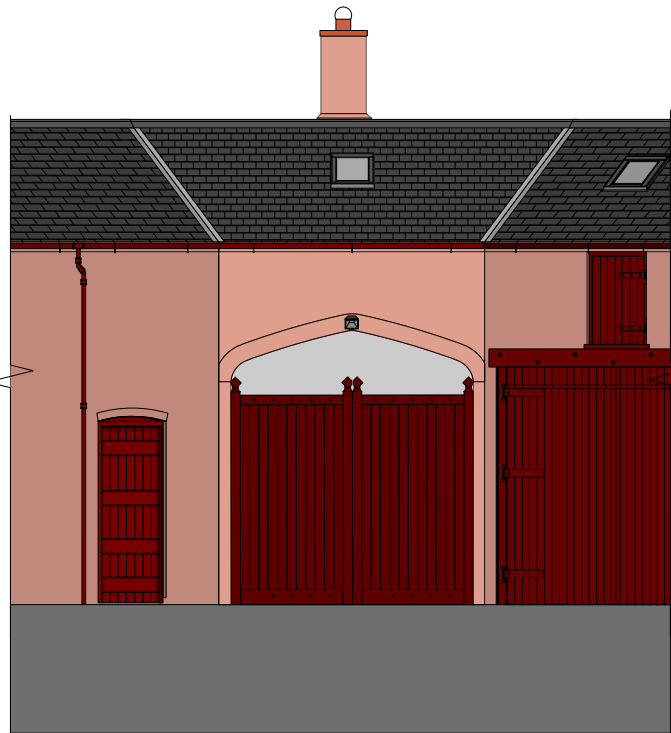


E06 Existing south sectional elevation

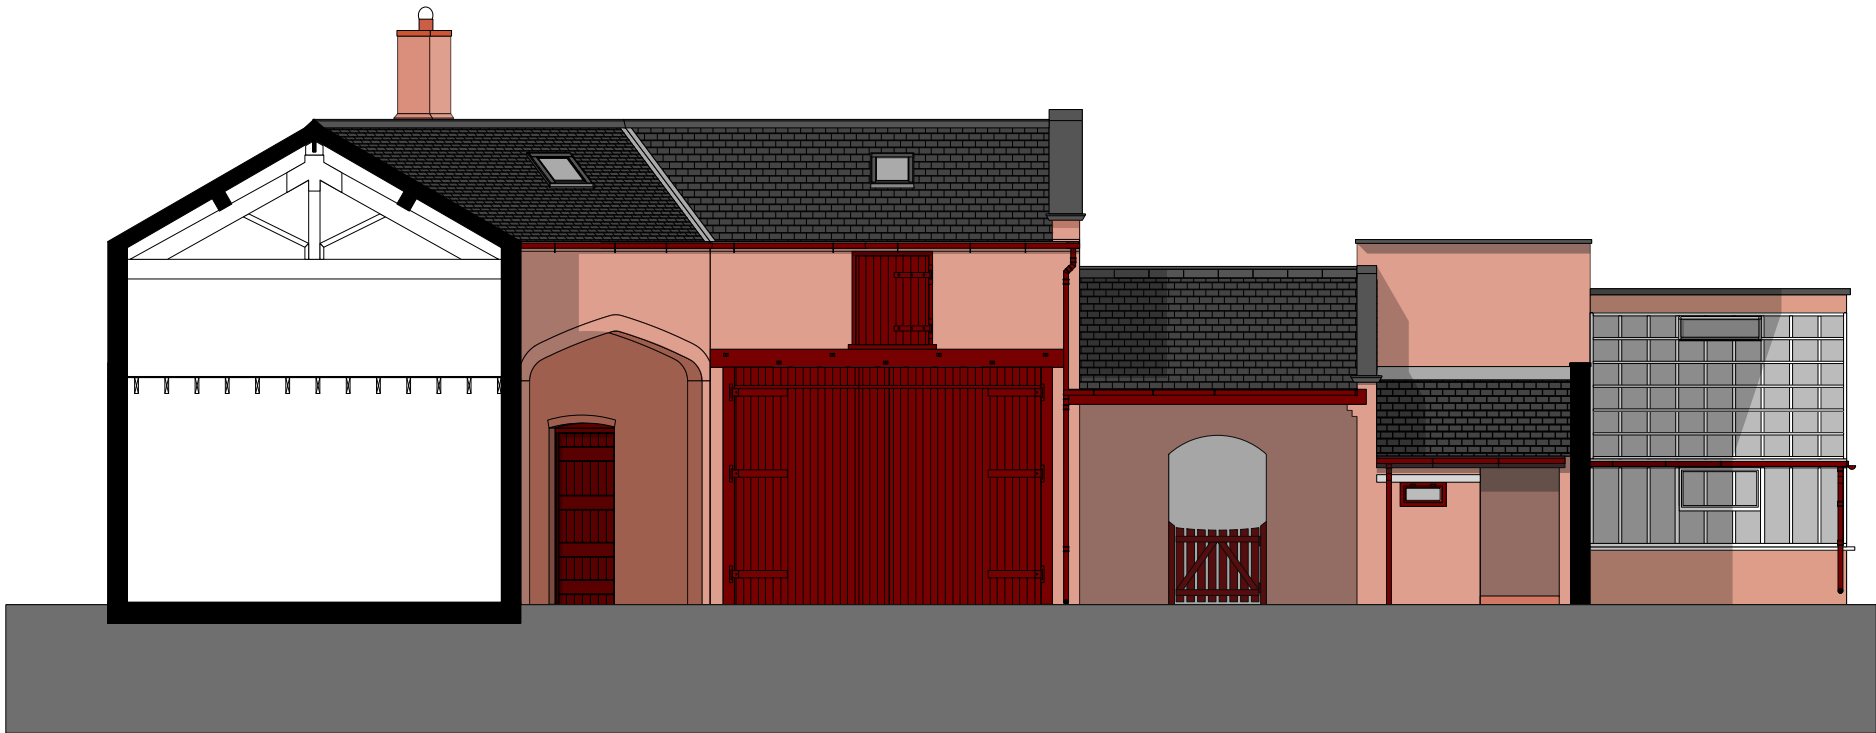

E07 Existing south-east sectional elevation

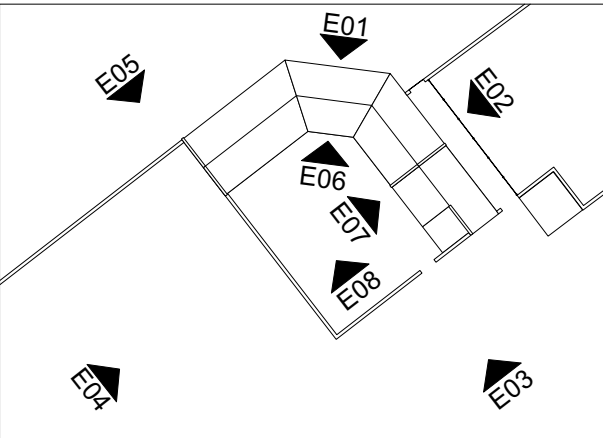

Elevation key

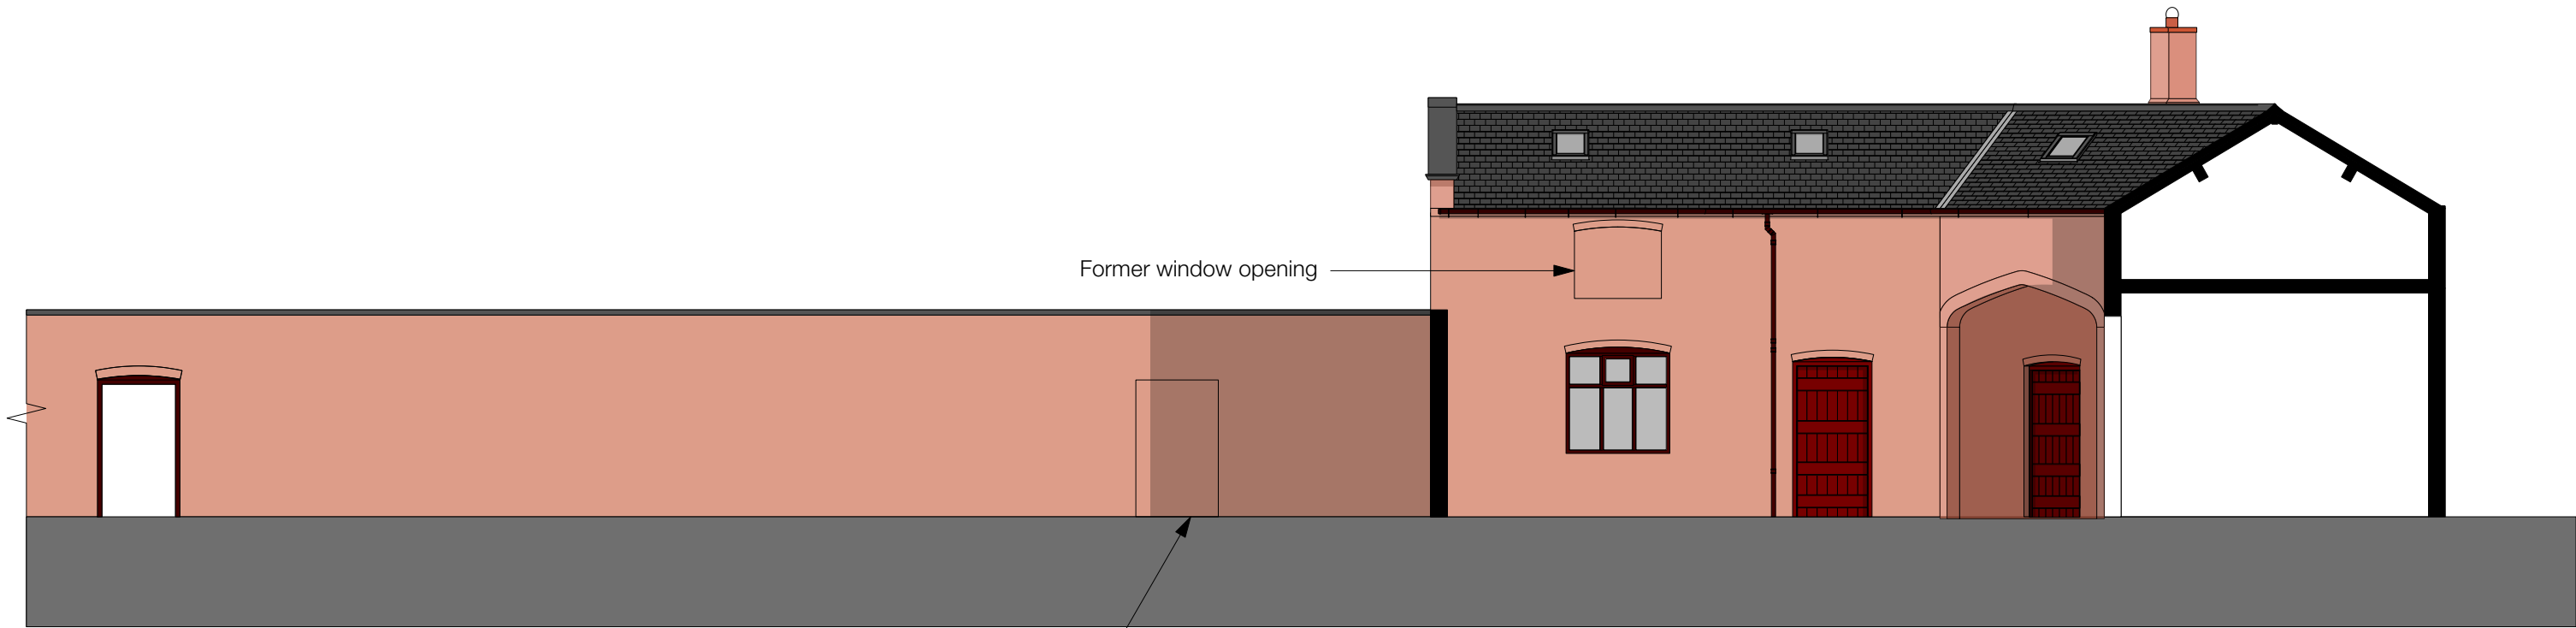

E08 Existing south-west sectional elevation

Former wall opening

REV	DESCRIPTION	DATE
-----	-------------	------

RAISE
ARCHITECTS

PROJECT
Proposed conversion and single-storey extension of stable block and proposed double garage/carport at Cedar Hall, The Green, Gresford, LL12 8RG

DRAWING
Existing Elevations 02

SCALE	DATE	DRAWN BY	CHECKED BY
1:100 @ A2	May 2021	MD	LM
DRG N°	REV		
525-PL-06	-		

