

SITE LAYOUT & TOTEMS




1 SITE LOCATION PLAN
Scale :



2 PARK TOTEM T01
EXISTING



2 PARK TOTEM T01
PROPOSED

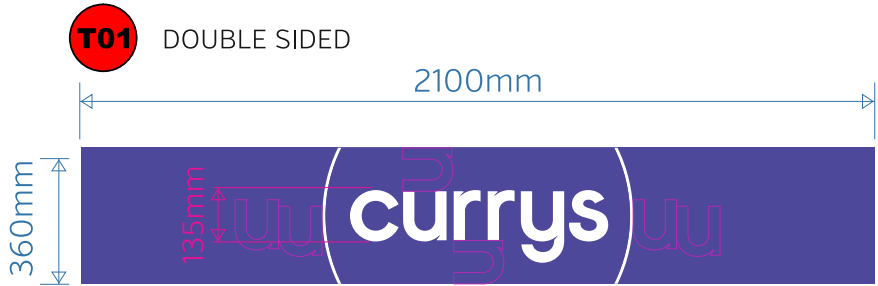

DIGITALLY PRINTED VINYL APPLIED
TO EXISTING ACRYLIC PANEL.
INTERNALLY ILLUMINATED
SCALE 1:20

			
WREXHAM PLAS COCH			
Unit E, Plas Coch Retail Park, Wrexham LL11 2BA			
EXTERNAL SIGNAGE PACK			
DATE	2430	SCALE	AS SHOWN
DATE	09.08.21	SCALE	E
DIXONS C01			
SCALE	1:20	SCALE	1:3

EXISTING PICTURES



1 FRONT ELEVATION
EXISTING



2 FRONT ELEVATION
EXISTING



3 ENTRANCE
EXISTING



4 FRONT ELEVATION - LHS
EXISTING



5 TEAM KNOWHOW - RHS
EXISTING



5 MAIN SIGN - REAR
EXISTING

ADDITIONAL BIRD SPIKES FOR REAR OF SIGN




5 REAR ELEVATION
EXISTING

Store Planning Department Dixons Carphone 1 Finsbury Way, North Acton London, W3 8BS	
WREXHAM PLAS COCH	
Address: Unit E, Plas Coch Retail Park, Wrexham LL11 2BA	
EXTERNAL SIGNAGE PACK	
Store Number 2430	Date 09.08.21
Drawn By S.C.	Checked By E
Revision Rev 1.3	


EXISTING ELEVATIONS




A ENTRANCE ELEVATION
EXISTING 1:250 @A3

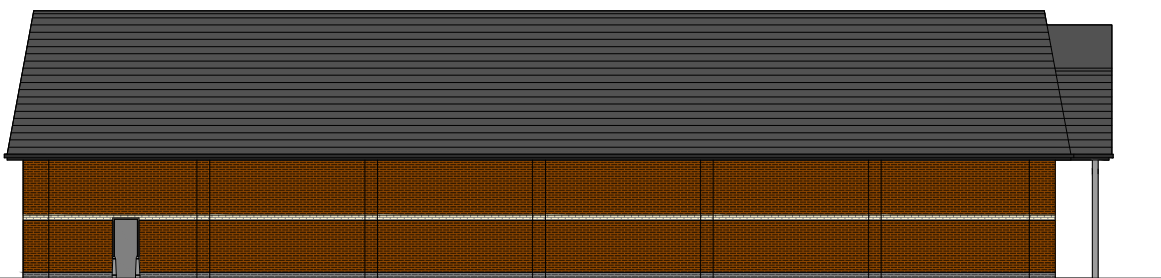


B RETURN ELEVATION A
EXISTING 1:250 @A3

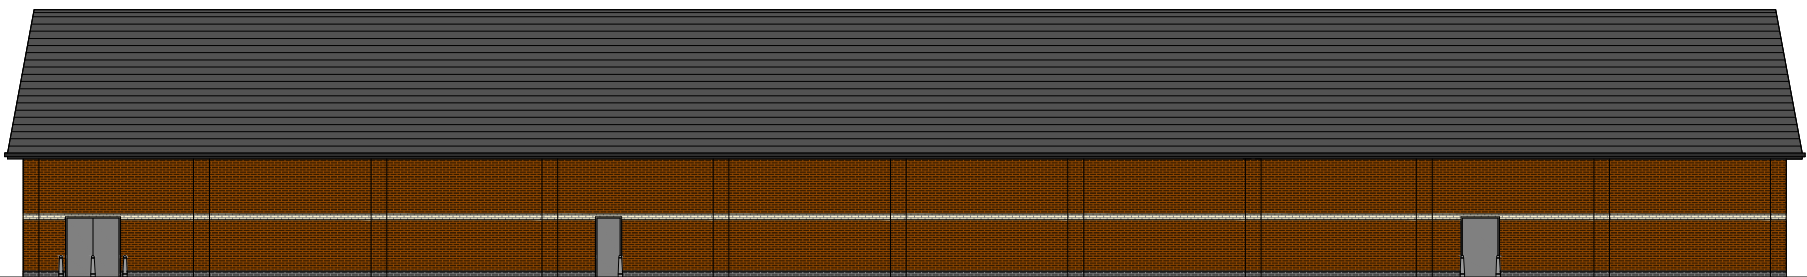

C RETRUN ELEVATION
EXISTING 1:250 @A3

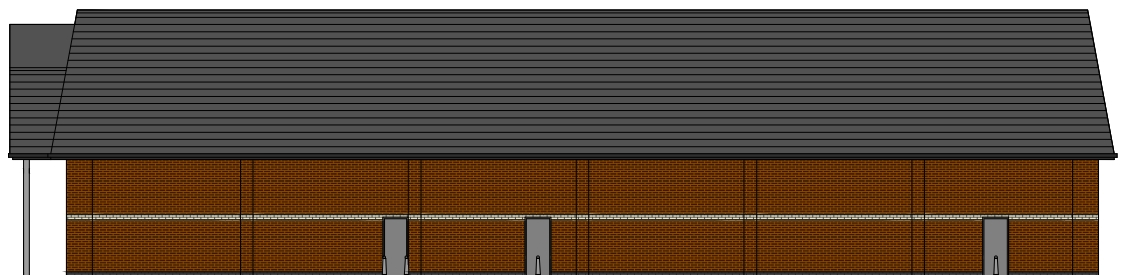

D RETURN ELEVATION B
EXISTING 1:250 @A3

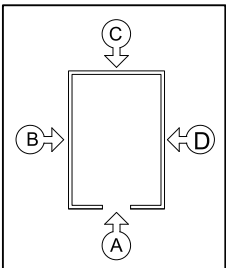

WREXHAM PLAS COCH

Unit E, Plas Coch Retail Park,
Wrexham
LL11 2BA

EXTERNAL SIGNAGE PACK



2430 AS SHOWN 09.08.21

DIXONS C01 E

S.C. R01V 1.3

PROPOSED ELEVATIONS

Option 1. - Secondary Sign Layout using square format

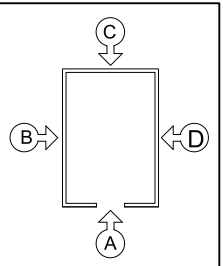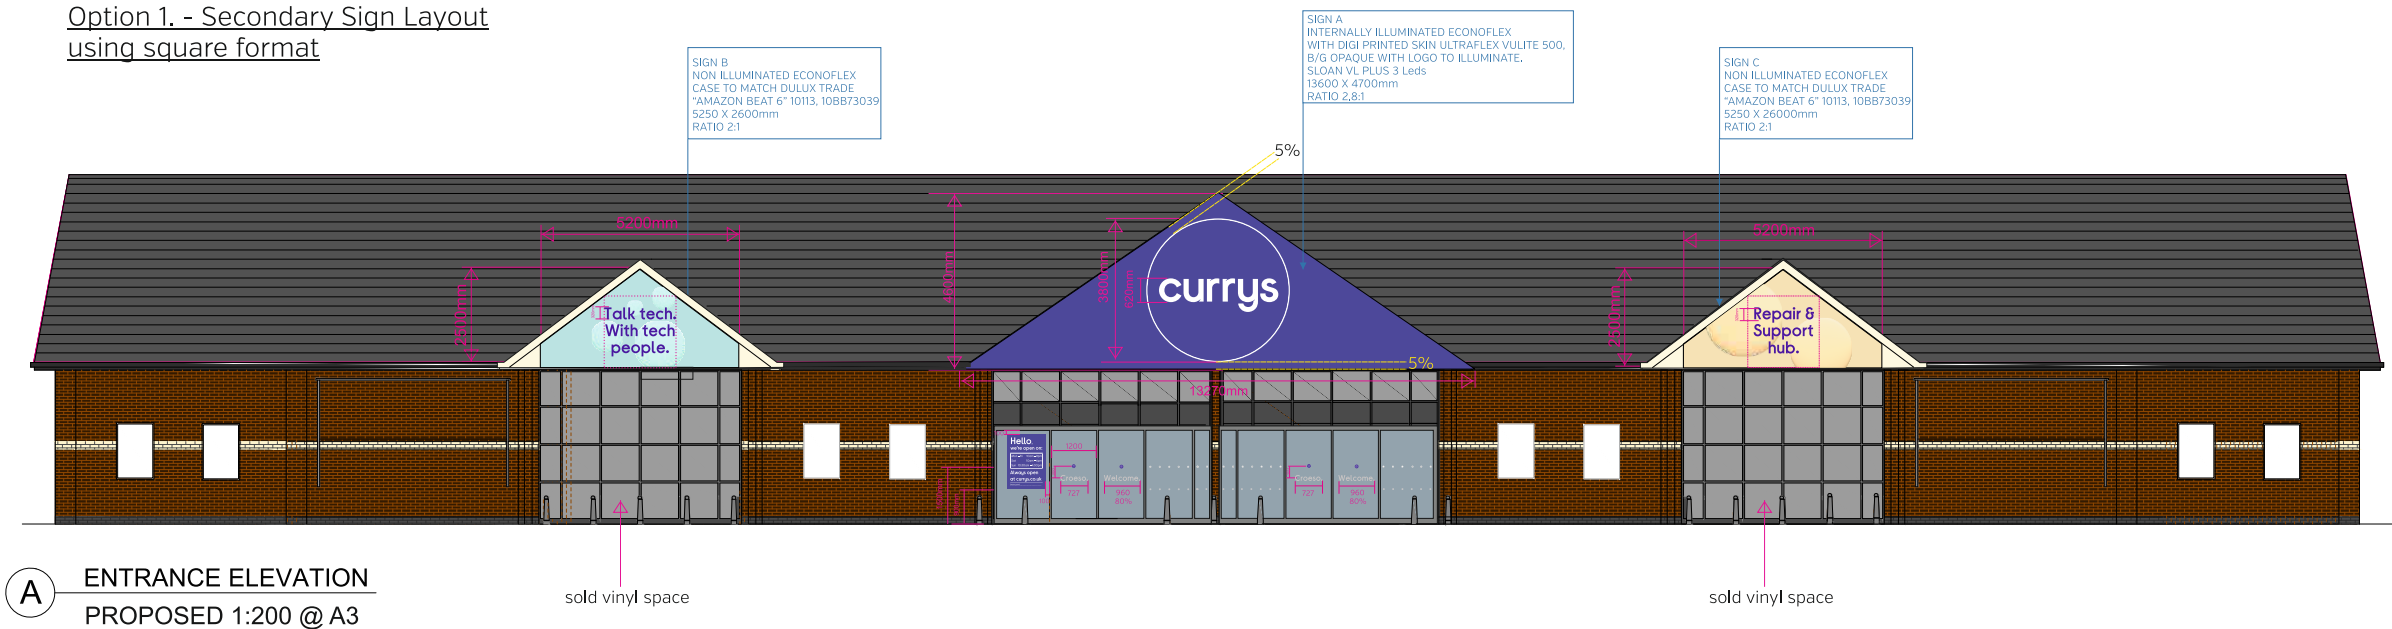

WREXHAM PLAS COCH

Unit E, Plas Coch Retail Park,
Wrexham
LL11 2BA


EXTERNAL SIGNAGE PACK

2430 AS SHOWN 09.08.21

DIXONS C01 E

S.C. REV 1.3

PROPOSED SHOPFRONT

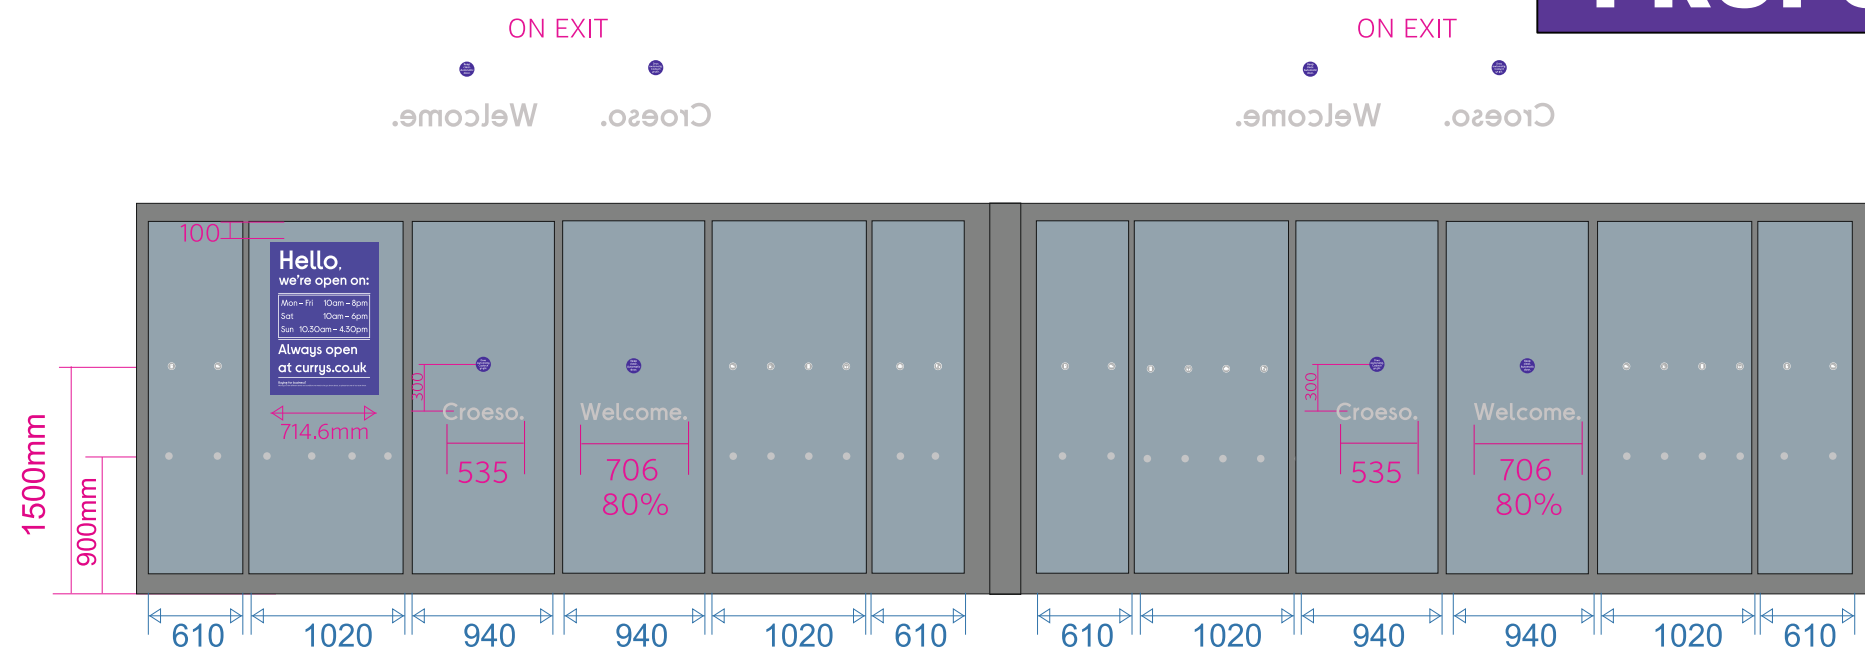

1 FRONT ELEVATION / ENTRANCE DOORS PROPOSED

SCALE 1:50 @ A3



DIGITALLY PRINTED CLEAR CONTRA VISION [OWV 5500]
OPENING HOURS VINYL
DIGITALLY PRINTED DRYTAC 'SPOT ON'

Contravision panel - 1431 x 1012
Centre cling - 390.5 x 841
Centre aperture - 400 x 851




WEE MESSAGE - DIGITALLY PRINTED CLEAR CONTRA VISION REVERSE APPLIED TO GLAZING

SCALE 1:10 @ A3



NO SMOKING - DIGITALLY PRINTED REVERSE APPLIED TO GLAZING
SCALE 1:10 @ A3

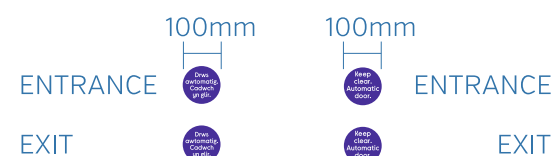


4No DIGITALLY PRINTED VINYL
REVERSE APPLIED TO GLAZING.
SCALE 1:20 @ A3



80% window width


FROSTED VINYL
REVERSE APPLIED TO ENTRANCE DOORS
SCALE 1:25 @ A3

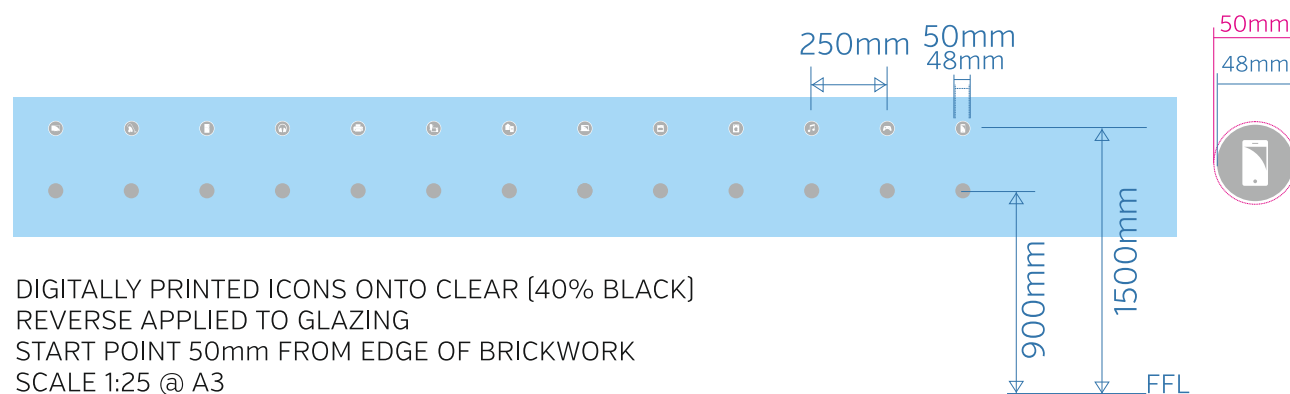

DIGITALLY PRINTED ICONS ONTO CLEAR [40% BLACK]
REVERSE APPLIED TO GLAZING
START POINT 50mm FROM EDGE OF BRICKWORK
SCALE 1:25 @ A3

Store Planning Department Dixons Carphone 1 Pinfold Way, North Acton London, W3 8PD		
WREXHAM PLAS COCH		
Unit E, Plas Coch Retail Park, Wrexham LL11 2BA		
EXTERNAL SIGNAGE PACK		
DATE 2430	SCALE AS SHOWN	DATE 09.08.21
DIXONS C01		E
DESIGNED BY S.C.	DESIGNED BY S.C.	REVISED BY REV 1.3

PROPOSED SIGNAGE

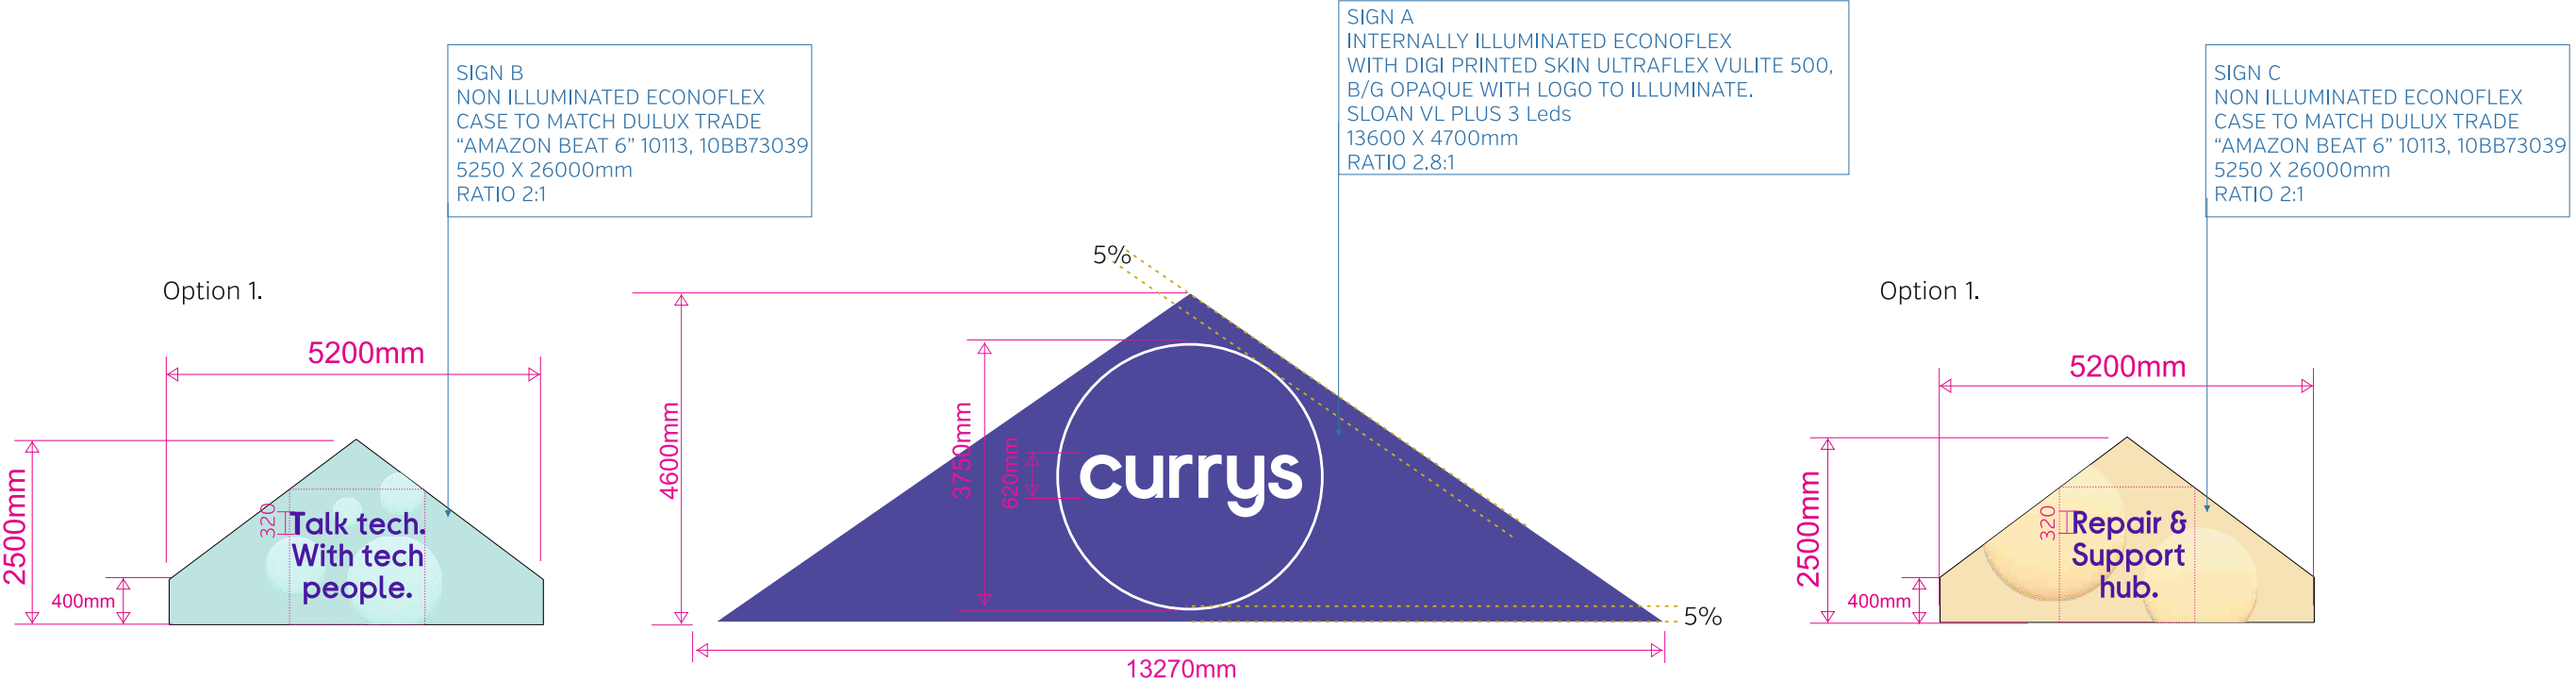

A ENTRANCE ELEVATION
PROPOSED 1:100 @ A3

