




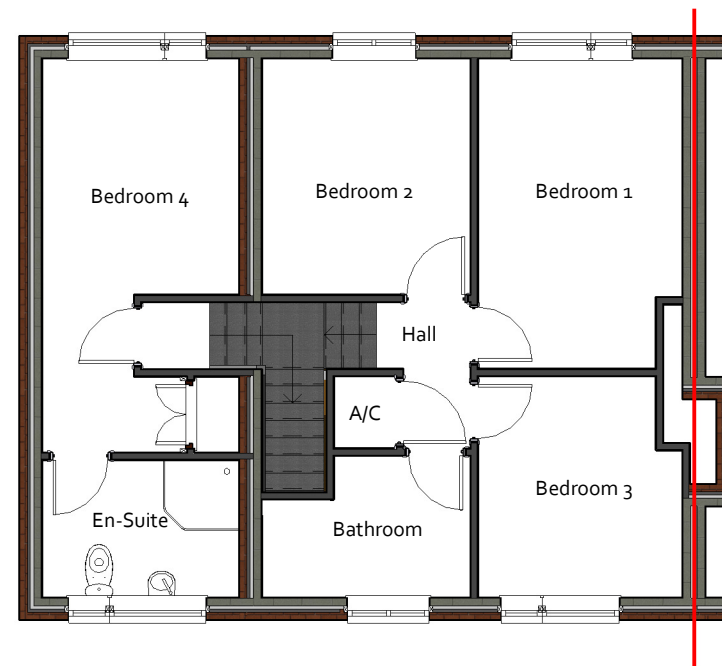

PROPOSED FIRST FLOOR PLAN
Scale 1:100

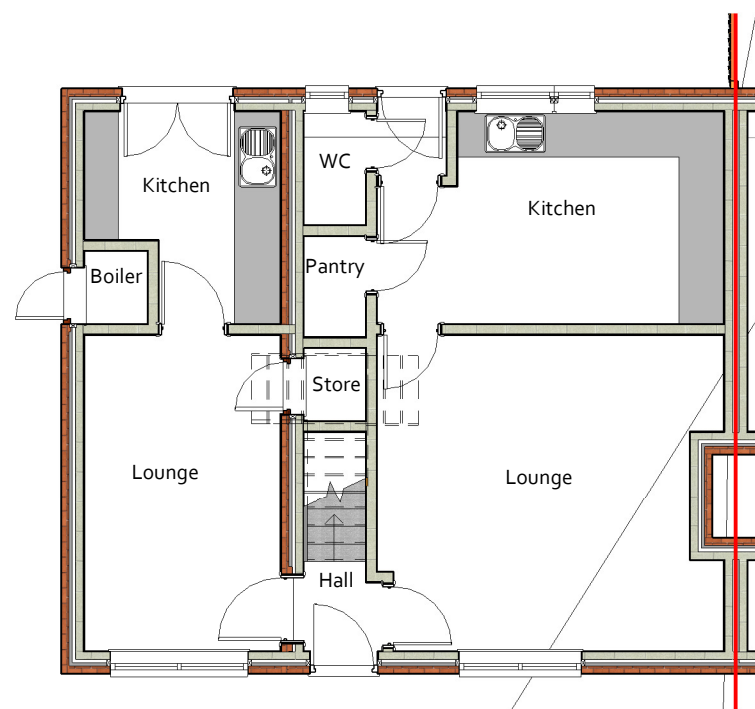

PROPOSED GROUND FLOOR PLAN
Scale 1:100

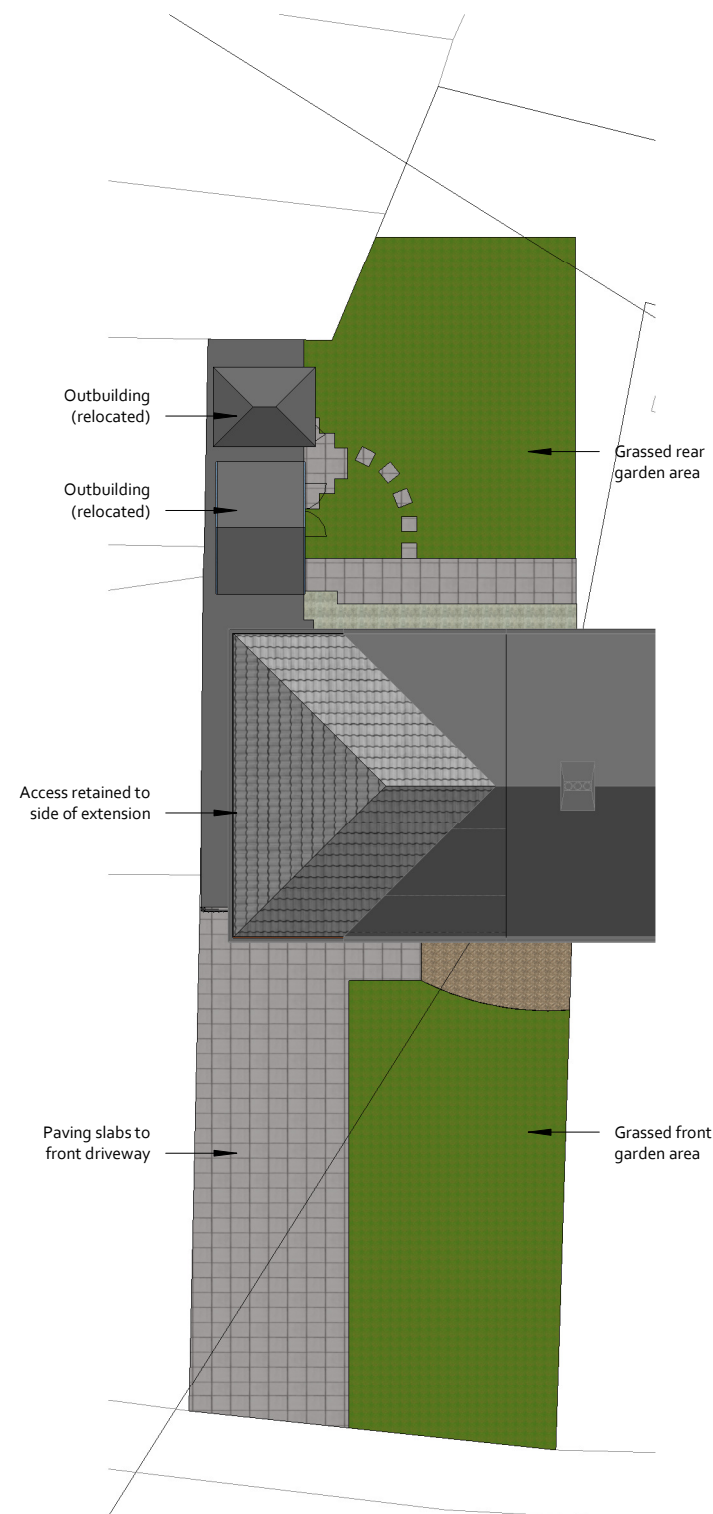

PROPOSED BLOCK SITE PLAN
Scale 1:200



SITE LOCATION PLAN
Scale 1:1250

DESIGN IN SAFETY		DESIGN IN SAFETY BRYMBO, WREXHAM, LL11 5FL  www.designinsafety.net  admin@designinsafety.net  07734037453  CIAT  association project safety  Certified CMAPS  LABC Registered Partner Authority Scheme	
CLIENT:			
MR & MRS BEECHAM			
ADDRESS:			
15 BRON-Y-WAUN,CHIRK, WREXHAM, LL14 5PR			
DRAWING TITLE:			
PROPOSED SITE, BLOCK & FLOOR PLANS			
PROJECT NO:		DRAWING NO:	
DIS_AD_0111		DIS_AD_0111_PR01	
SCALE AT A3:		DATE:	REVISION:
As indicated		16/08/2021	
All designs are the sole property of Design In Safety and may not be used without written agreement. Any discrepancies must be reported to Design In Safety for clarification. Do not scale off drawings. Site check dimensions are to be taken prior to works commencing.			