

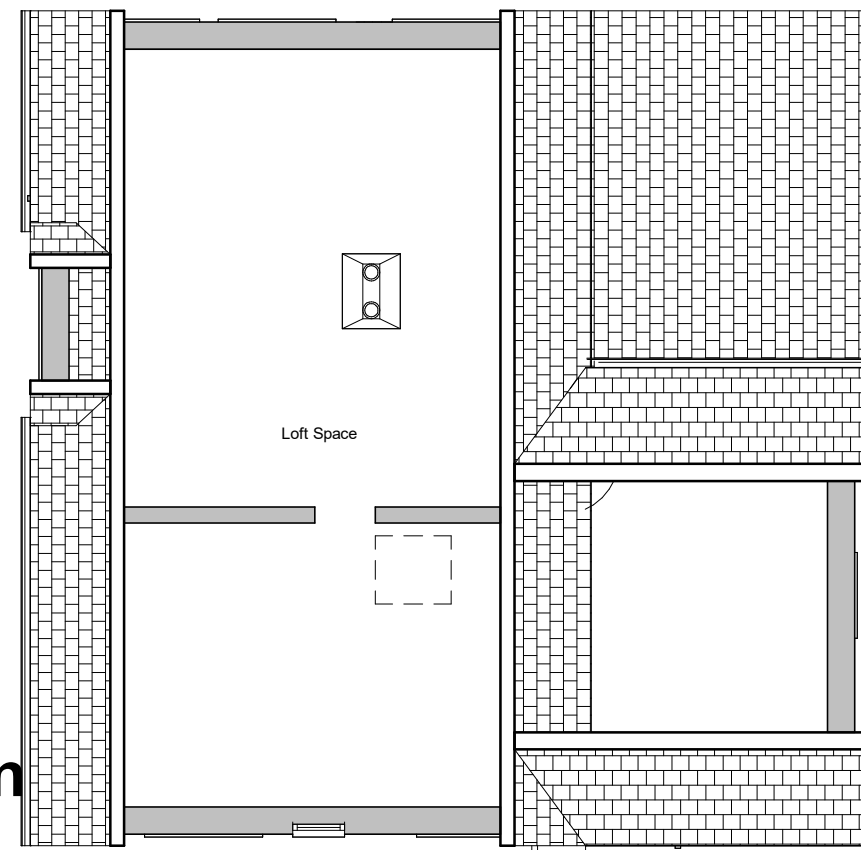


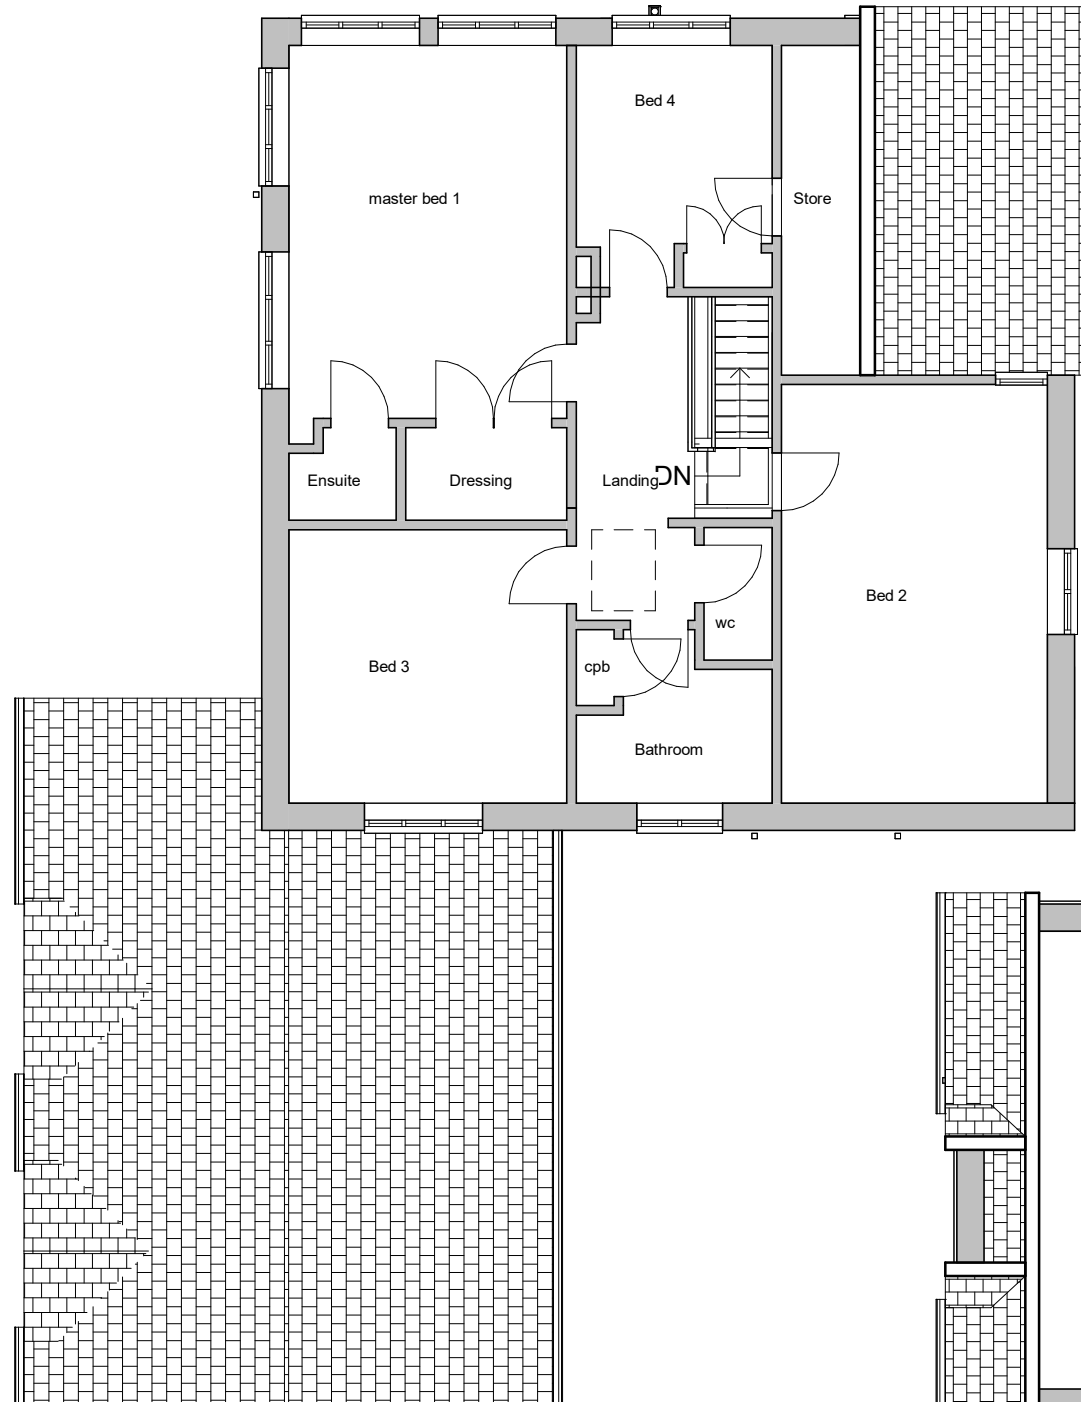

No.	Description	Date

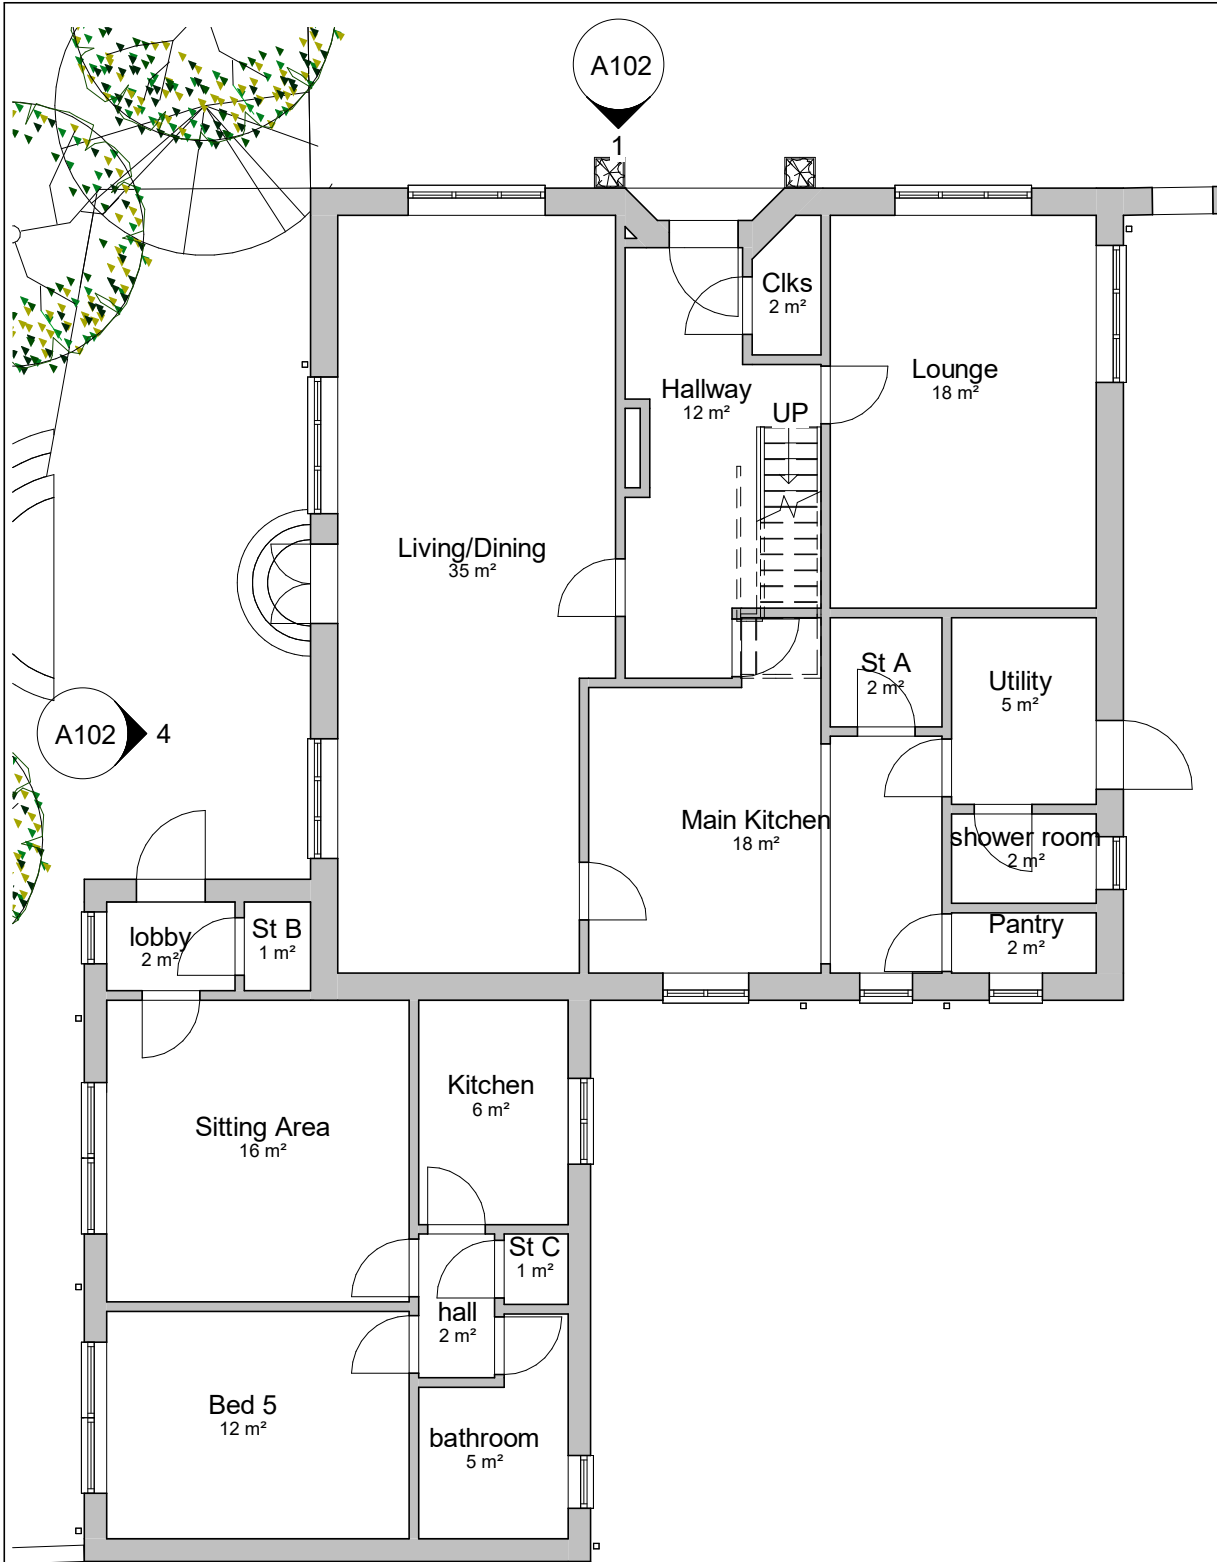

Glenn Cavill
Design For Life

Glenn Cavill Ltd - Architectural Designer
www.glenncavill.com

GENERAL NOTE:
This drawing is for planning purposes only and not for construction. Any discrepancies should be highlighted and reported accordingly. Full copyright is to Glenn Cavill Ltd and any use by a third party should be via prior written agreement with Glenn Cavill Ltd.

PROJECT
Lane End, Wynnstay Lane, Marford, LL12 8LF

SHEET
Existing Floor Plans

CLIENT
Duane & Suzanne

Date 01.02.21	Project number 2273	Scale (@ A3) 1 : 100
Drawn by: Author	DRAWING NUMBER A101	
		REV