


N.B. Please do not scale from these drawings.
All dimensions to be taken on-site. If in doubt - ask.

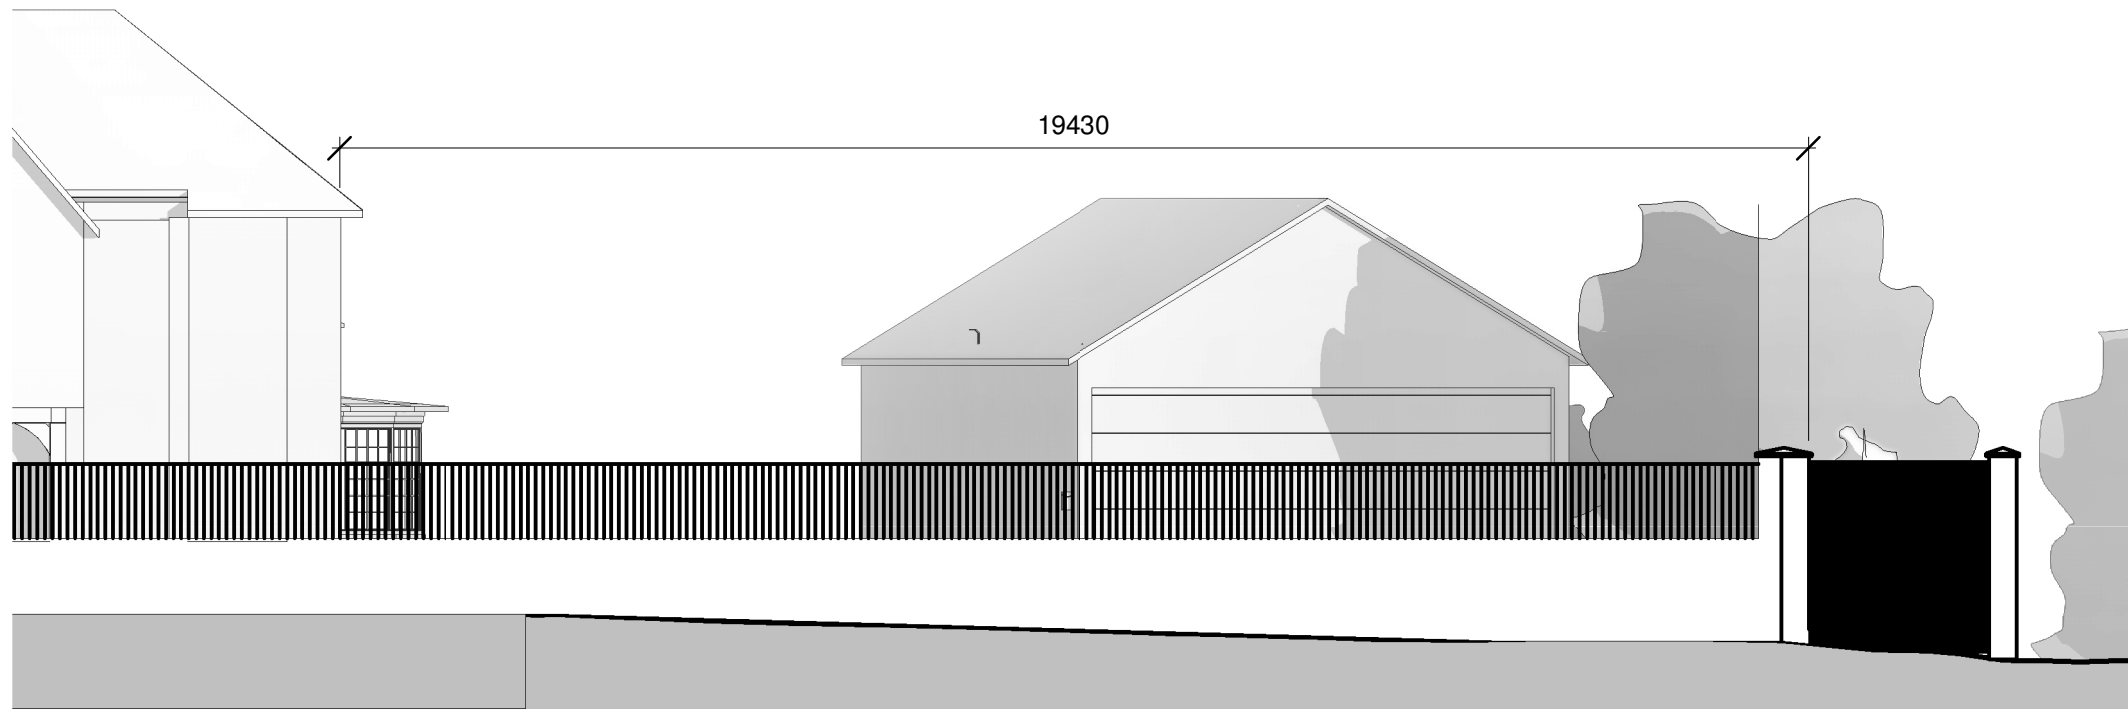

North Elevation Proposed
1 : 100



North Elevation Proposed - West end
1 : 100

Rev.	Revision Description	Date
Anne Netherwood Chartered Architect 11 Cottage Fields, St Martins, Osewstry, Shropshire SY11 3EJ Tel 44(0)1691 778 495 44(0)7580 162 344 e-mail: anne@annenetherwood.co.uk web: www.annenetherwood.co.uk		
Project	Chain Bank Chirk	
Title	North Elevation proposed	
Scale @ A3	Drawn By	Checked By
1 : 100	AN	-
Job No.	21-12	Sheet No.
	A303	Rev.
		25/11/21