


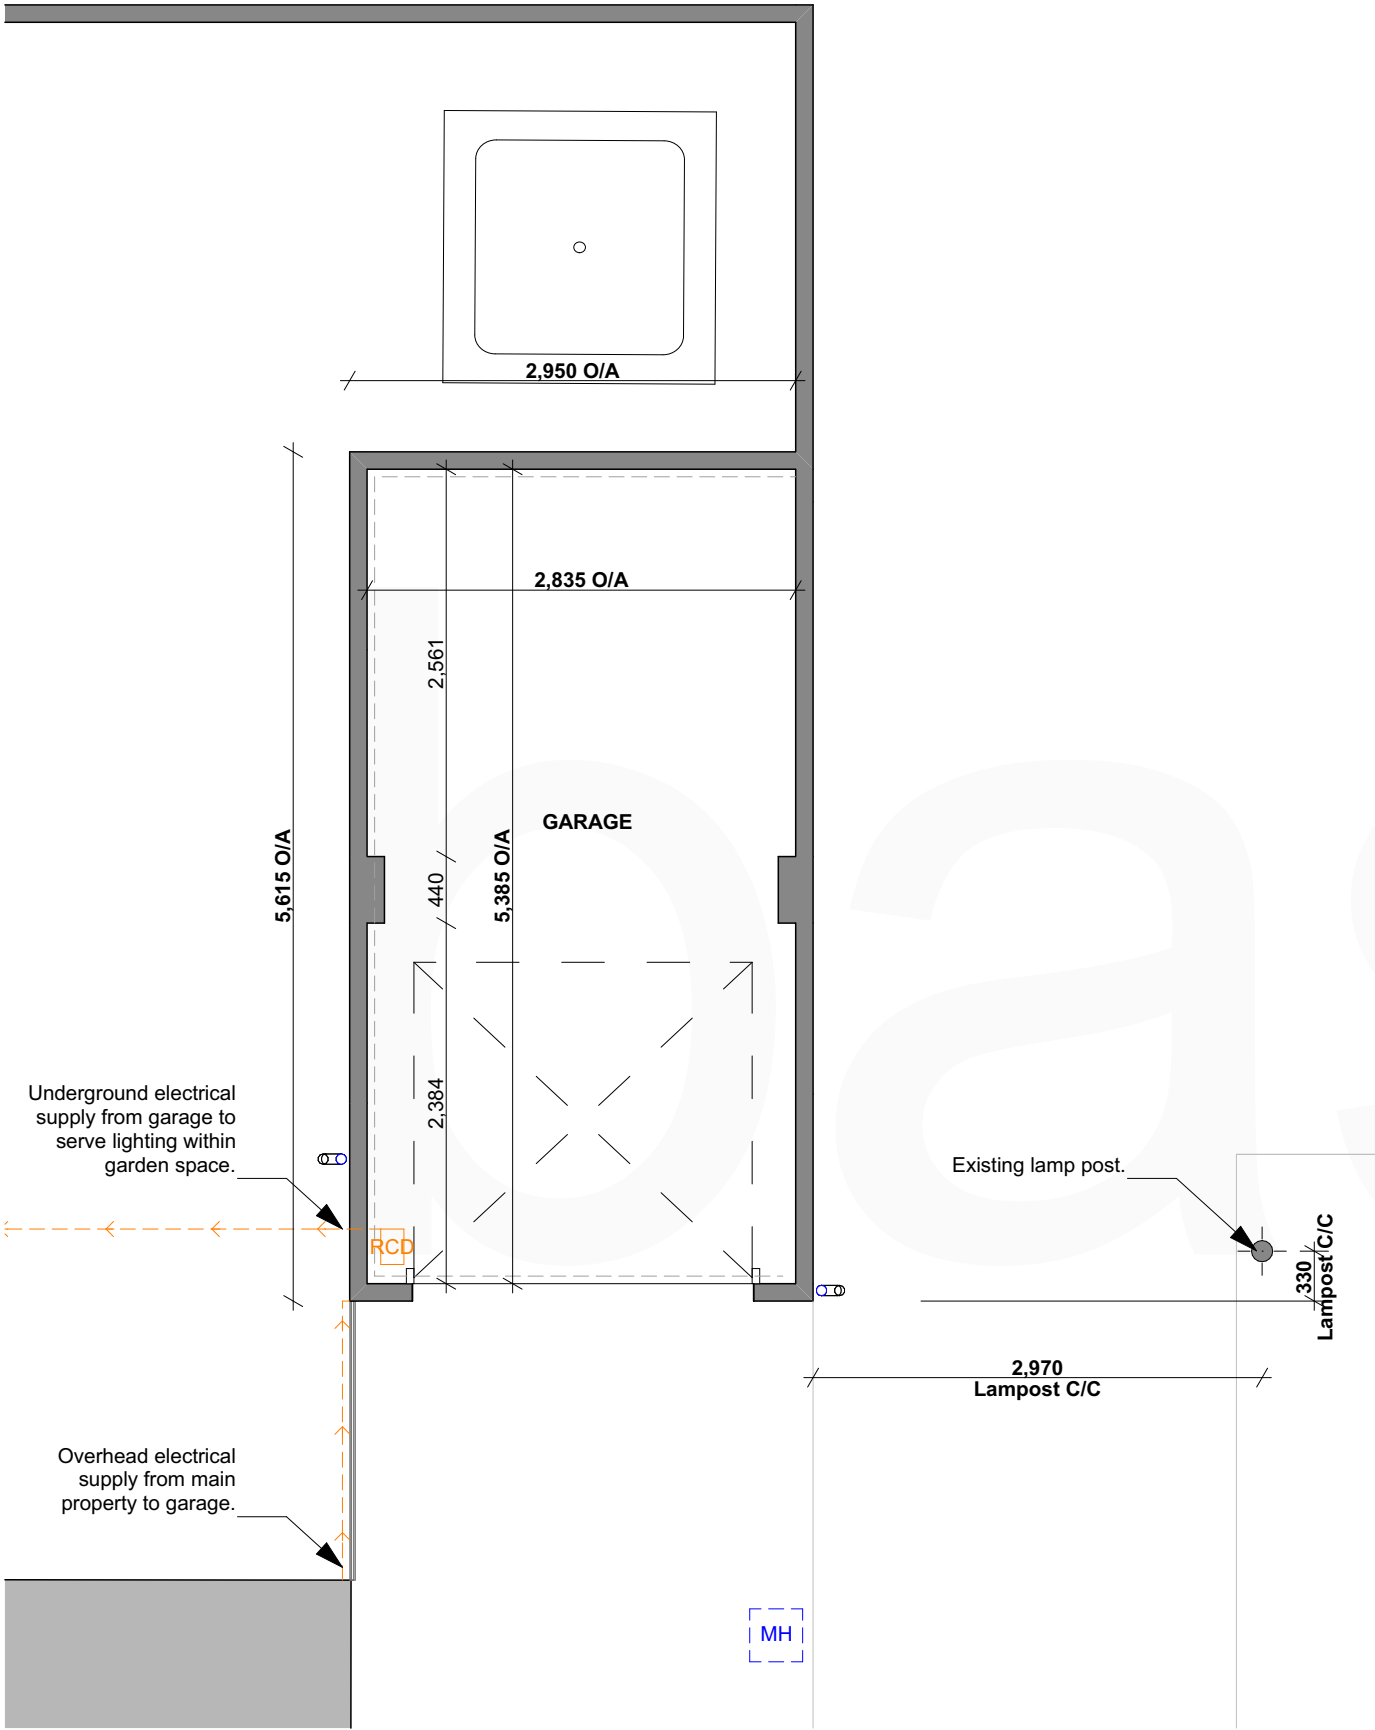


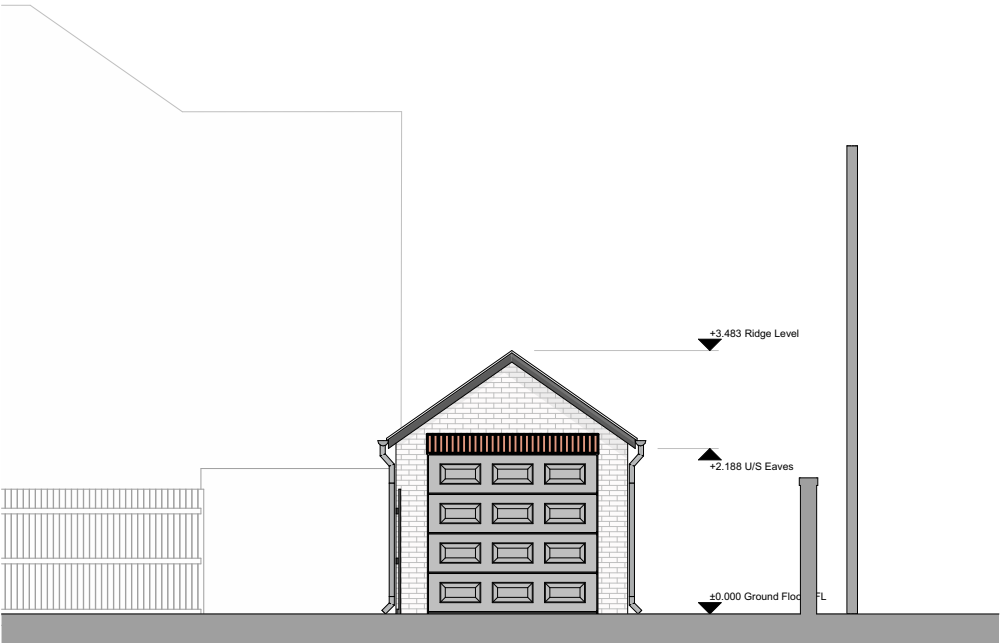


Existing Ground Floor Plan
1:50

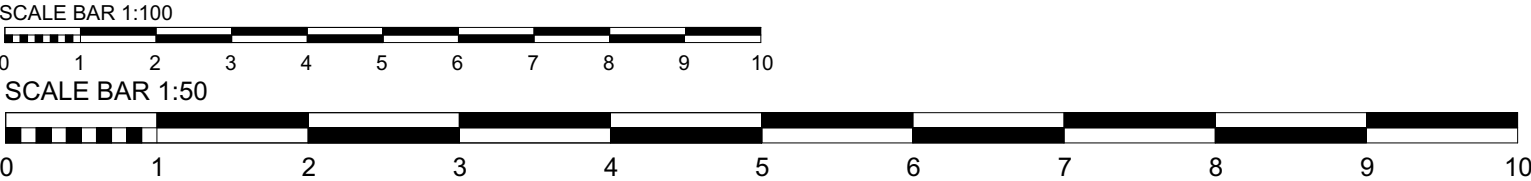

E1_ Existing north east elevation
1:100

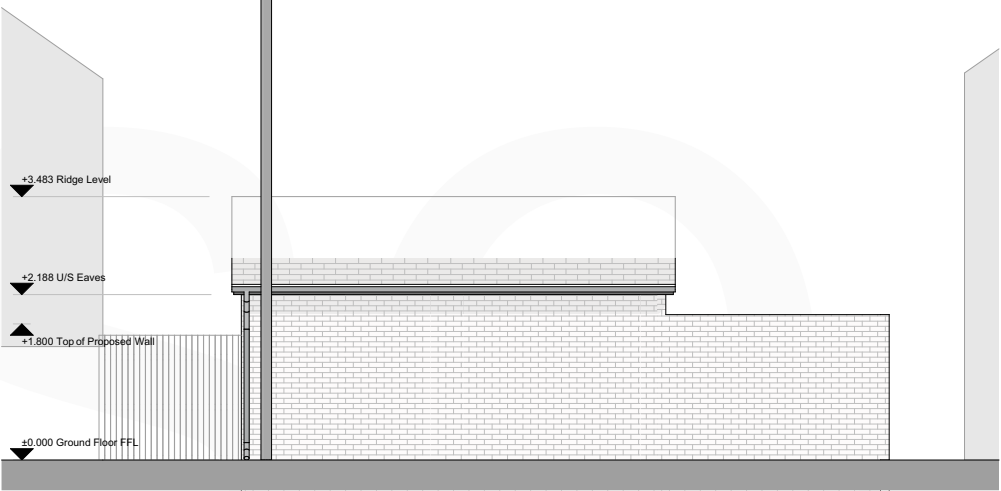


E2_ Existing north west elevation
1:100

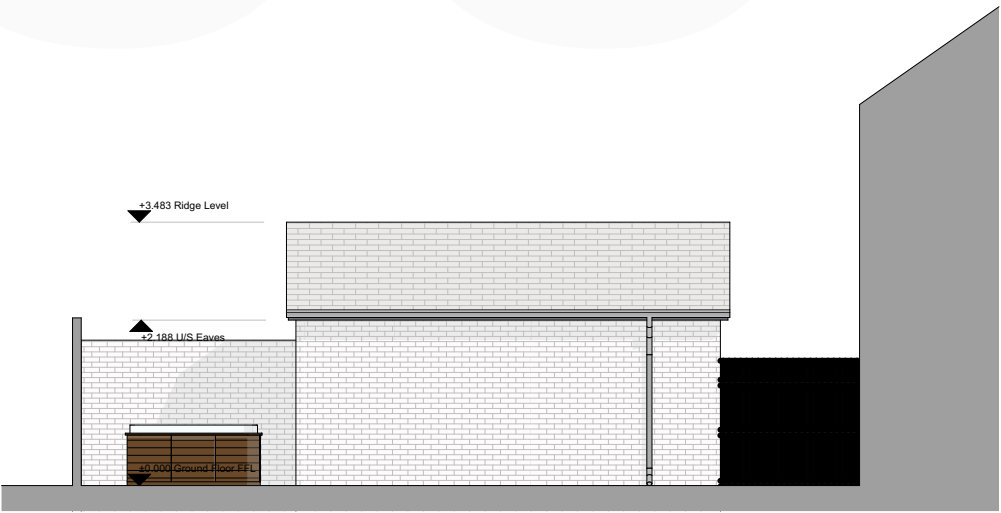

E3_ Existing south east elevation
1:100

Elevation Reference Plan
1:200

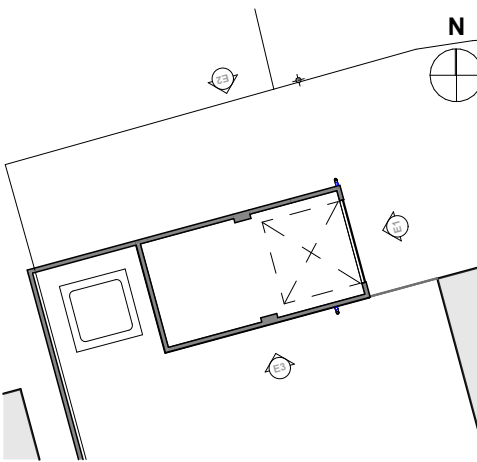

Rev.	-	Revision Description.
By.	-	
Chk.	-	

Scale.	1:50, 1:100, 1:200 @ A3	Drawn by.	KT
--------	-------------------------	-----------	----

Date.	02.02.22	Chk.	JS
-------	----------	------	----

Project Title	7 Lindley Gardens
---------------	-------------------

Client	Mr Philip Joseph
--------	------------------

Drawing Title	Existing Plans & Elevations
---------------	-----------------------------

Project No.	BA3233	Drawing No.	PL-002	Rev.	
-------------	--------	-------------	--------	------	--

This drawing is the property of base Architecture & Design Ltd. It shall not be copied or scanned, in part or whole, without prior consent of base Architecture and Design. Do not scale this drawing.