





Front Elevation 1:100

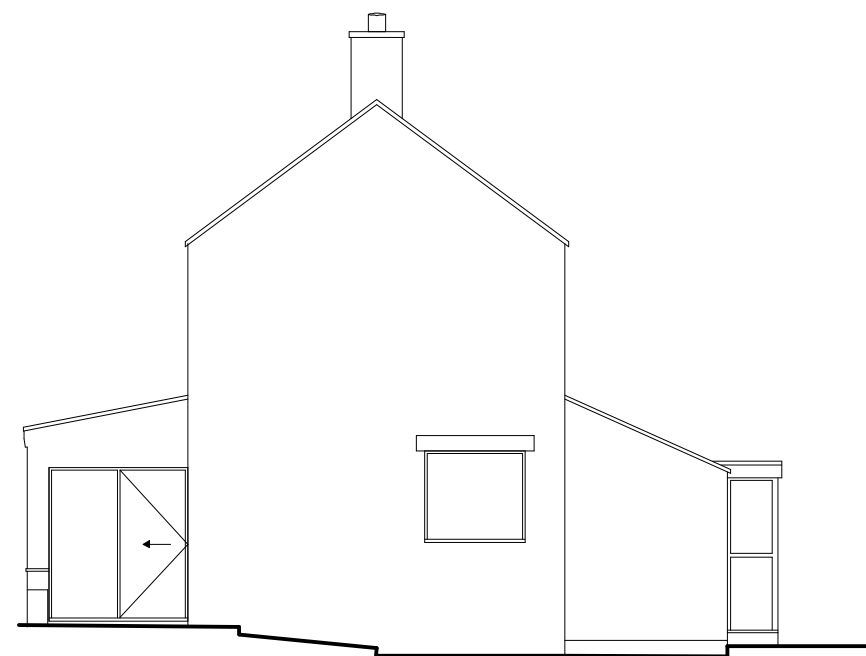


Side Elevation 1:100

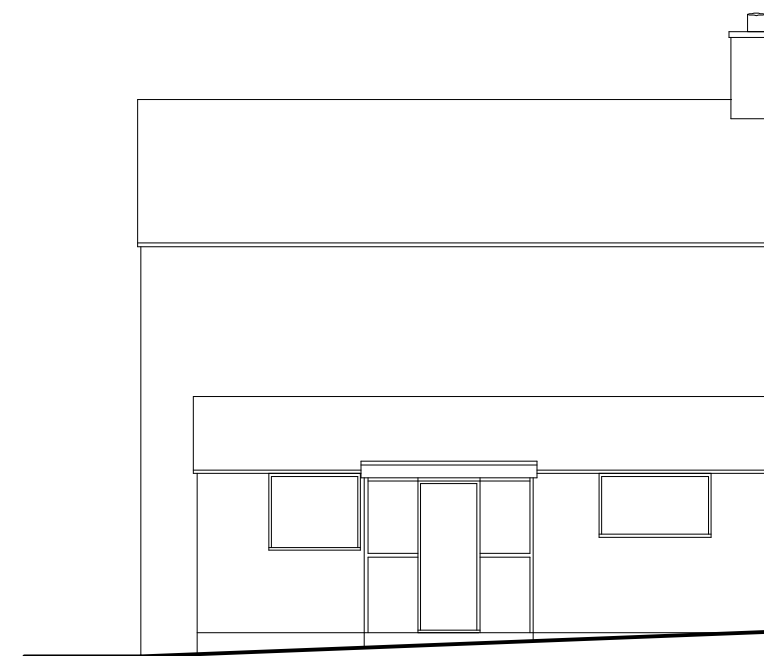


Rear Elevation 1:100



Side Elevation & Section 1:100

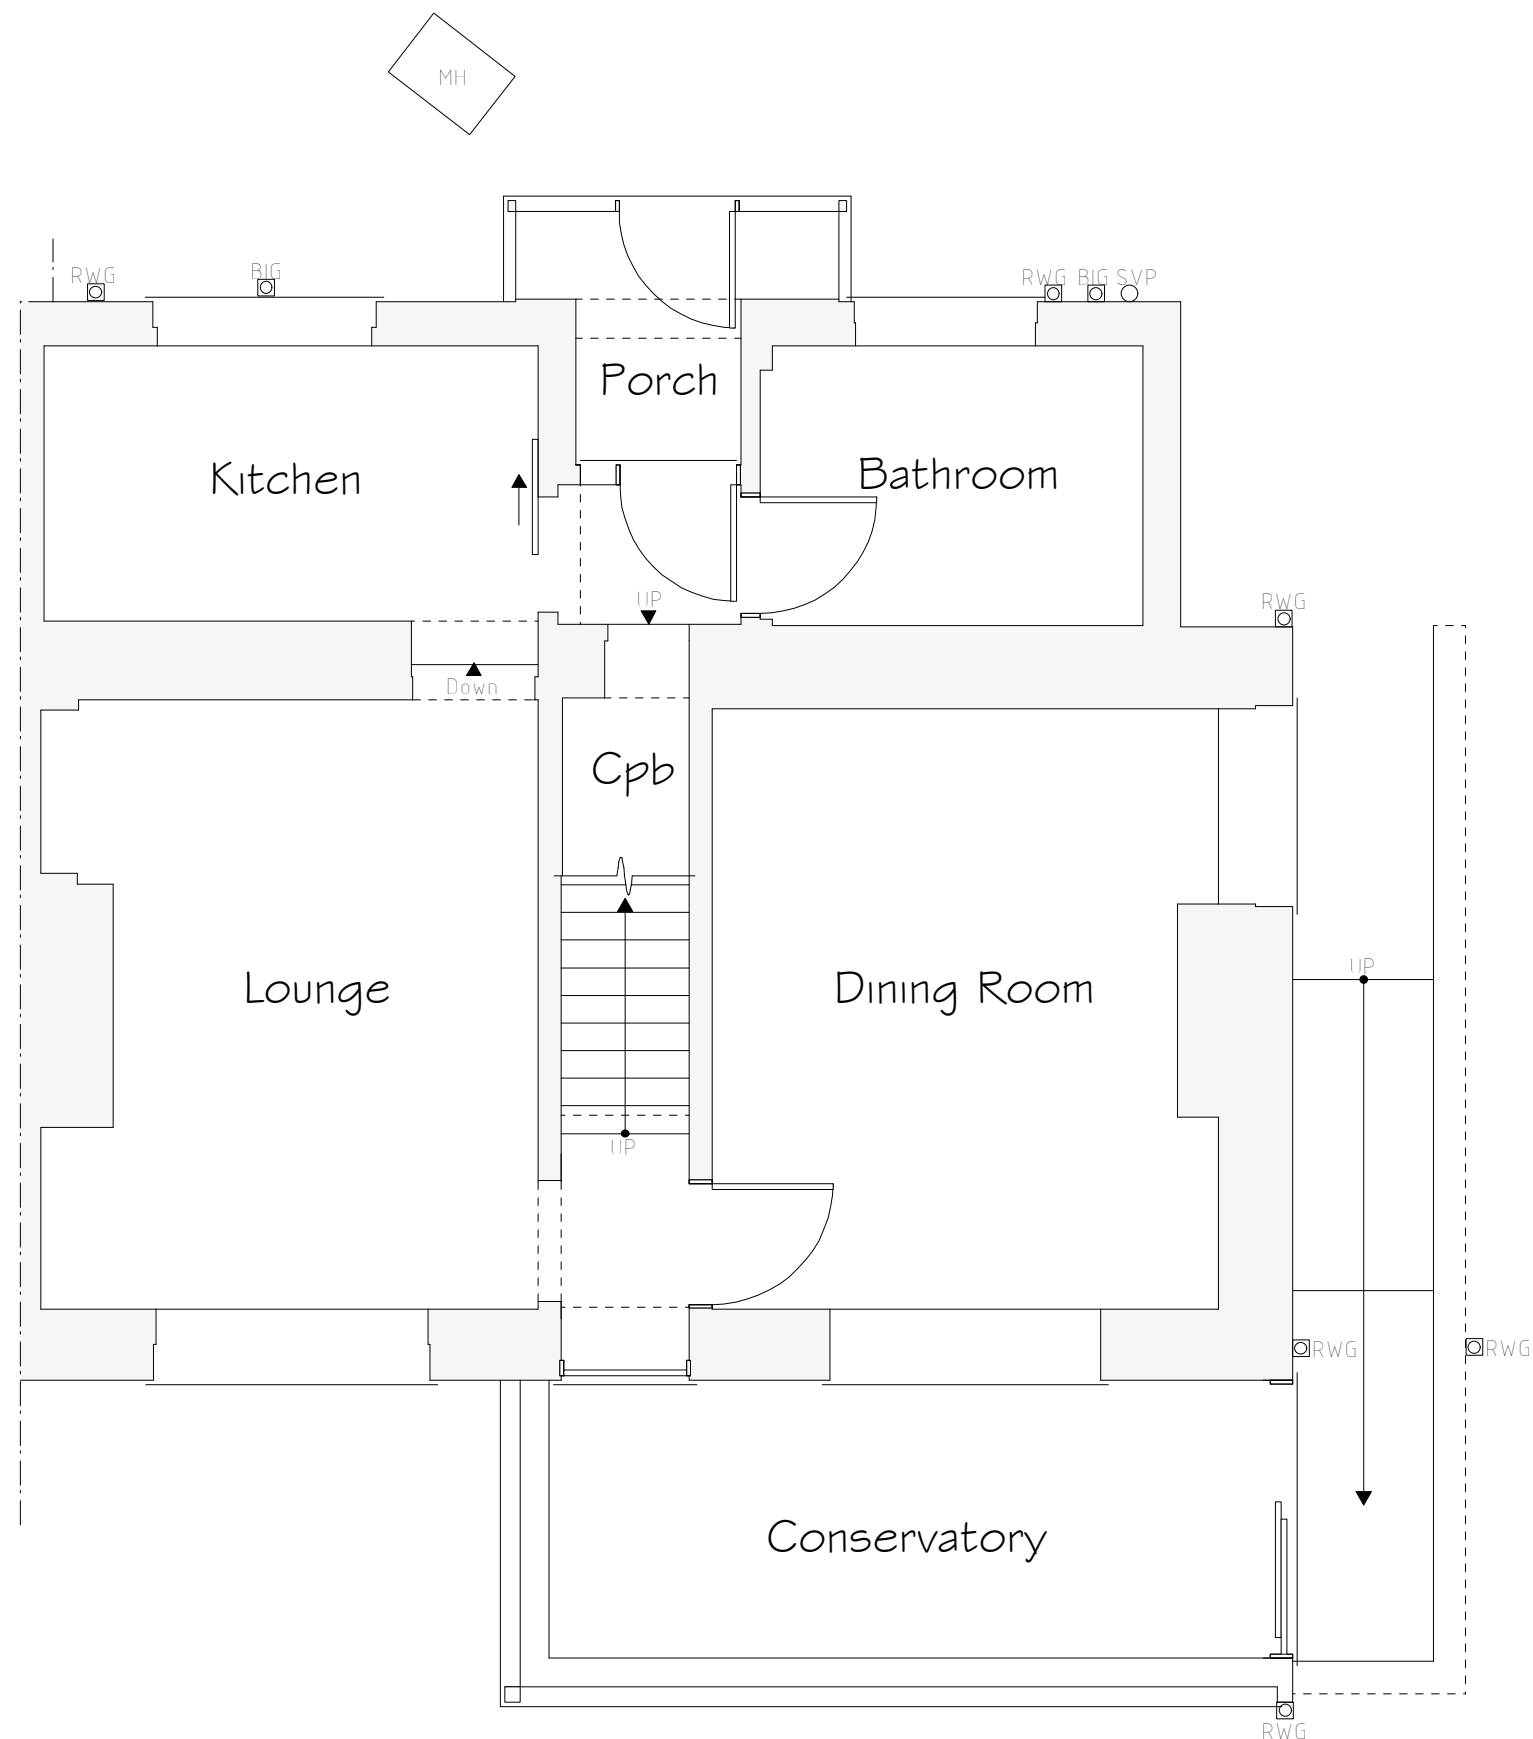

Ground Floor Plan 1:50

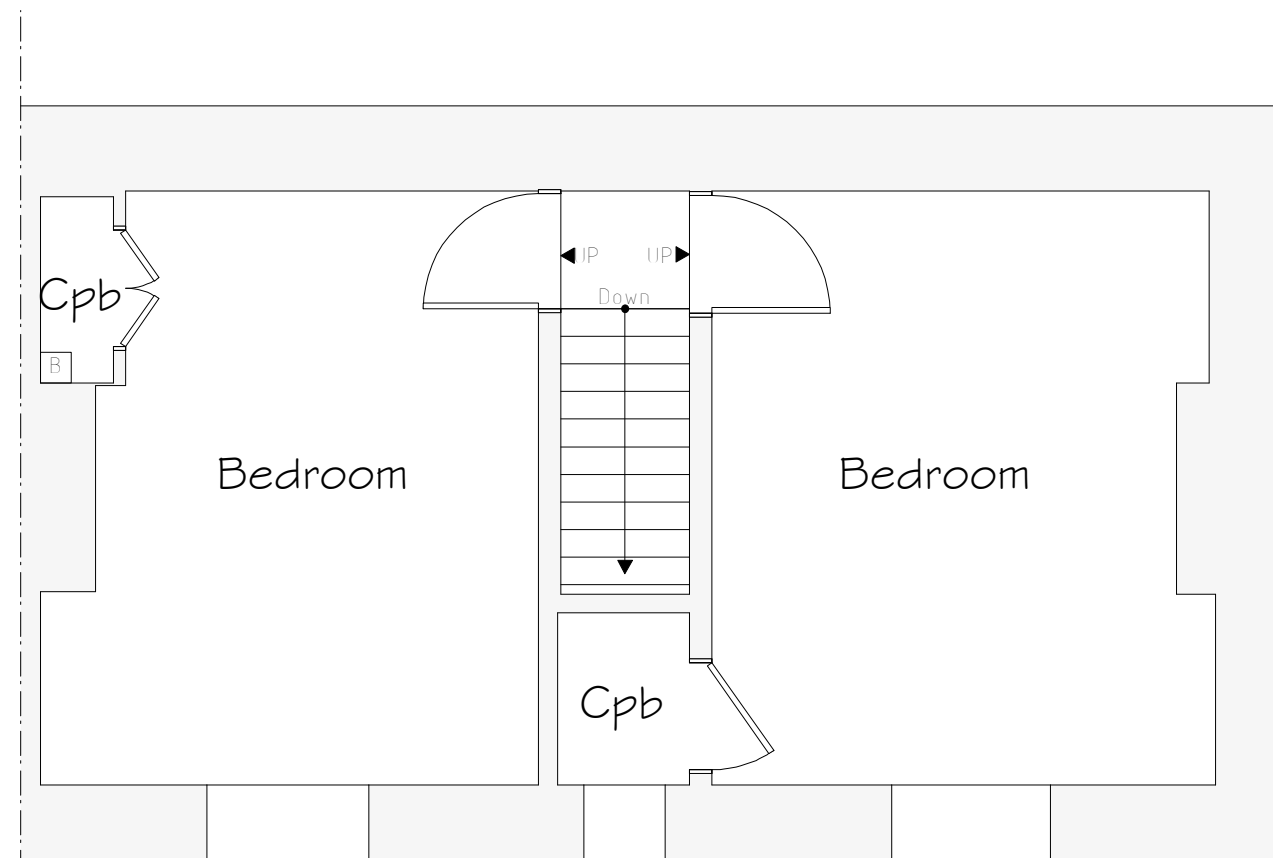

First Floor Plan 1:50

Services Key

- ☐ Existing Boiler Position
- MH Existing Man Hole Position
- ☒ Existing Rain Water Gully (RWG) Position
- ☒ Existing Back Inlet (BIG) Gully Position
- ☐ Existing Soil Vent Pipe (SVP) Position

Rev	Date	Detail	Initial

Project:
Proposed Alterations to,
1 Haulfre Terrace,
Coedpoeth, Wrexham,
LL11 3NP

Title: Existing Scale: (A2)
1:50 &
1:100

Drawn By: A.L. Valentine Date: Dec 2021

Drawing No: W181/001 Sheet: 1 of 1

blueprint
architectural services

LABC partner
Office 3K4,
Redwither Business Tower,
Wrexham. LL13 9XT
Tel: 01978 356500
www.blueprintarchitectural.com
© copyright all rights reserved