



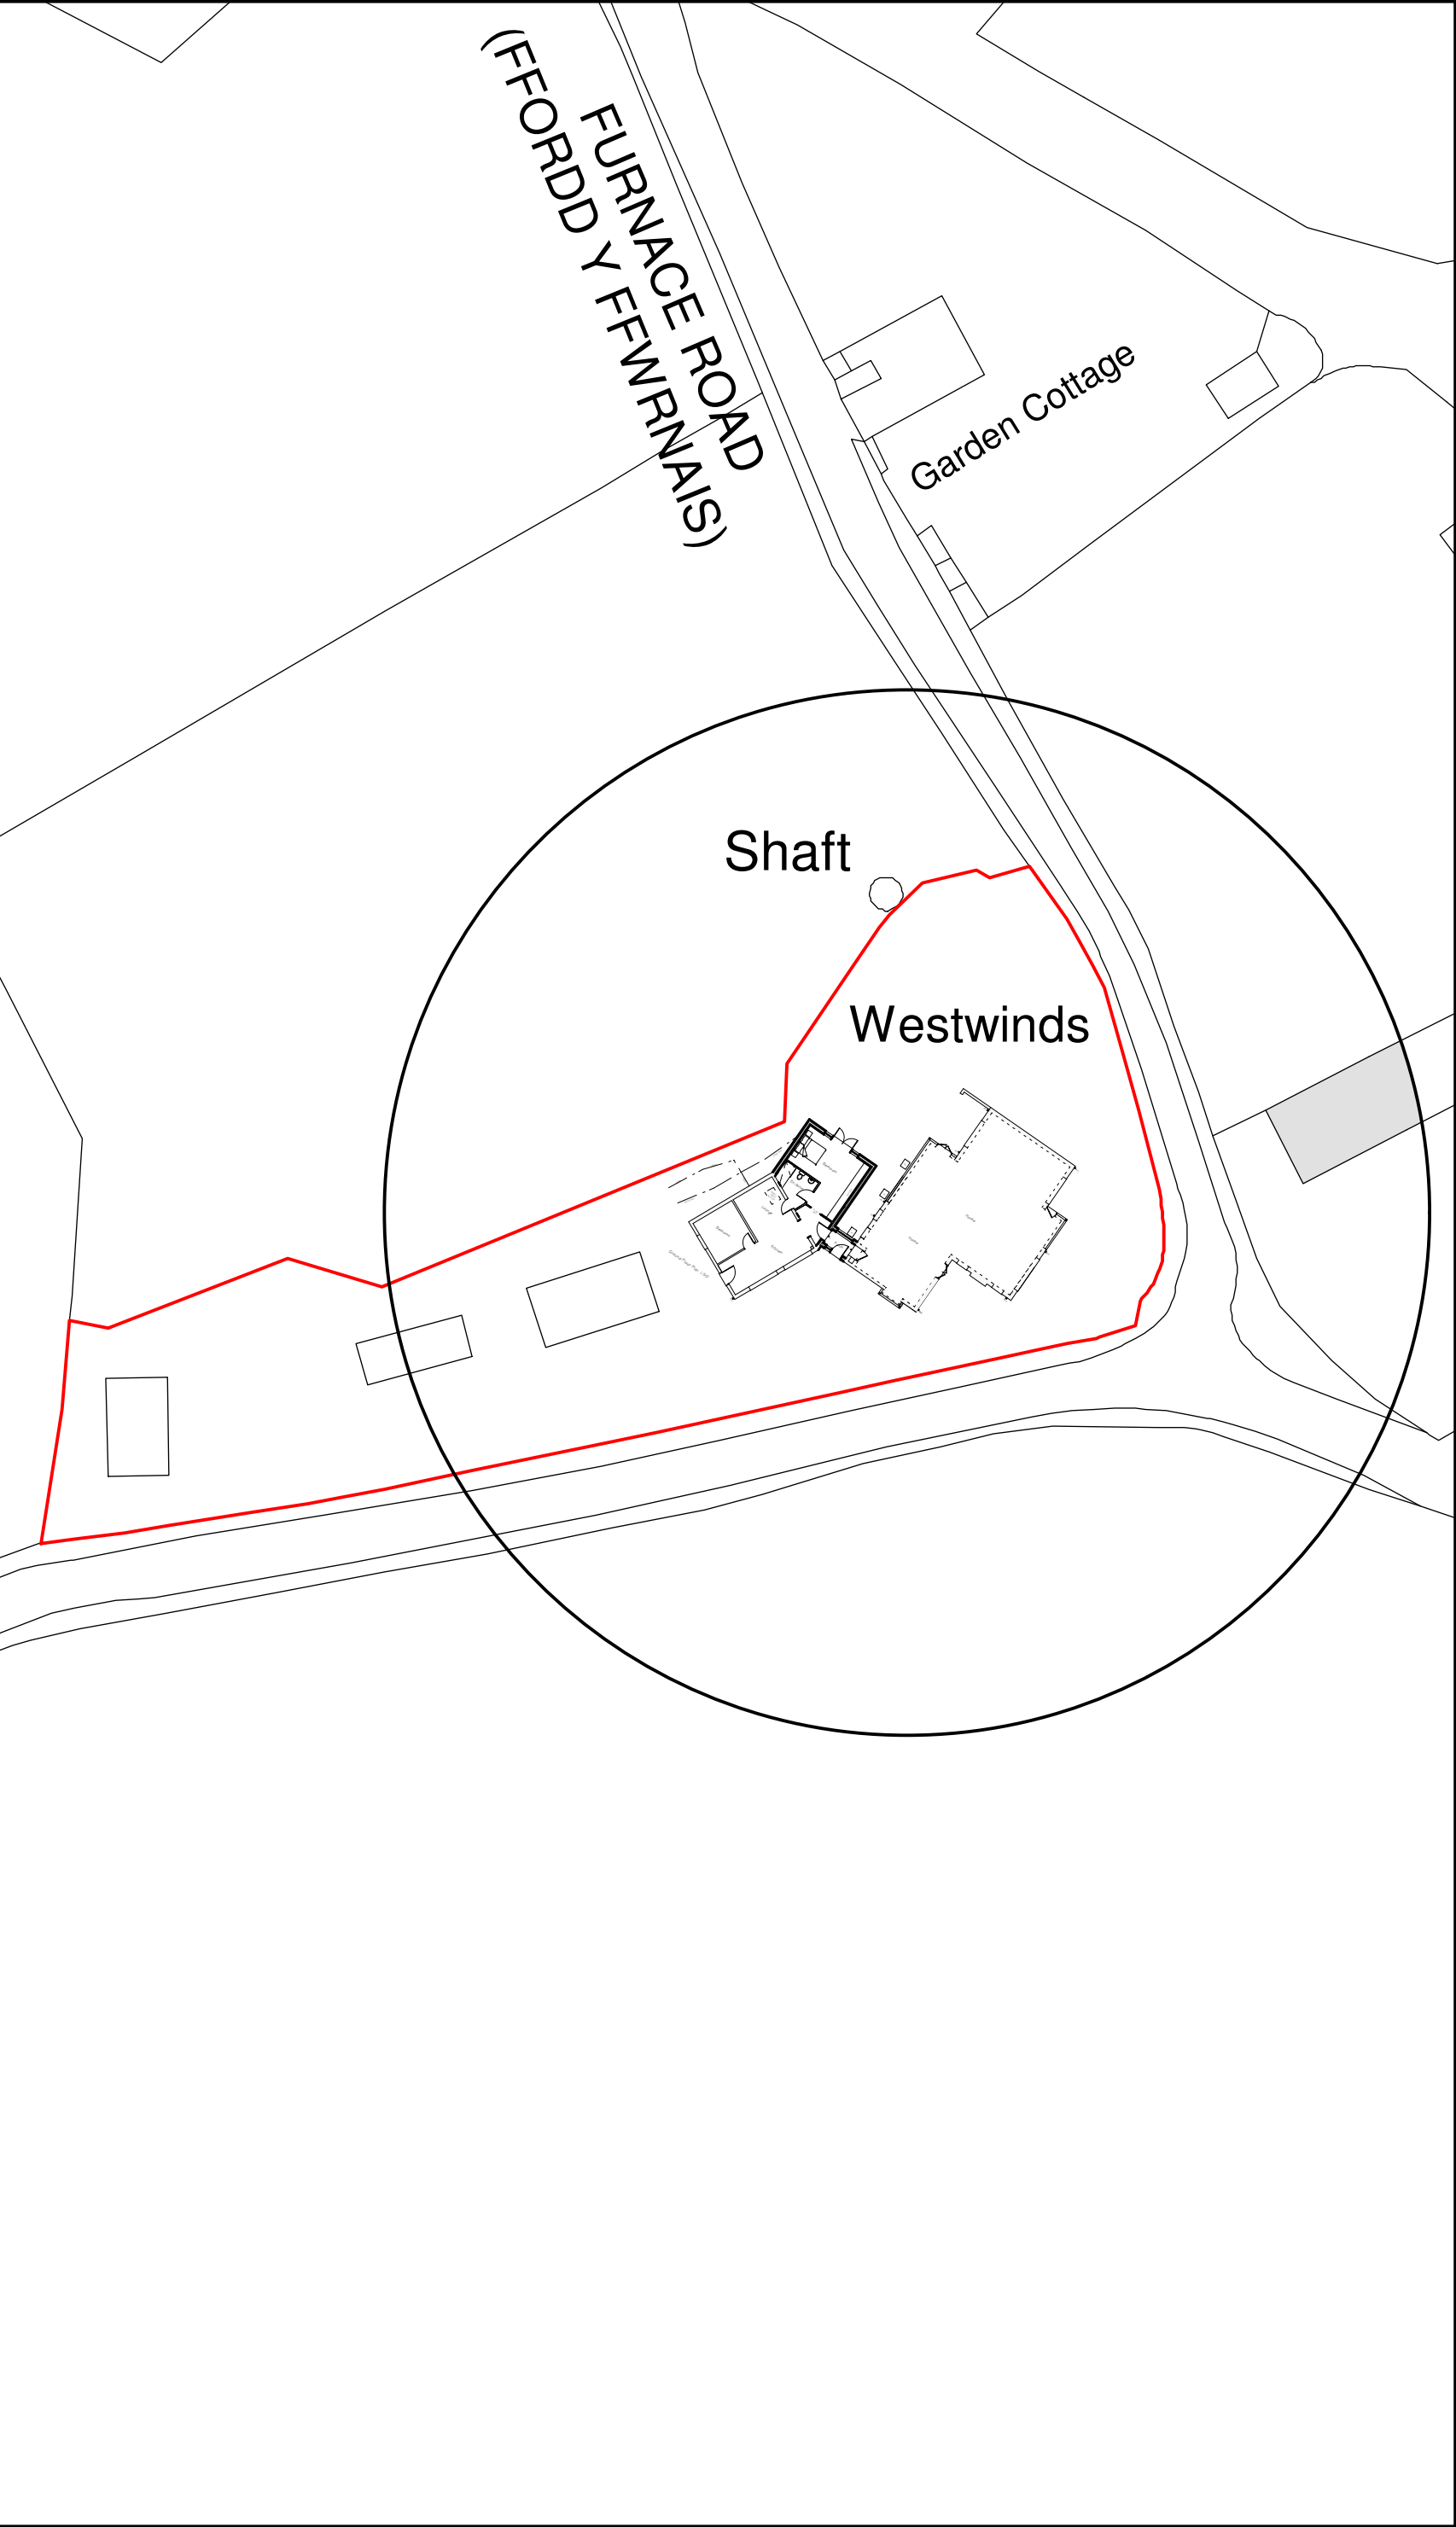

Site Plan 1:500

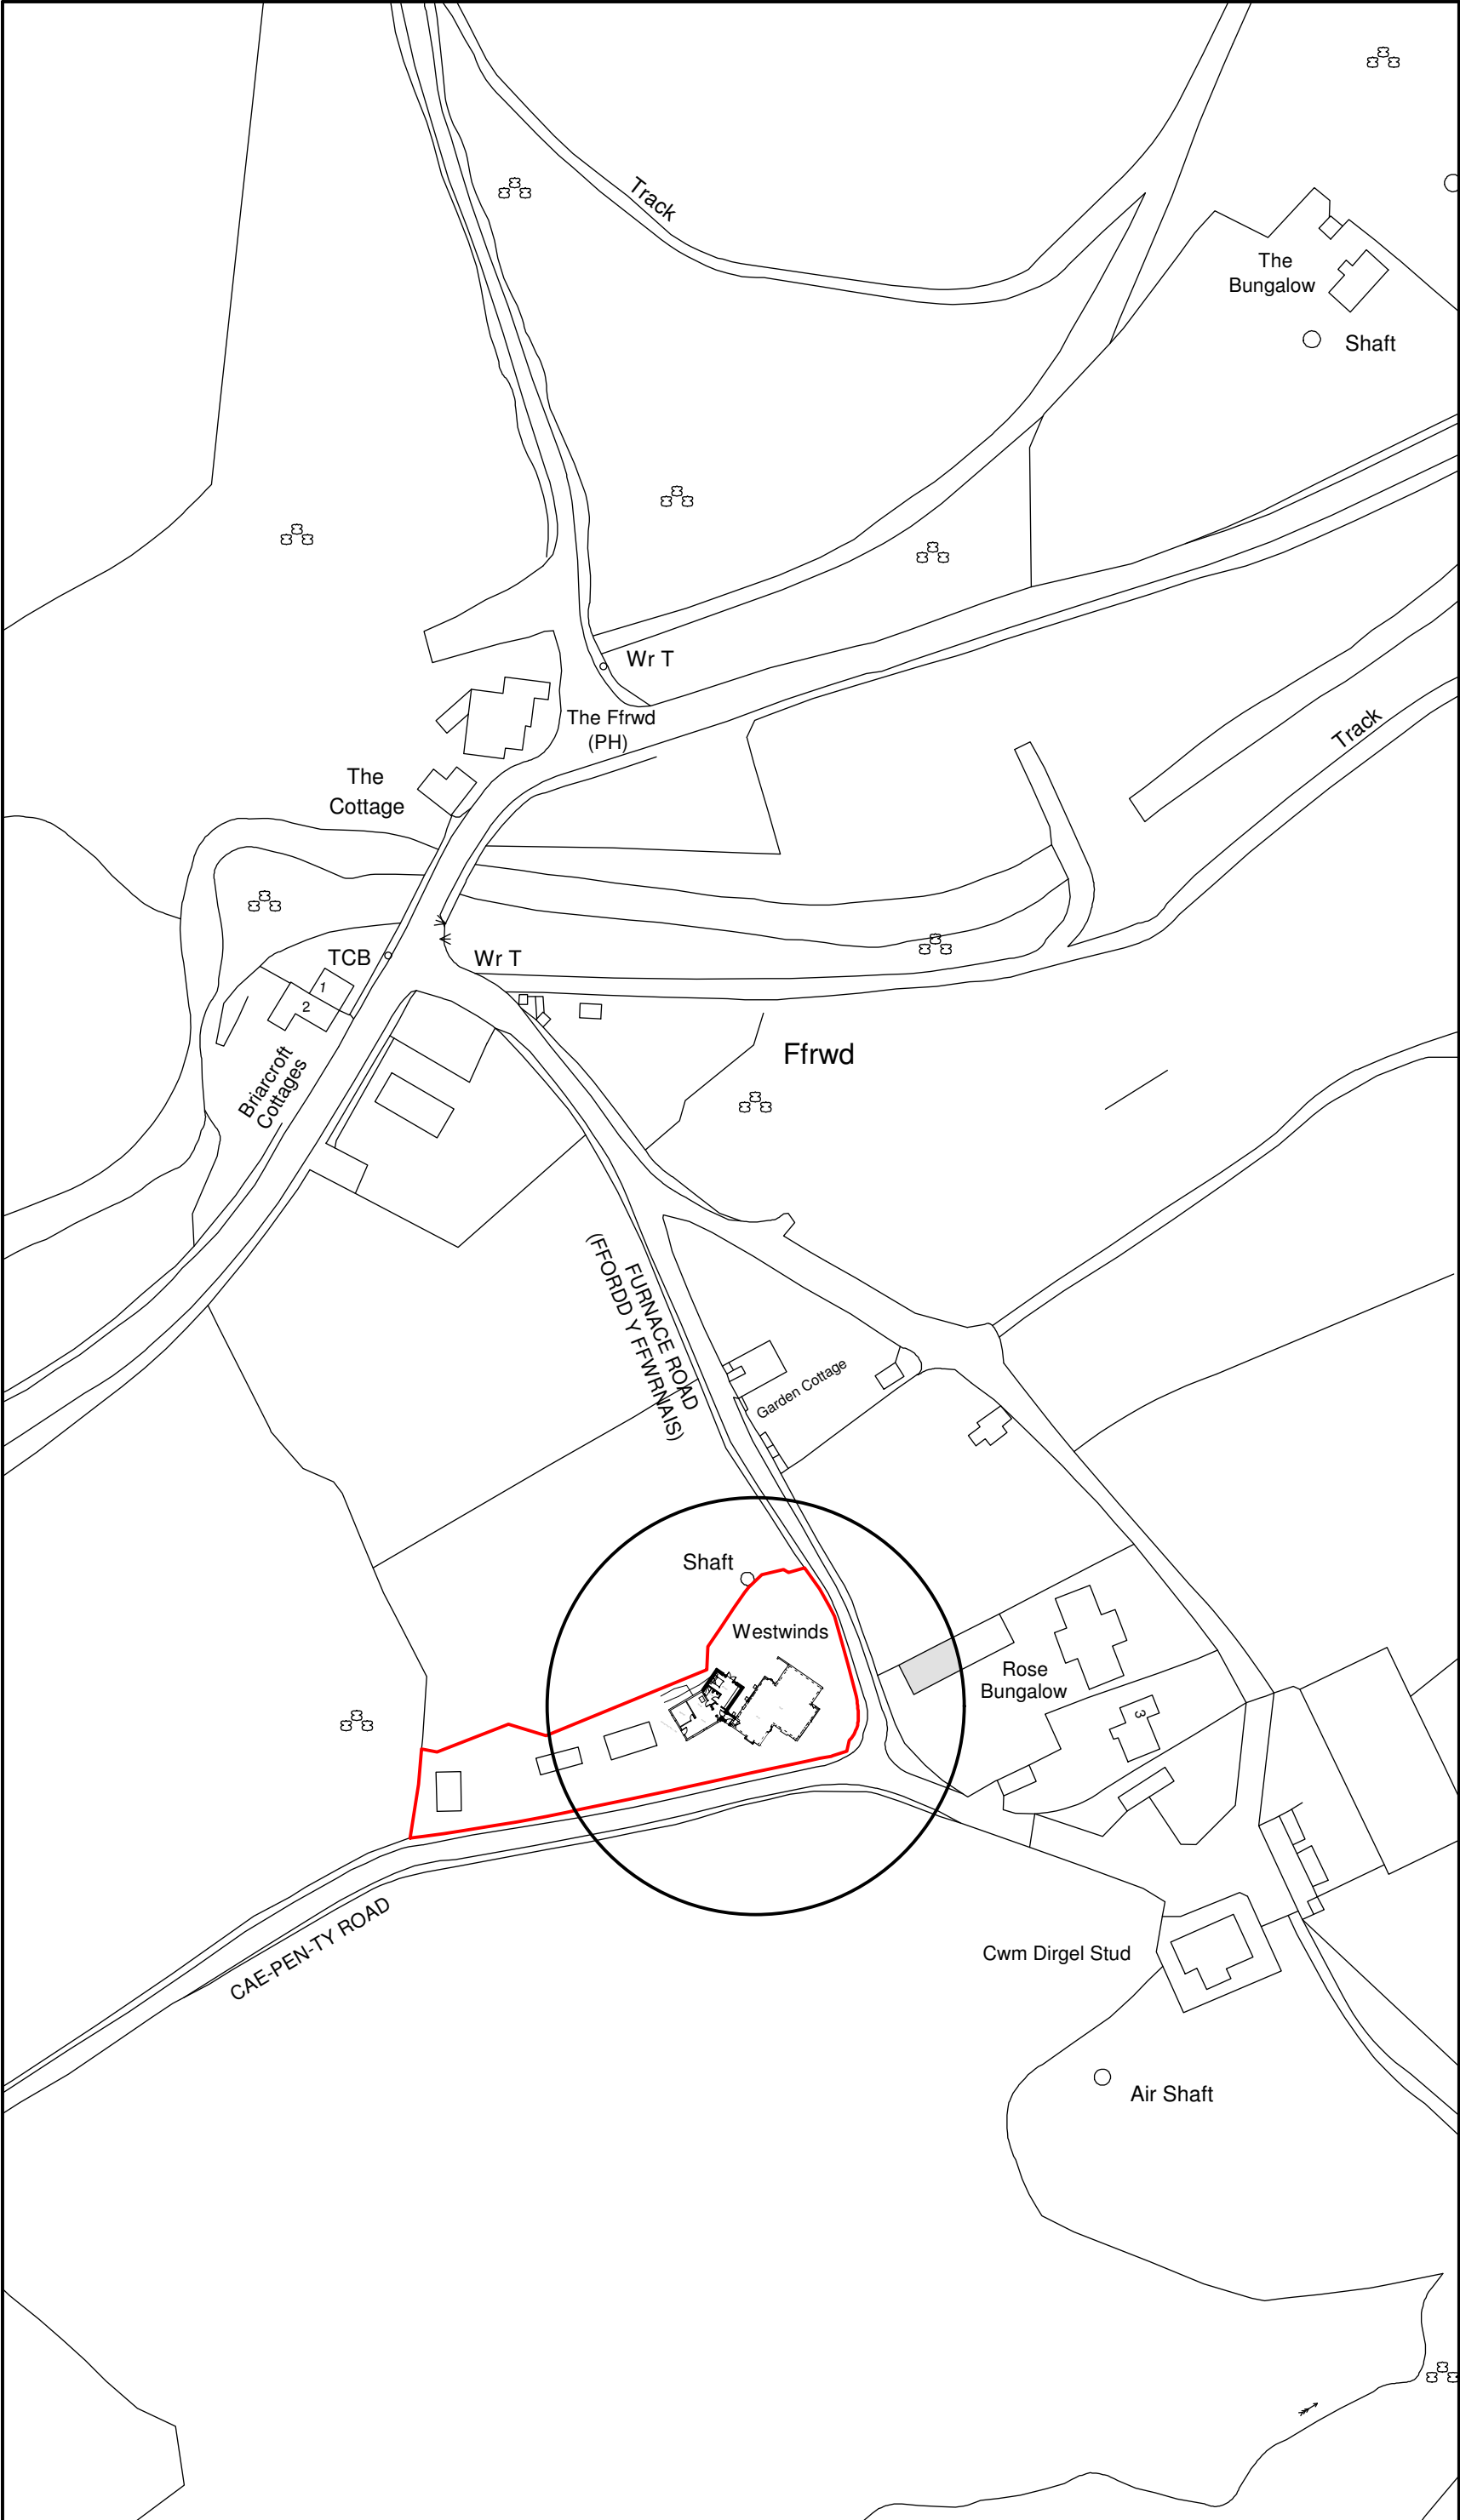

Location Plan 1:1250

Key

- Surrounding Buildings
- Application Site

Rev	Date	Detail	Initial

Project:

Proposed Alterations to,
West Winds,
Cae Pen-Ty-Road,
Ffrwd, LL12 9TH.

Title:	Scale: (A2)
Planning: Site &	1:500 &
Location Plan	1:1250

Drawn By:	Date:
A.Valentine	Aug 2021
Drawing No:	Sheet:
R108/005	1 of 1

Office 3K4,
Redwither Business Tower,
Wrexham. LL13 9XT
Tel: 01978 356500
www.blueprintarchitectural.com
© copyright all rights reserved