




Rev	Description	By	Date
P01	Initial Issue	PJ	18.08.20
P02	Updated to match Site Plan Amendments	PJ	04.09.20
P03	Feature Panels Amended	PJ	06.10.20
P04	More Glazing Added	MC	12.11.20
P05	Amended for Updated Layout	MC	24.02.21
P06	Planning Issue	MC	14.12.21

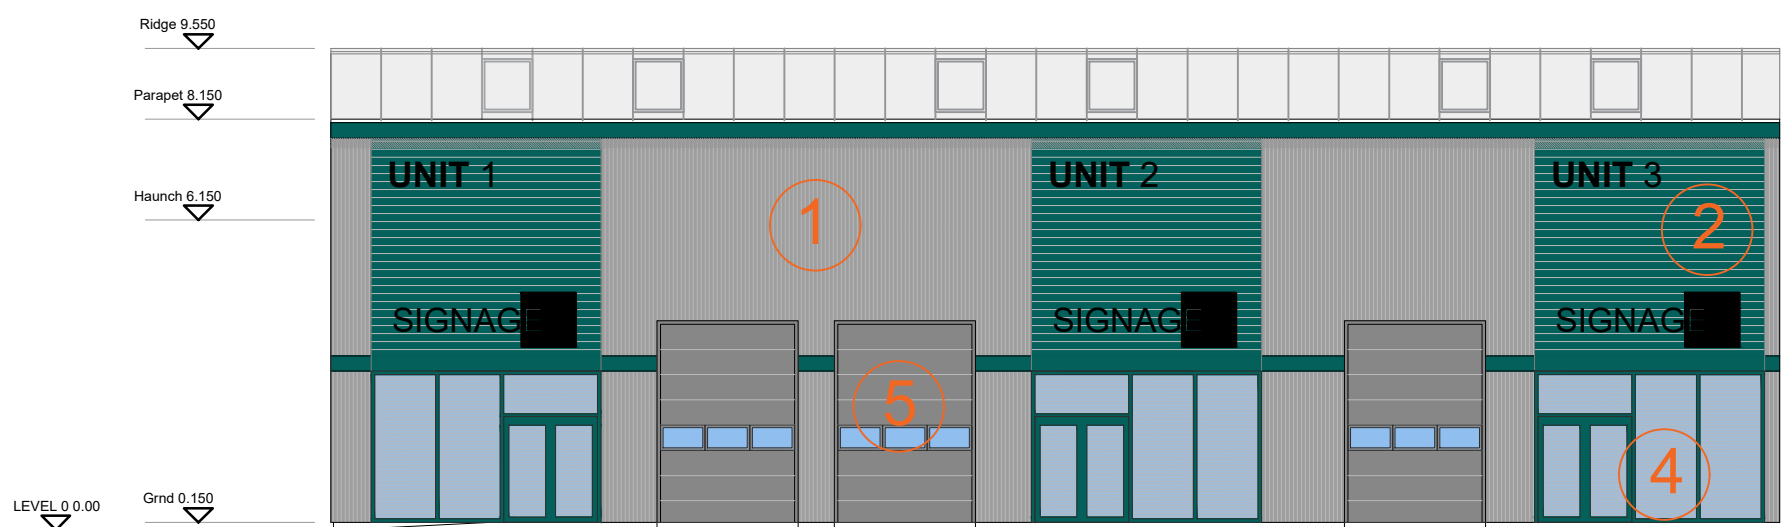

Block C - Proposed Front Elevation

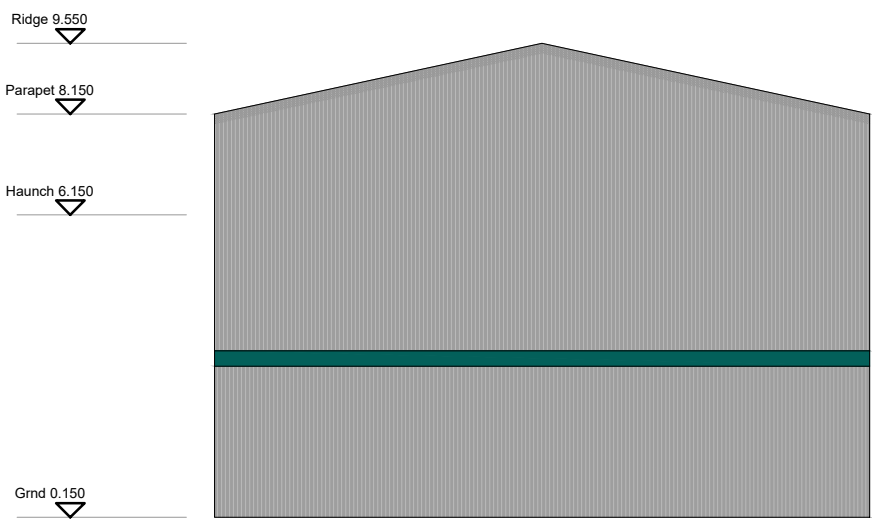


Block C - Proposed Side Elevation

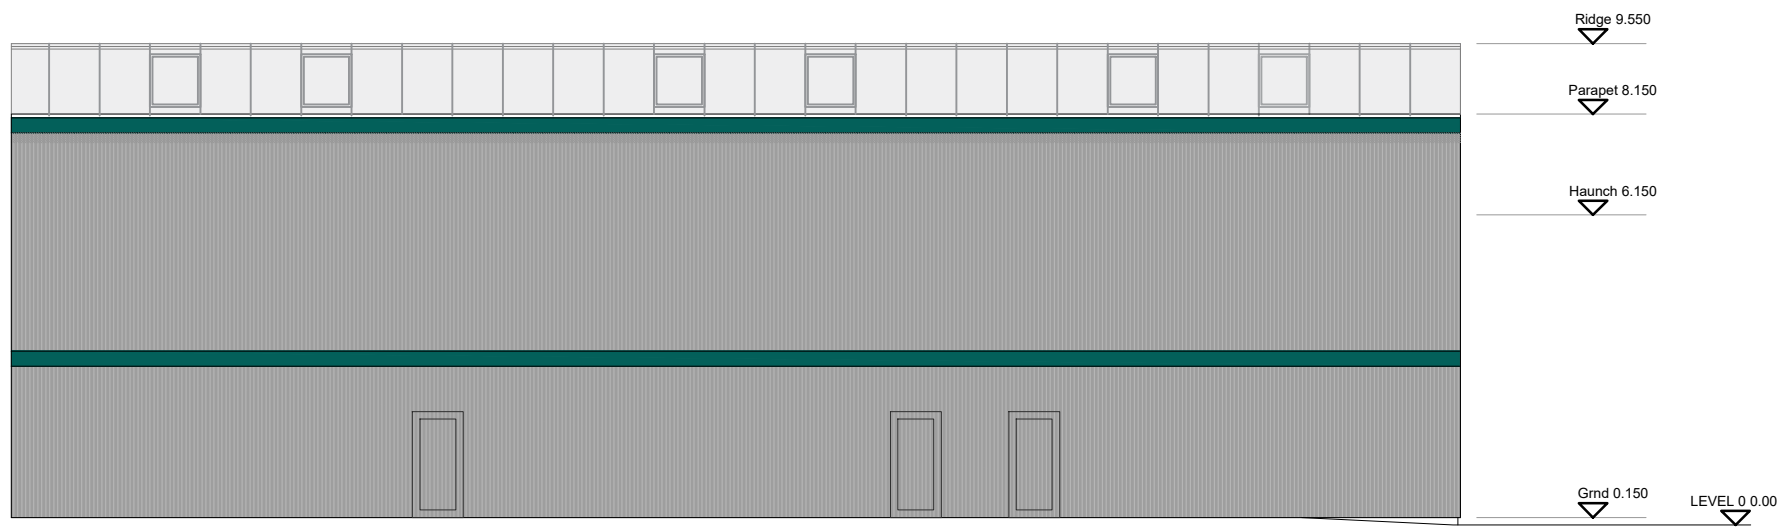


Block C - Proposed Rear Elevation


- Key
- 1 Main Cladding Panel: Vertical Composite Cladding Panel. Colour: Light grey tbc
 - 2 Feature Cladding Panel: Small Ribbed Horizontal Cladding Panel. Colour: Feature colour tbc
 - 3 Windows and Doors within Main Cladding Panels: Powder Coated Aluminium. Colour: To match main cladding panel.
 - 4 Windows and Doors within Feature Panels: Powder Coated Aluminium. Colour: To match feature cladding panel.
 - 5 Steel Roller Shutter Doors. Colour: Contrasting grey colour tbc.

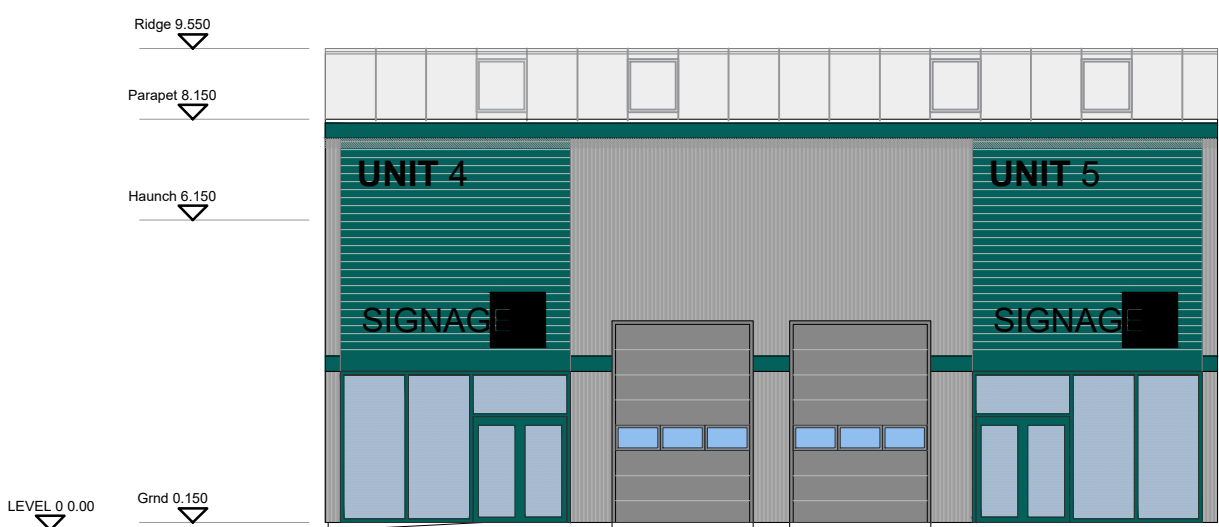


Block C - Proposed Front Elevation

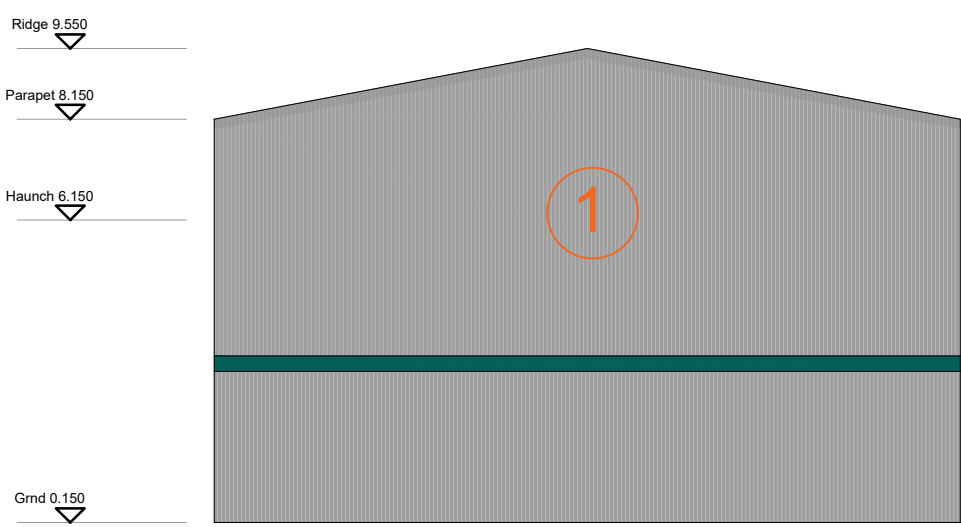


Block C - Proposed Side Elevation

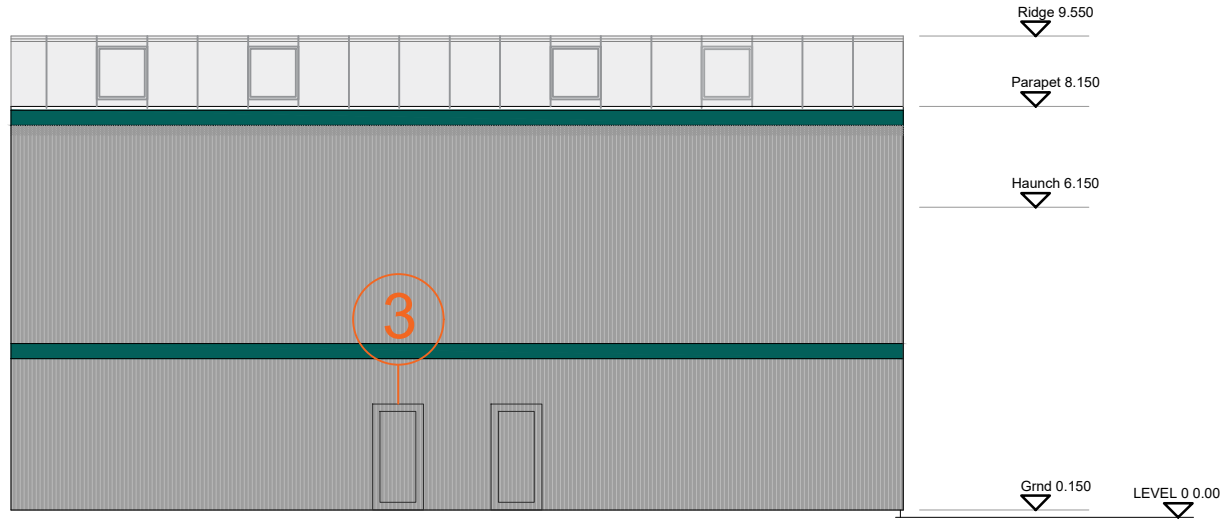


Block C - Proposed Rear Elevation

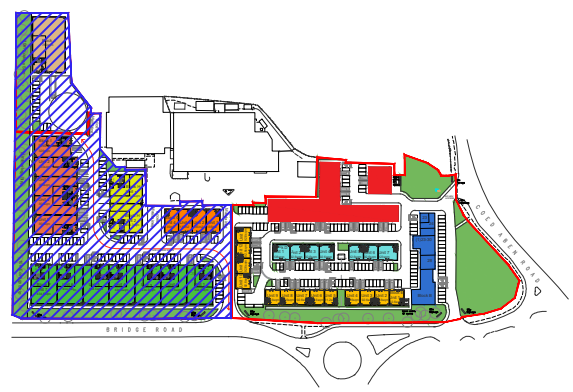

Key Plan

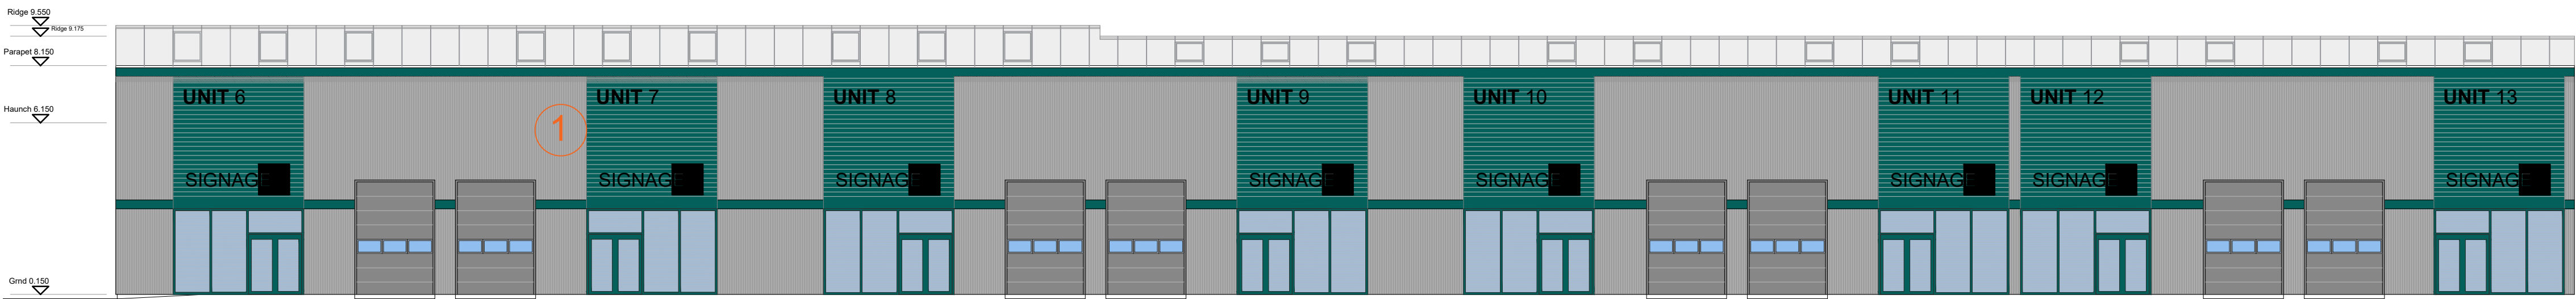

Block C - Proposed Front Elevation

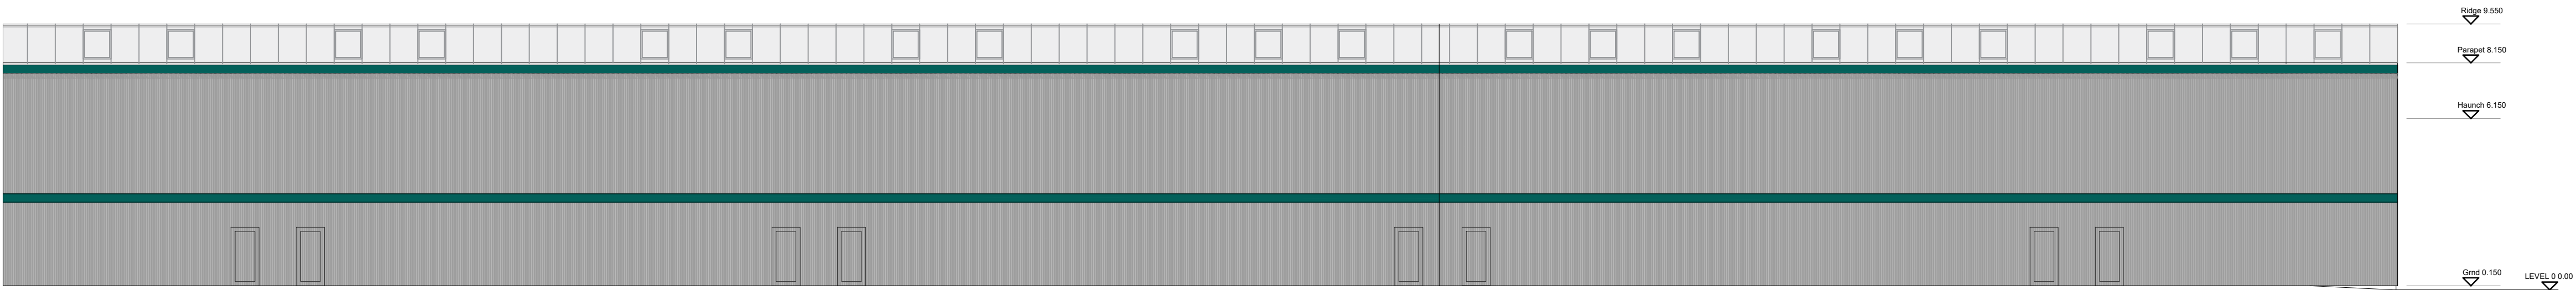

Block C - Proposed Side Elevation

MC AU Modern City Architecture & Urbanism

Eastgate
2 Castle Street
Castlefield
Manchester
M3 4LZ

t: 0161 974 7203
e: info@mcau.co.uk
www.mcau.co.uk

Client
FI REAL ESTATE

Project
Site 1, Bridgeway Wrexham

Description
Proposed Elevations Block C

Status
PLANNING

Scale	Drawn By	Date
1:150@A1	MCAU	Jul20
Job Number	Drawing Number	Revision
1182	05-003	P06