

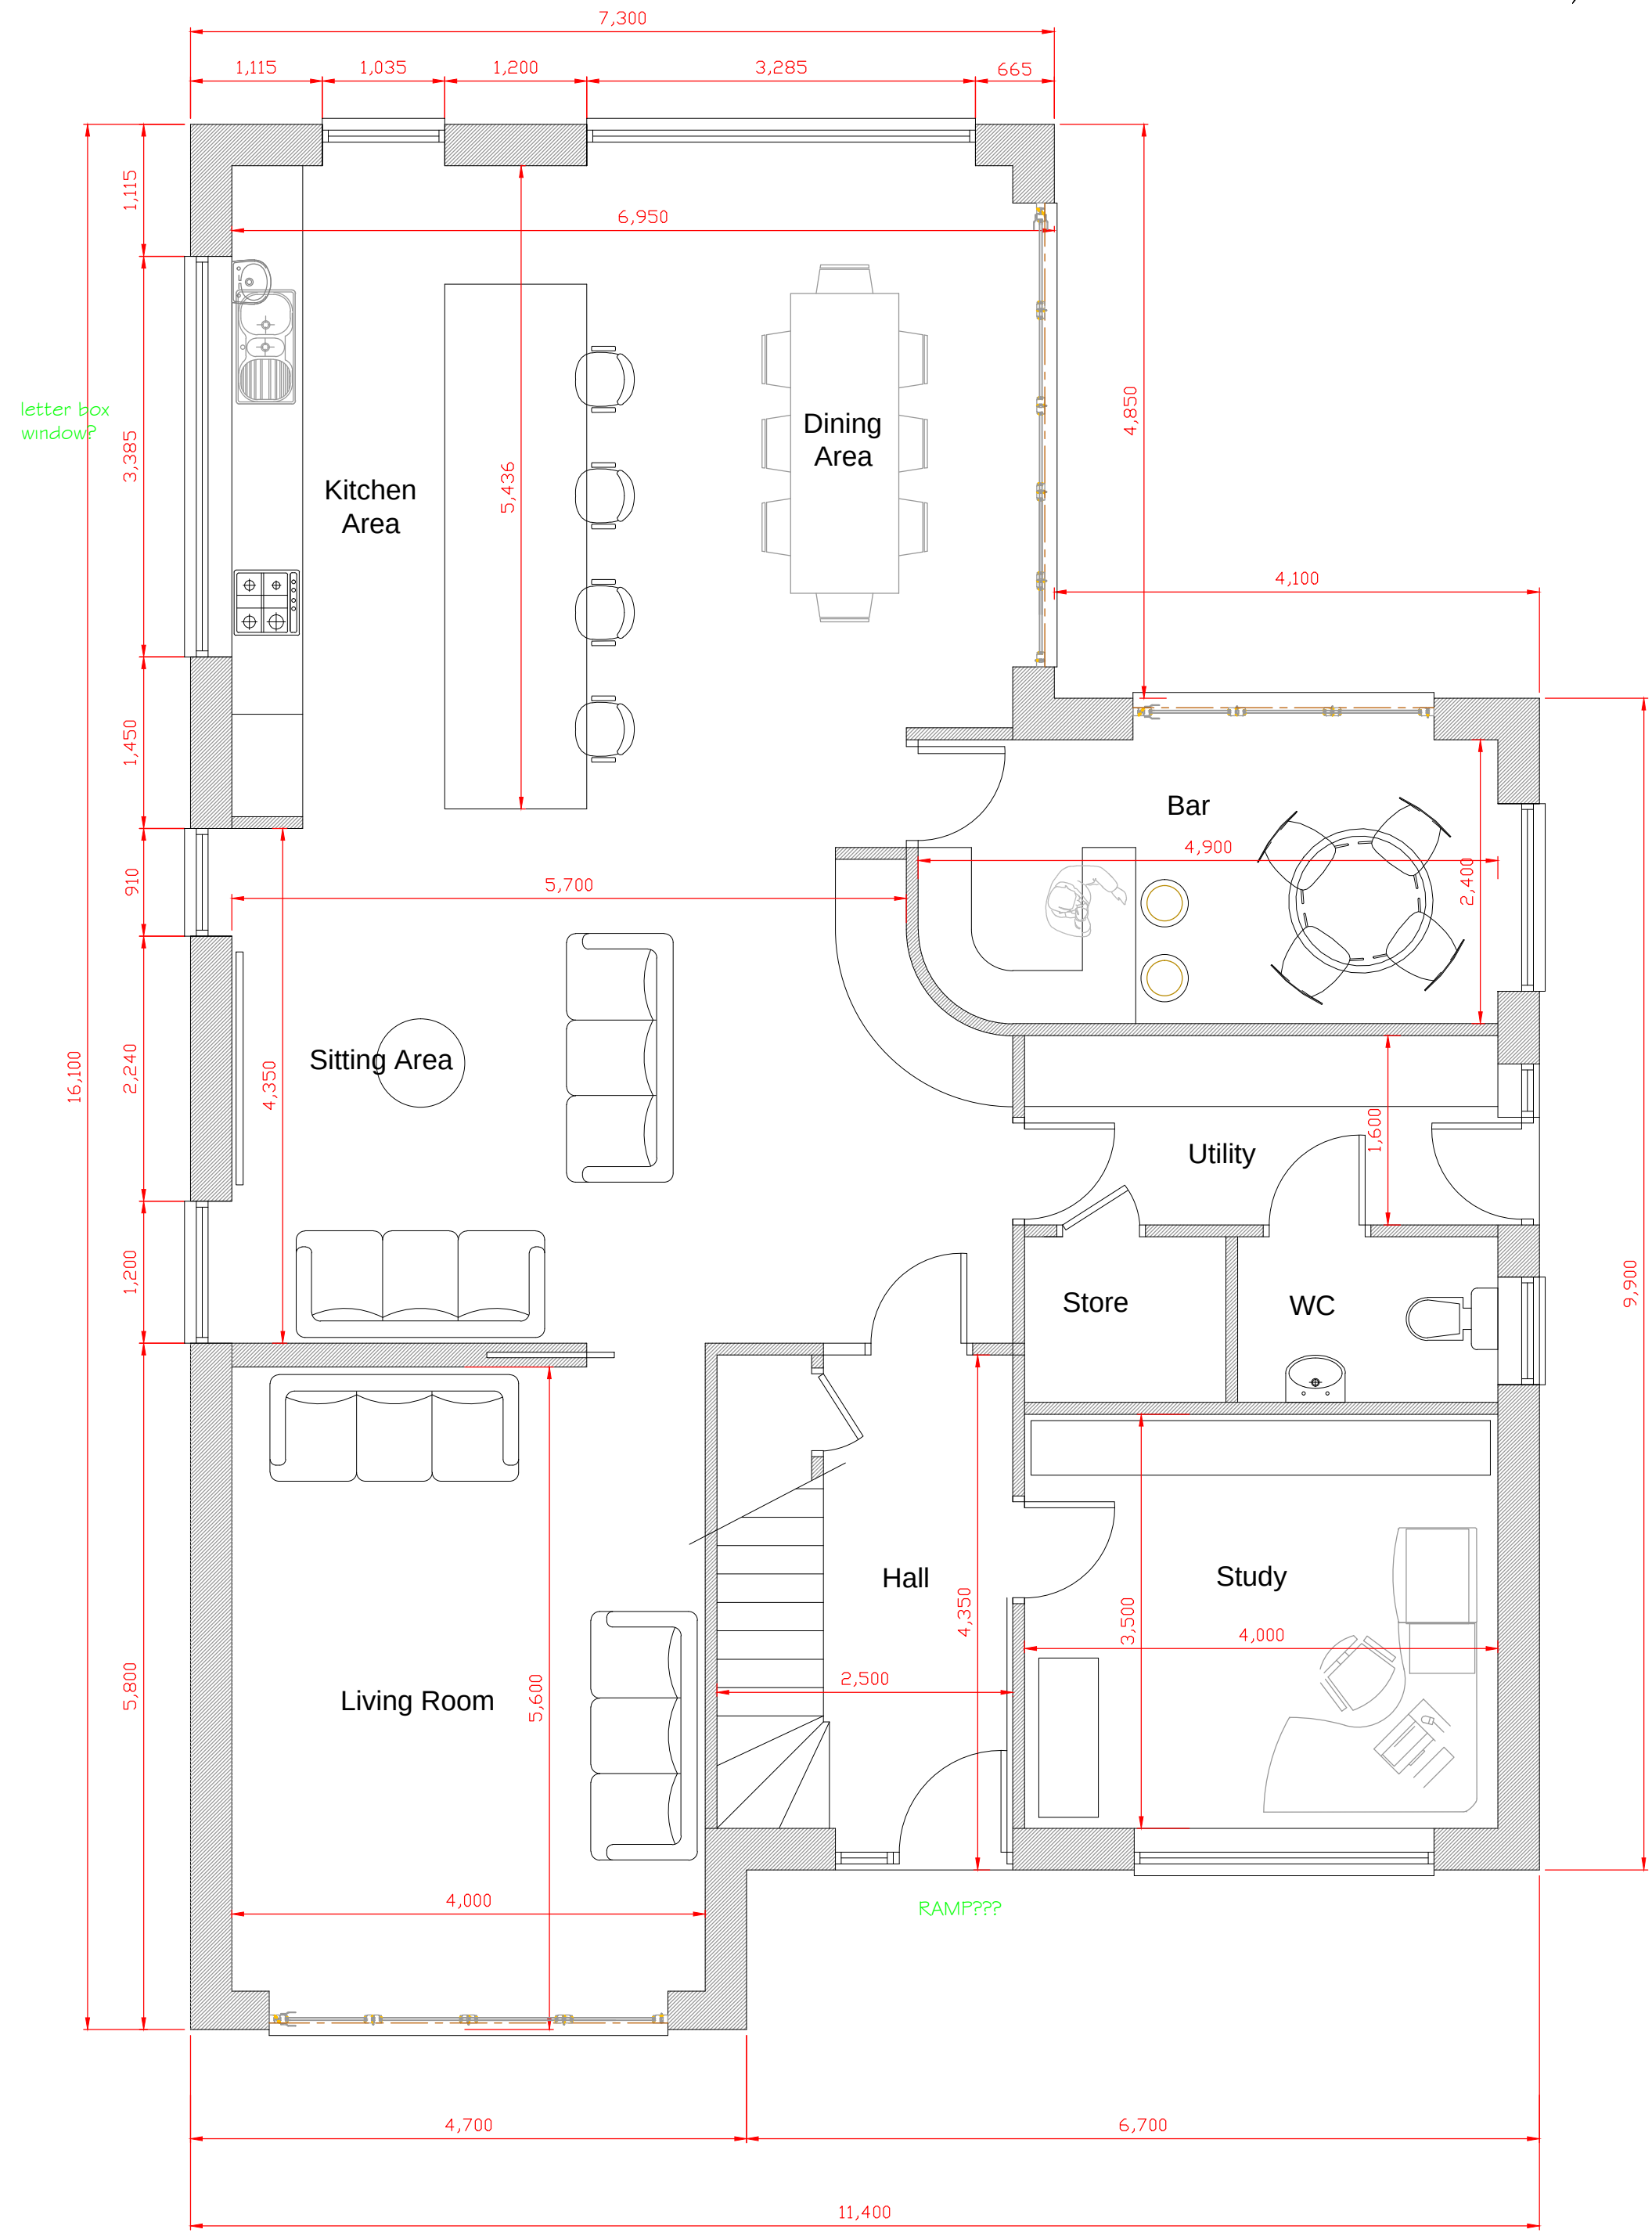


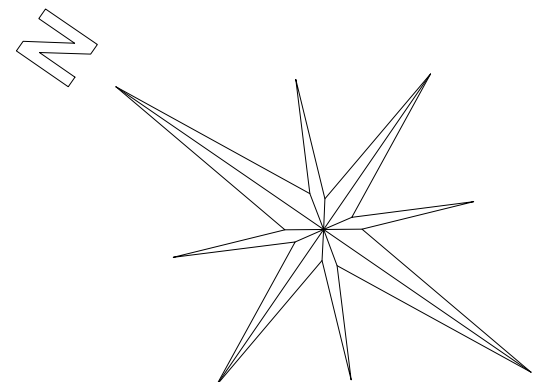

Proposed Ground Floor Plan

1:50

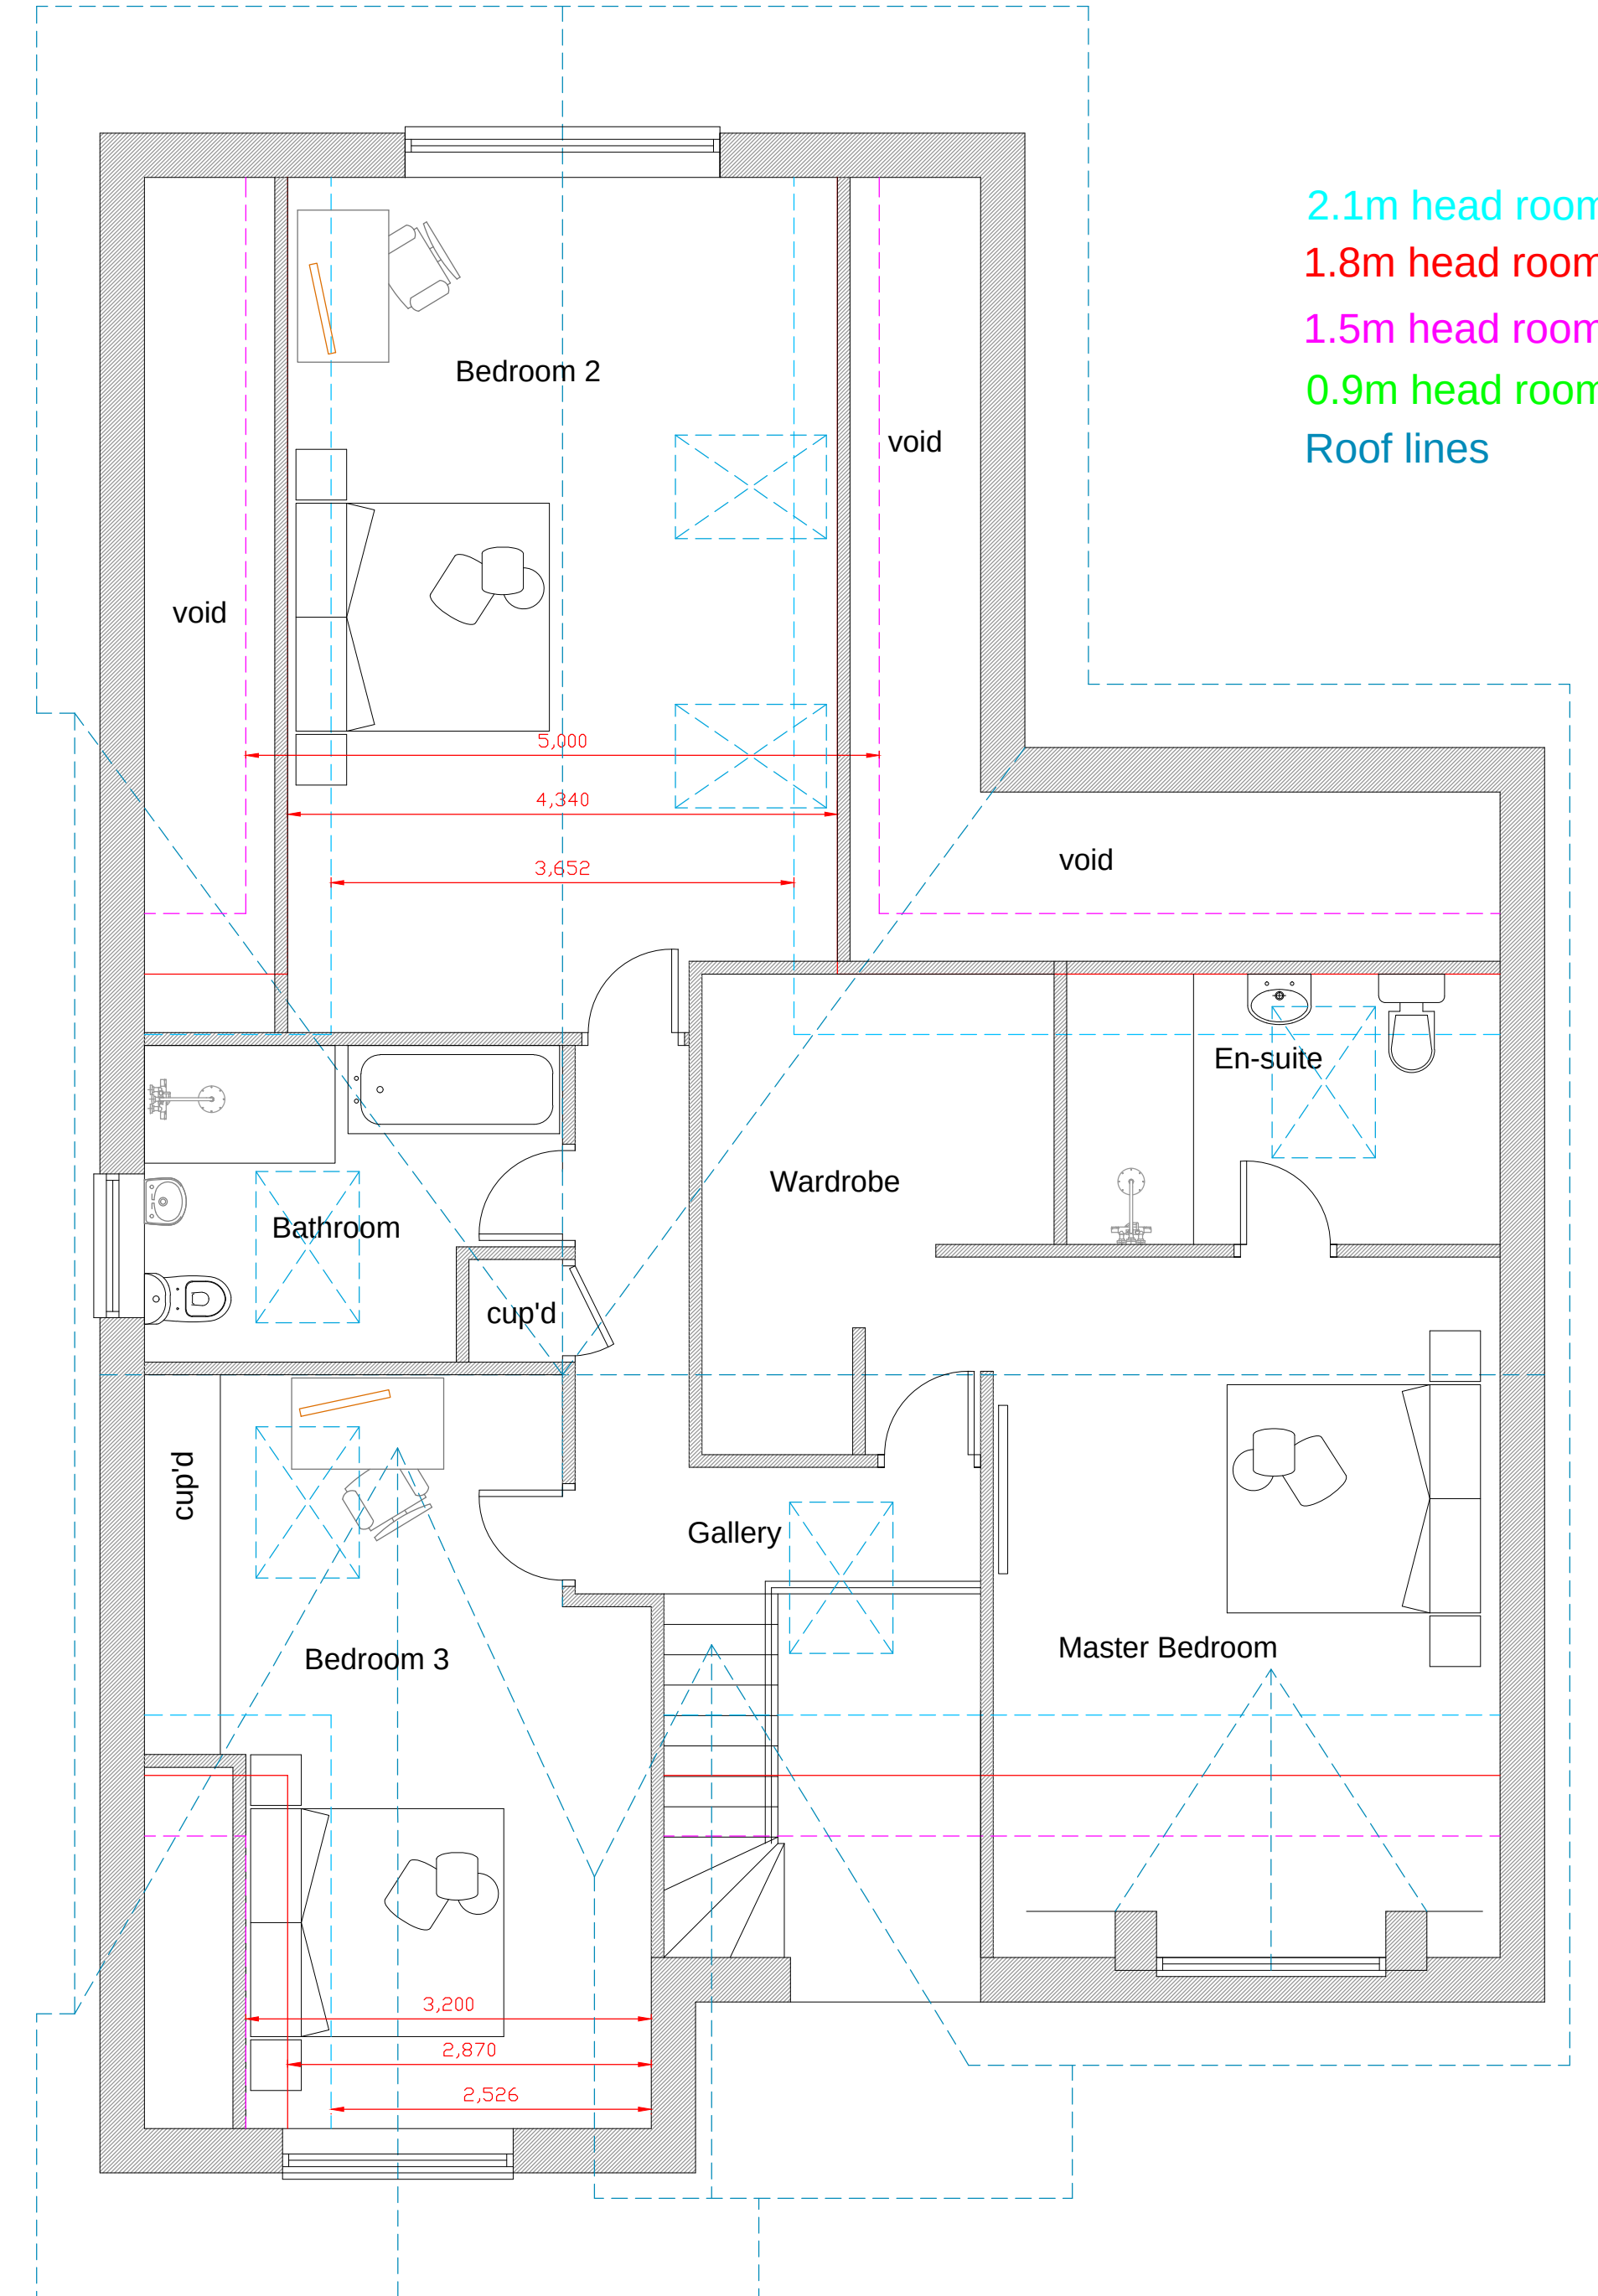

2.1m head room
1.8m head room
1.5m head room
0.9m head room
Roof lines

Proposed First Floor Plan

1:50



25 Sunningdale Close
Wrexham
North Wales
LL13 9QU

T 01978 264376
M 07791 480768
E ajones540@btinternet.com

Client: Mr. & Mrs. Evans.			
Drawing Title: Proposed Floor Plans.			
Job Title: Proposed New Dwelling at Land Adjacent to 4 Sunnycroft, Wrexham.			
Date: Feb 2021	Scale: 1:50 at A1	Rev:	Drawn by: PD202 / 03