






Front Elevation

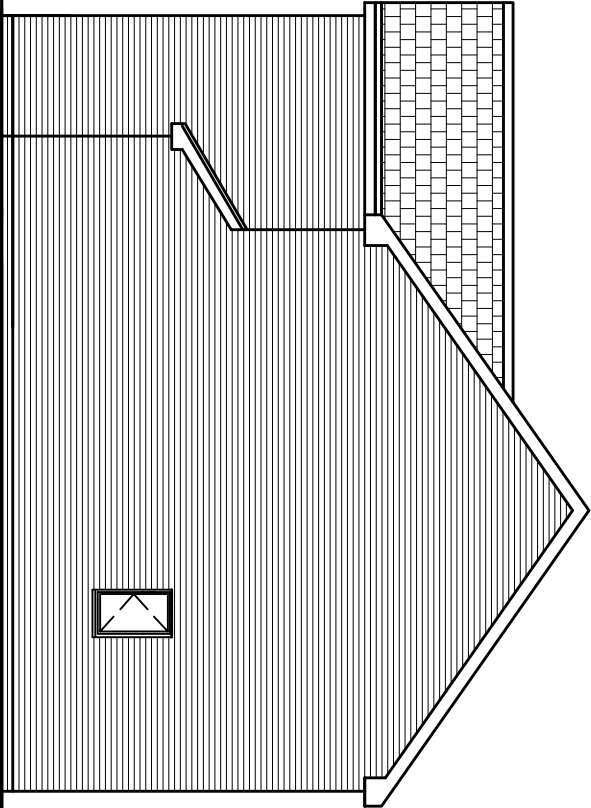


Side Elevation

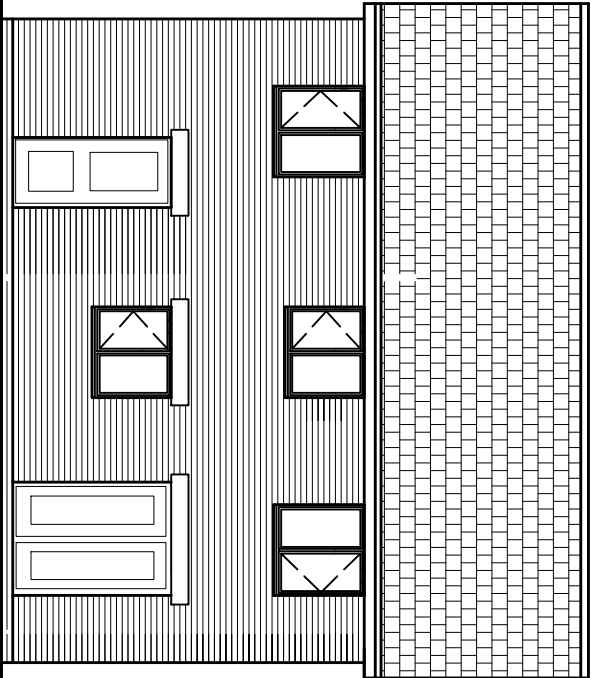


Rear Elevation

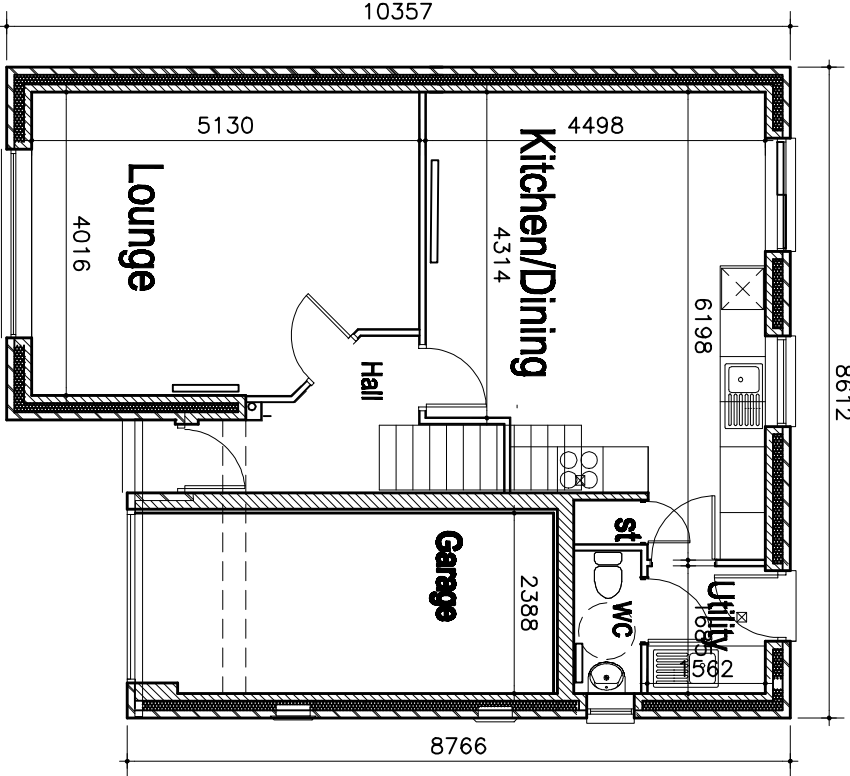

Ground Floor Plan

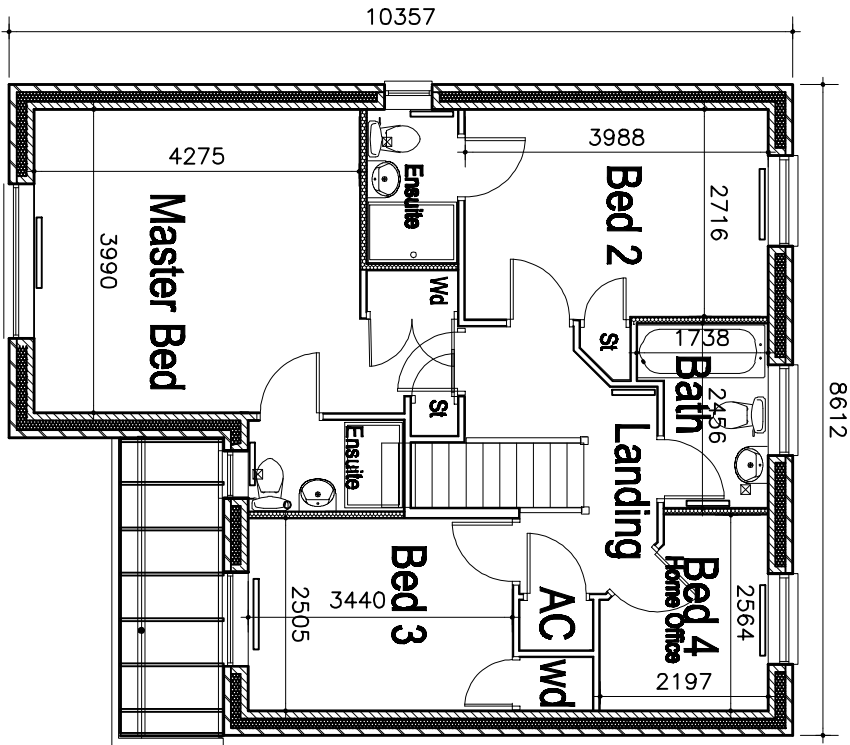

First Floor Plan

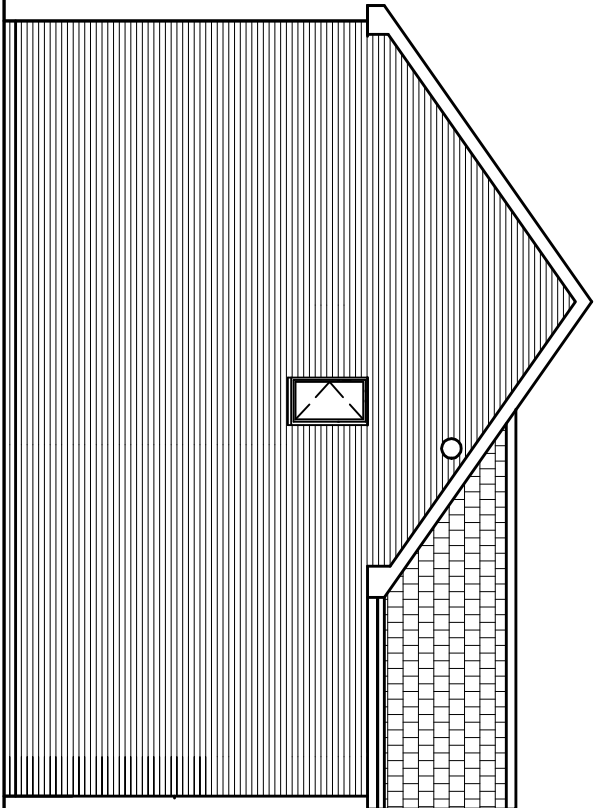

Side Elevation

CARTWRIGHT ARCHITECTURAL & PLANNING SERVICES		CLIENT  SG ESTATES Ltd, Unit 1, Rhosddu Industrial Estate, Old Rhosrobin, Rhosrobin, Wrexham LL11 4YL Tel. 01978 263169	
DWG TITLE: House Type RICHMOND 1 All brickwork PLANNING DRAWING Total 122.42 sqm - 1318 sqft		CONTRACT Land at Llay New Road Rhosrobin, Wrexham LL11 2UB	
SCALE: 1:100		DWG No.	
DATE: AUG 2021		PD RICH 1 br	