



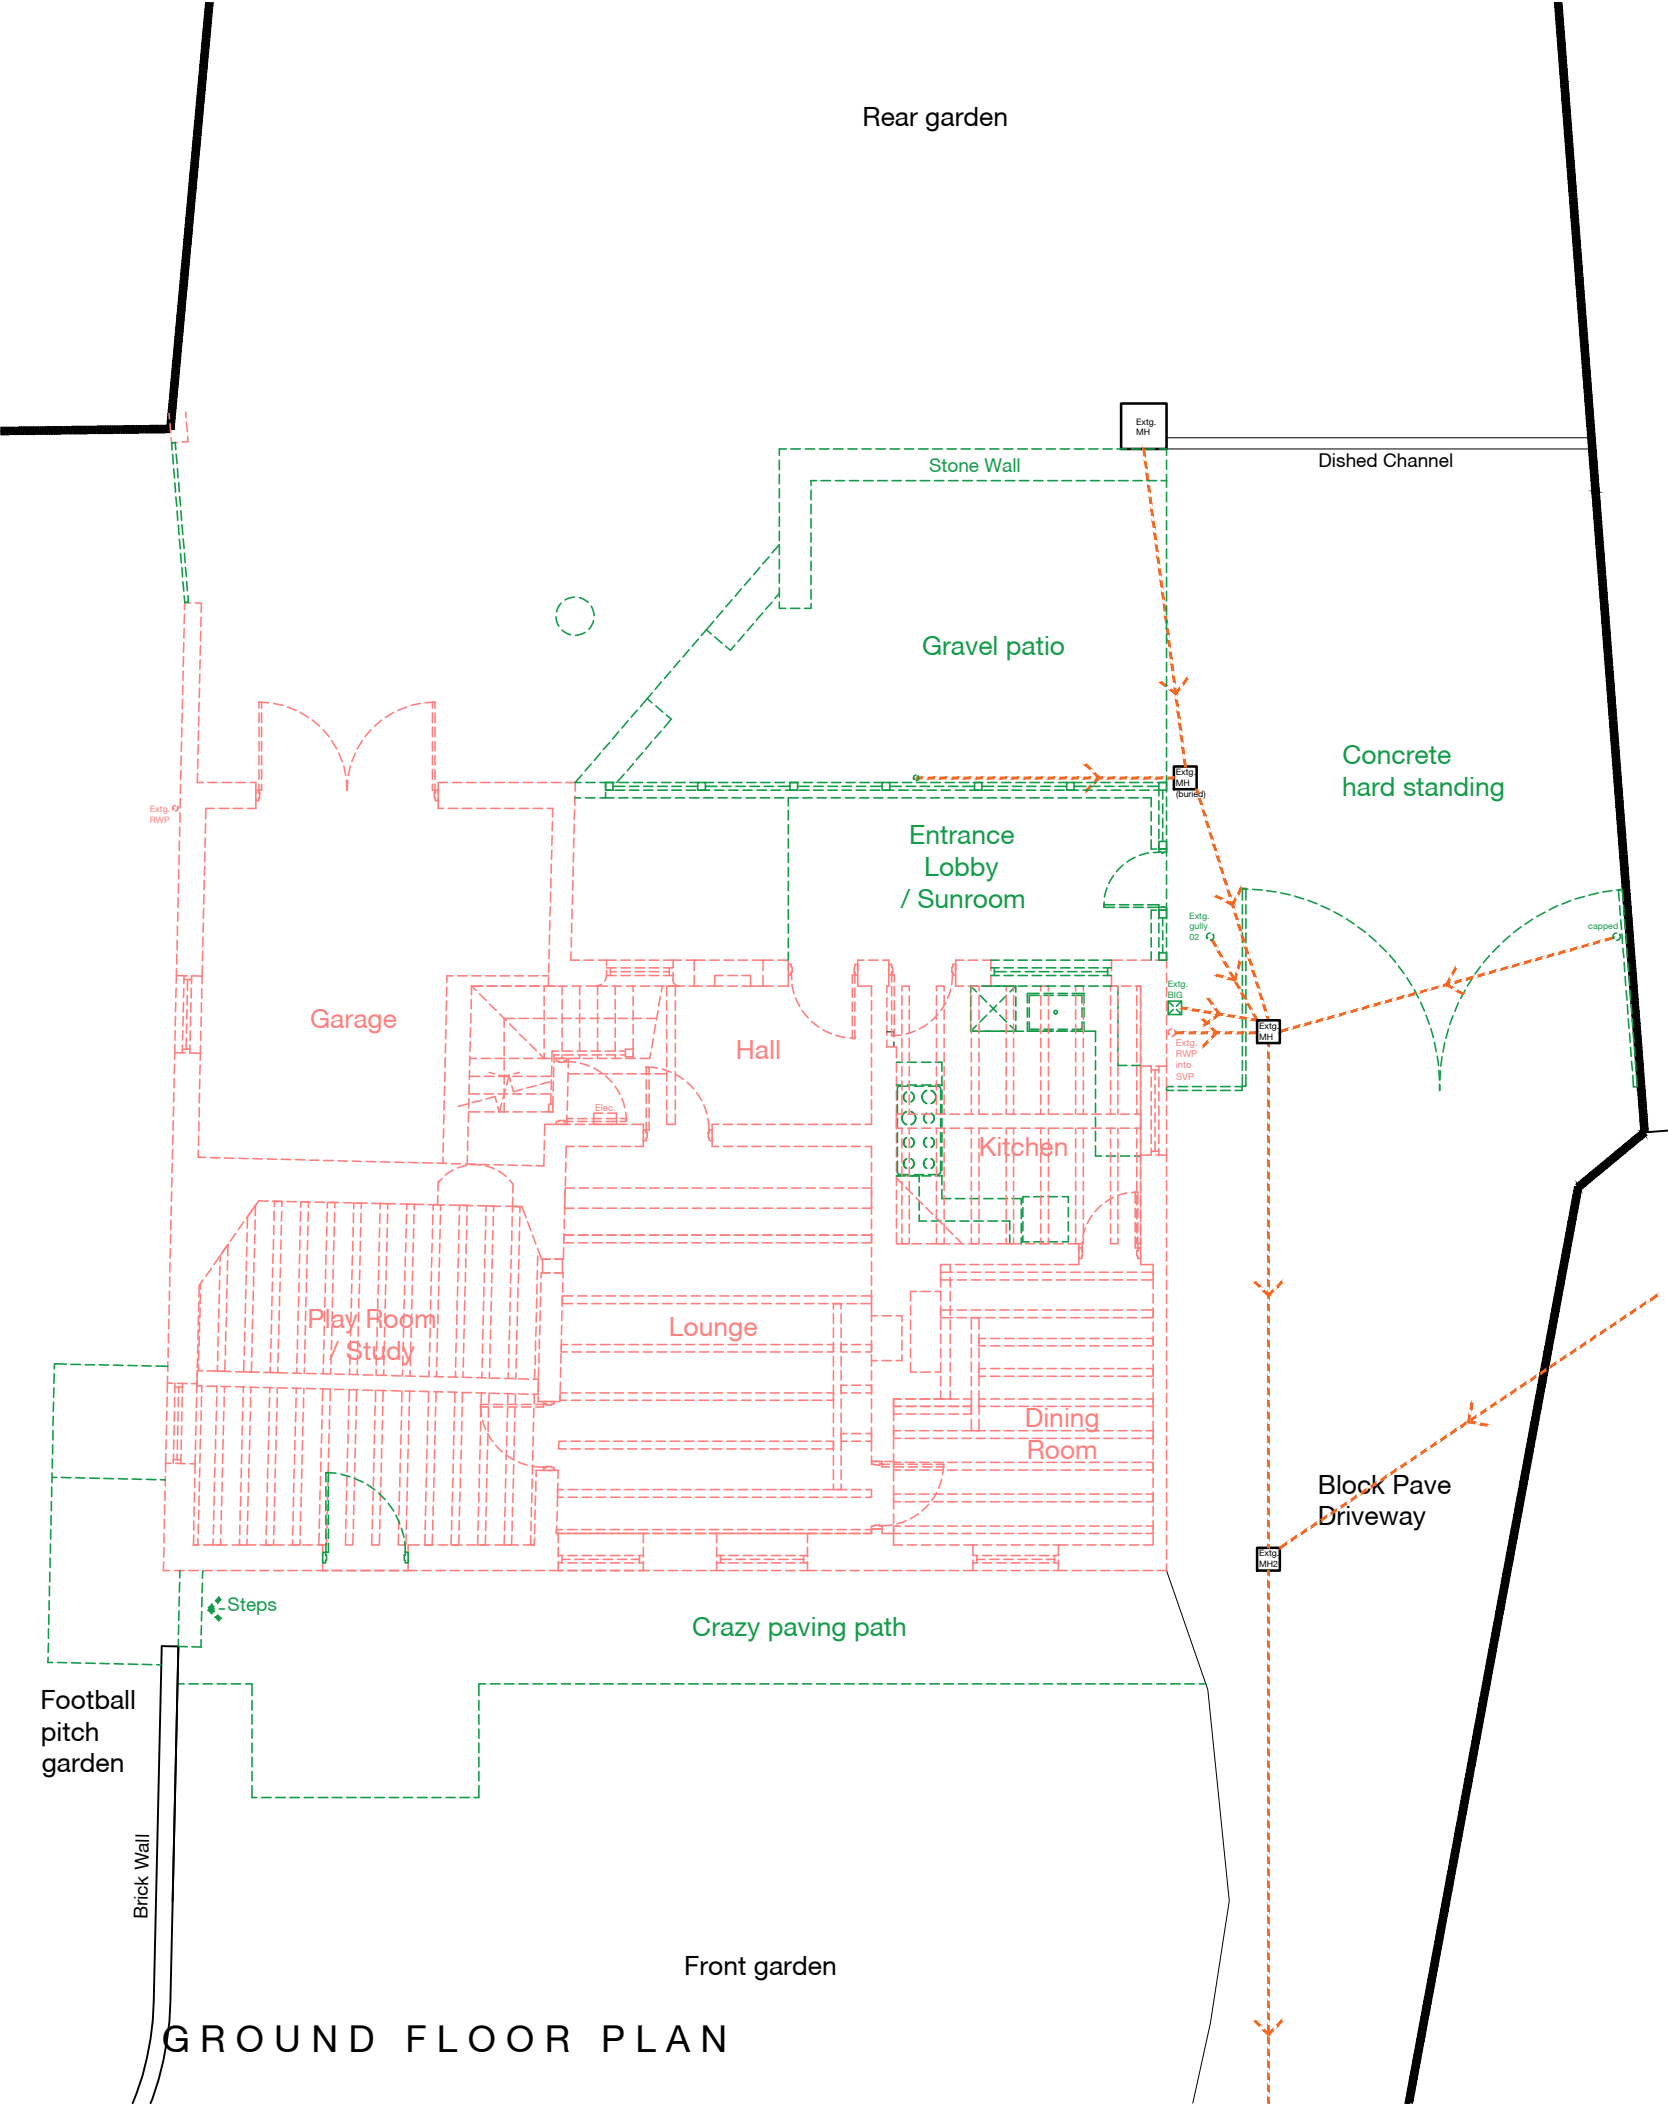

GROUND FLOOR PLAN

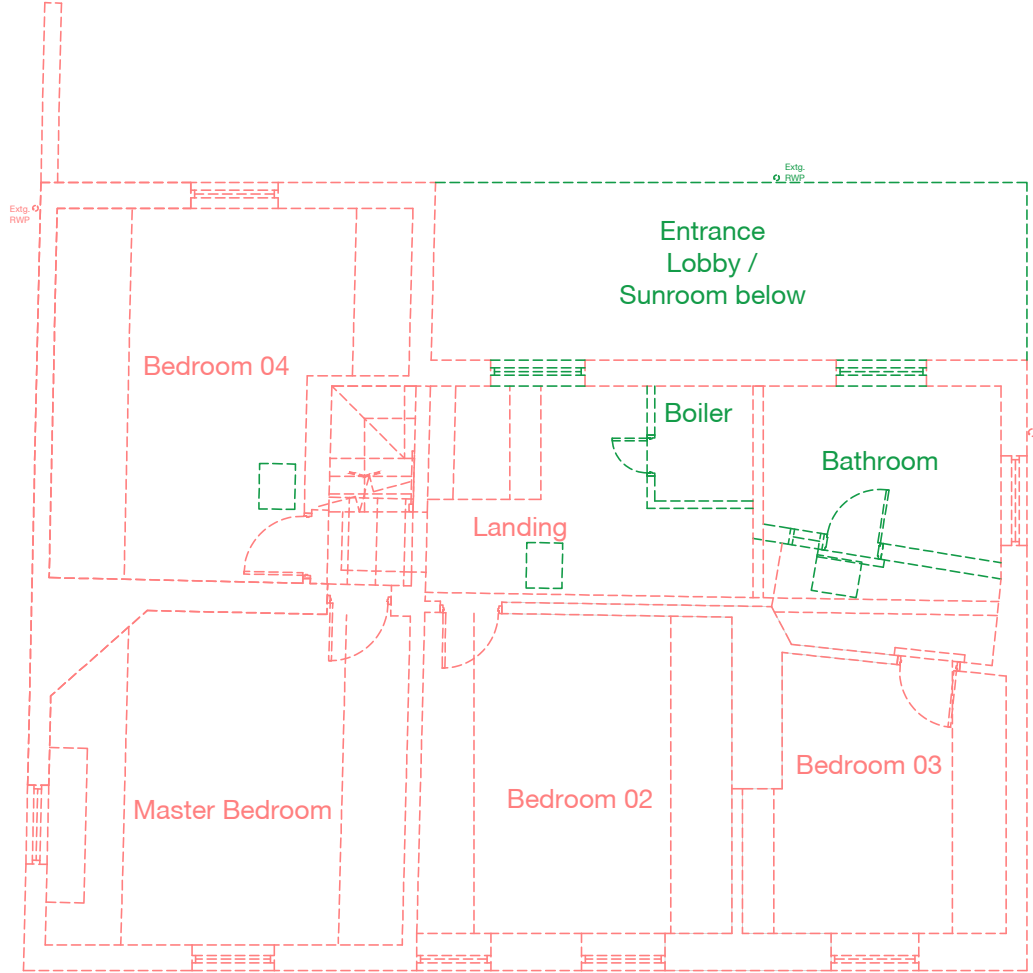

FIRST FLOOR PLAN

Notes | Sketch schemes may be based on plan information of unknown origin and is subject to verification and survey. Contractors must verify all dimensions on site before commencing any work or shop drawings. This drawing is not to be scaled. Use figured dimensions only. Ensure digital versions are plotted at 'Actual Size'. Building areas are liable to adjustment over the course of the design process due to ongoing construction detailing developments. Subject to statutory approvals and survey. The bar above is to check that the drawing has been printed to scale.

- Existing Drainage System.
- Existing pre 20th century component to be removed
- Existing 20th century component to be removed

A	25.11.21	Job number and drawing number changed from 0759 - EA - A - PL151 - Demolition Floor Plans			po	rsg
Rev	Date	Description			Drawn	Checked
Project	For & on behalf of Irwin Mitchell Holt Hill, Green Street, Holt, Wrexham					
Drawing	Demolition Floor Plans					
Client	CE					
BIM Suitability Description	SUITABLE FOR INFORMATION			BIM Suitability Code	S2	
Status	Planning	2 Riverside Way Whitehall Waterfront	320 City Road Angel			
Date	Nov '21	LEEDS ■	LONDON □			
Drawn	po	LS1 4EH t 0113 819 8041	EC1V 2NZ t 0203 883 8602			
Checked	rsg	w edwardarchitecture.co.uk				
Scale (A3)	1:100	e info@edwardarchitecture.co.uk				
Project	Originator	Discipline	Drawing No	Rev		
0961	- EA - A -	PL151-	A			