



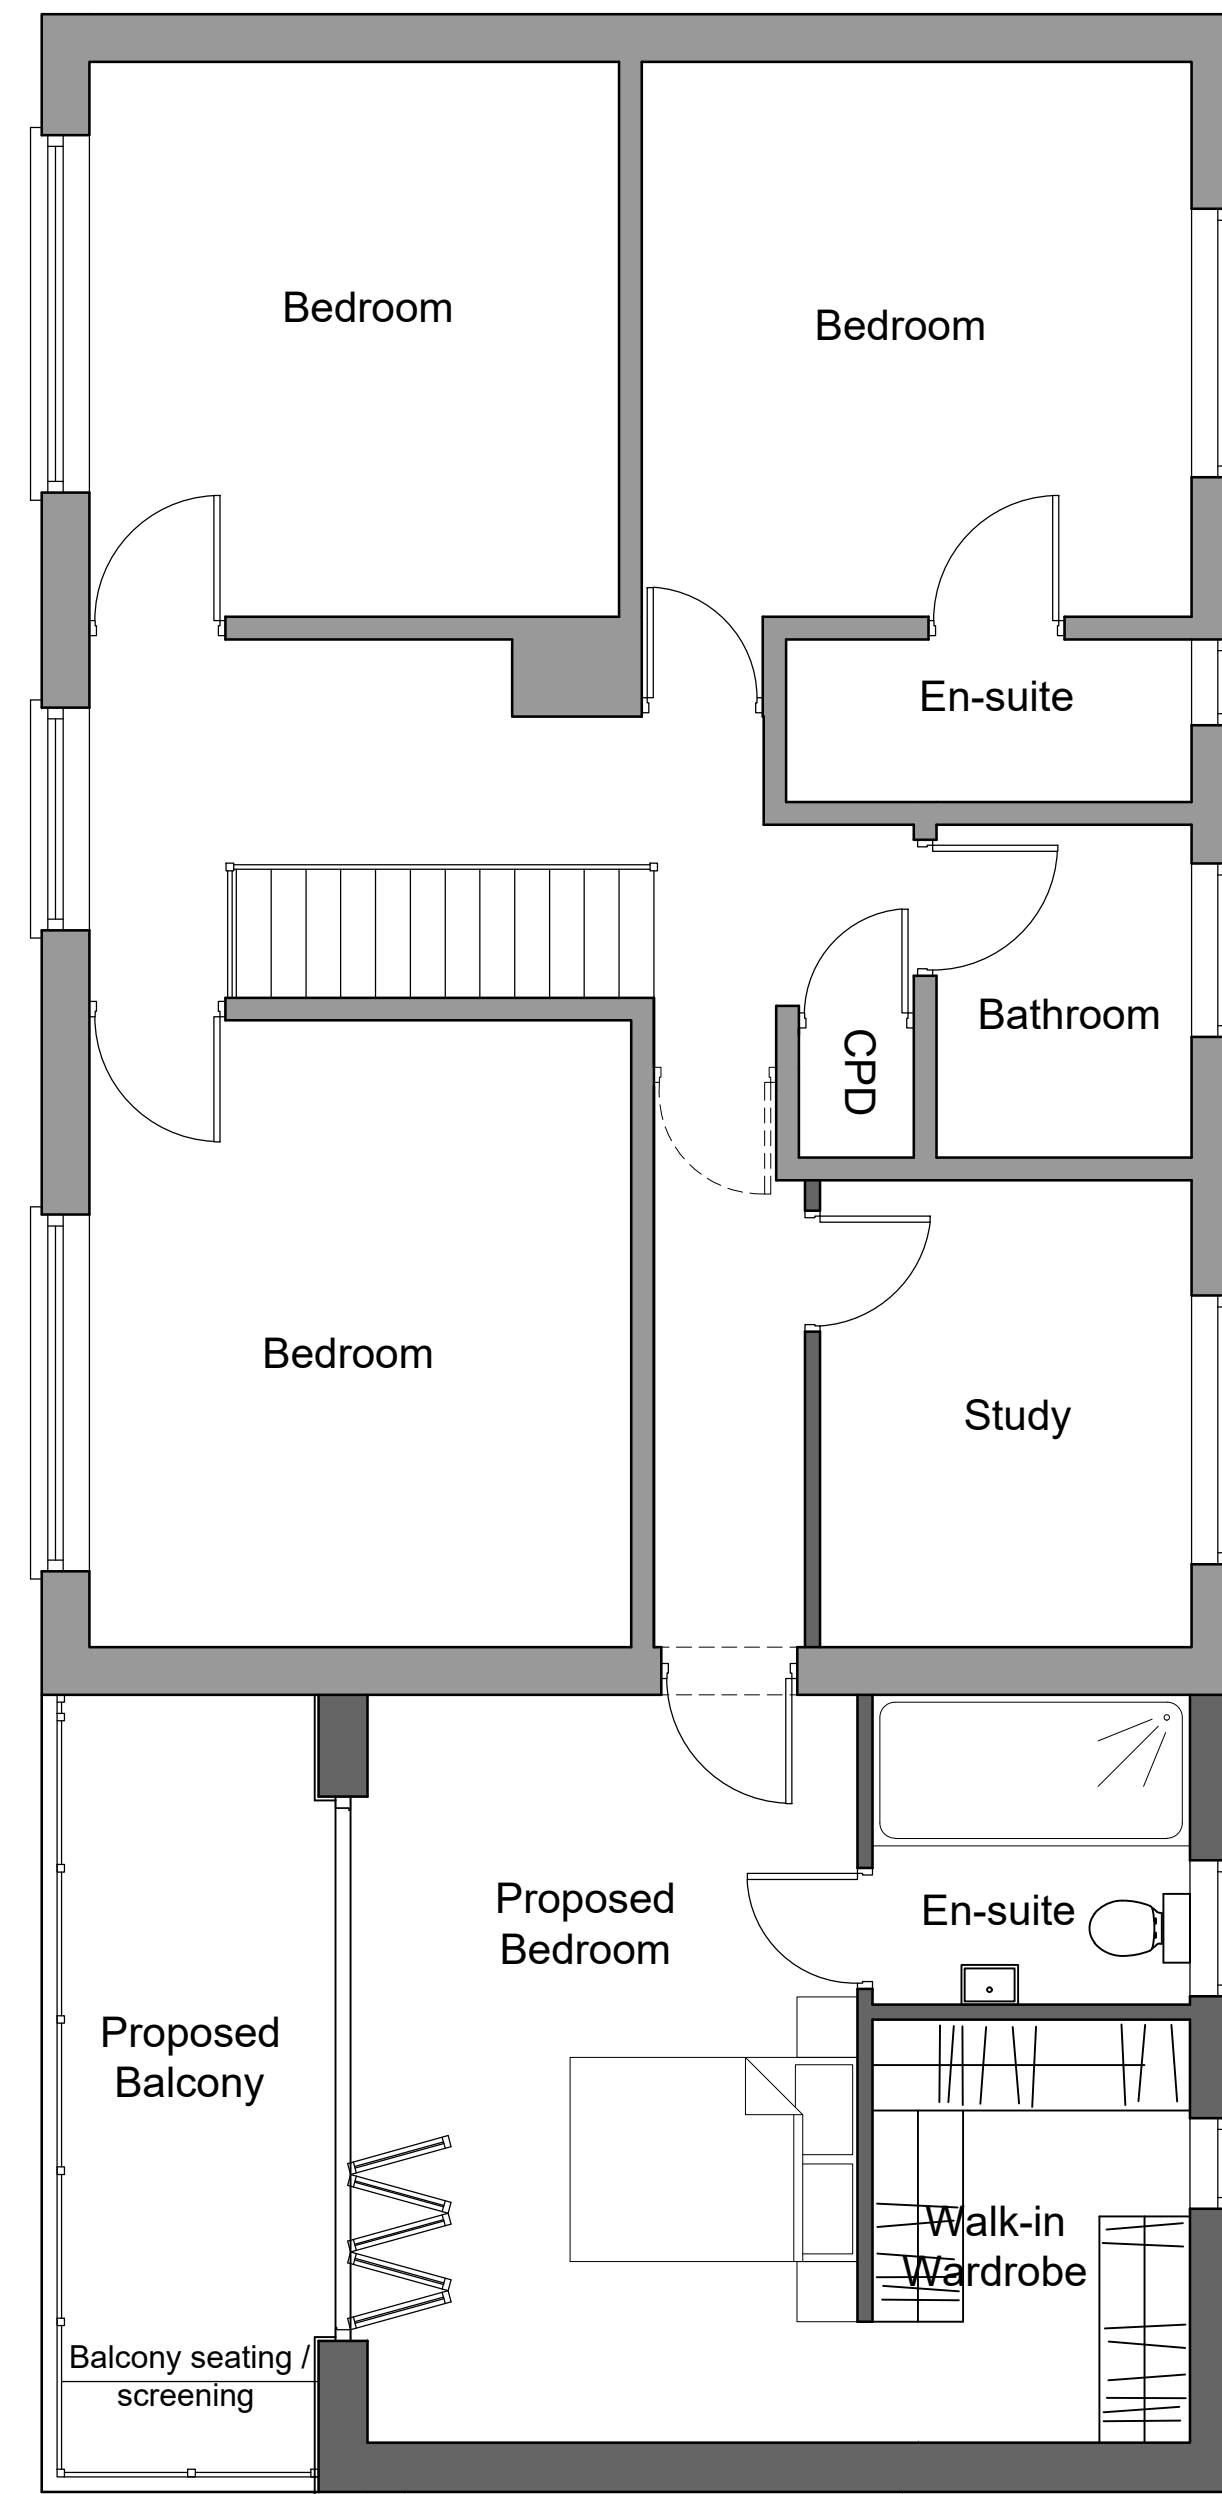

Ground floor plan 1:50

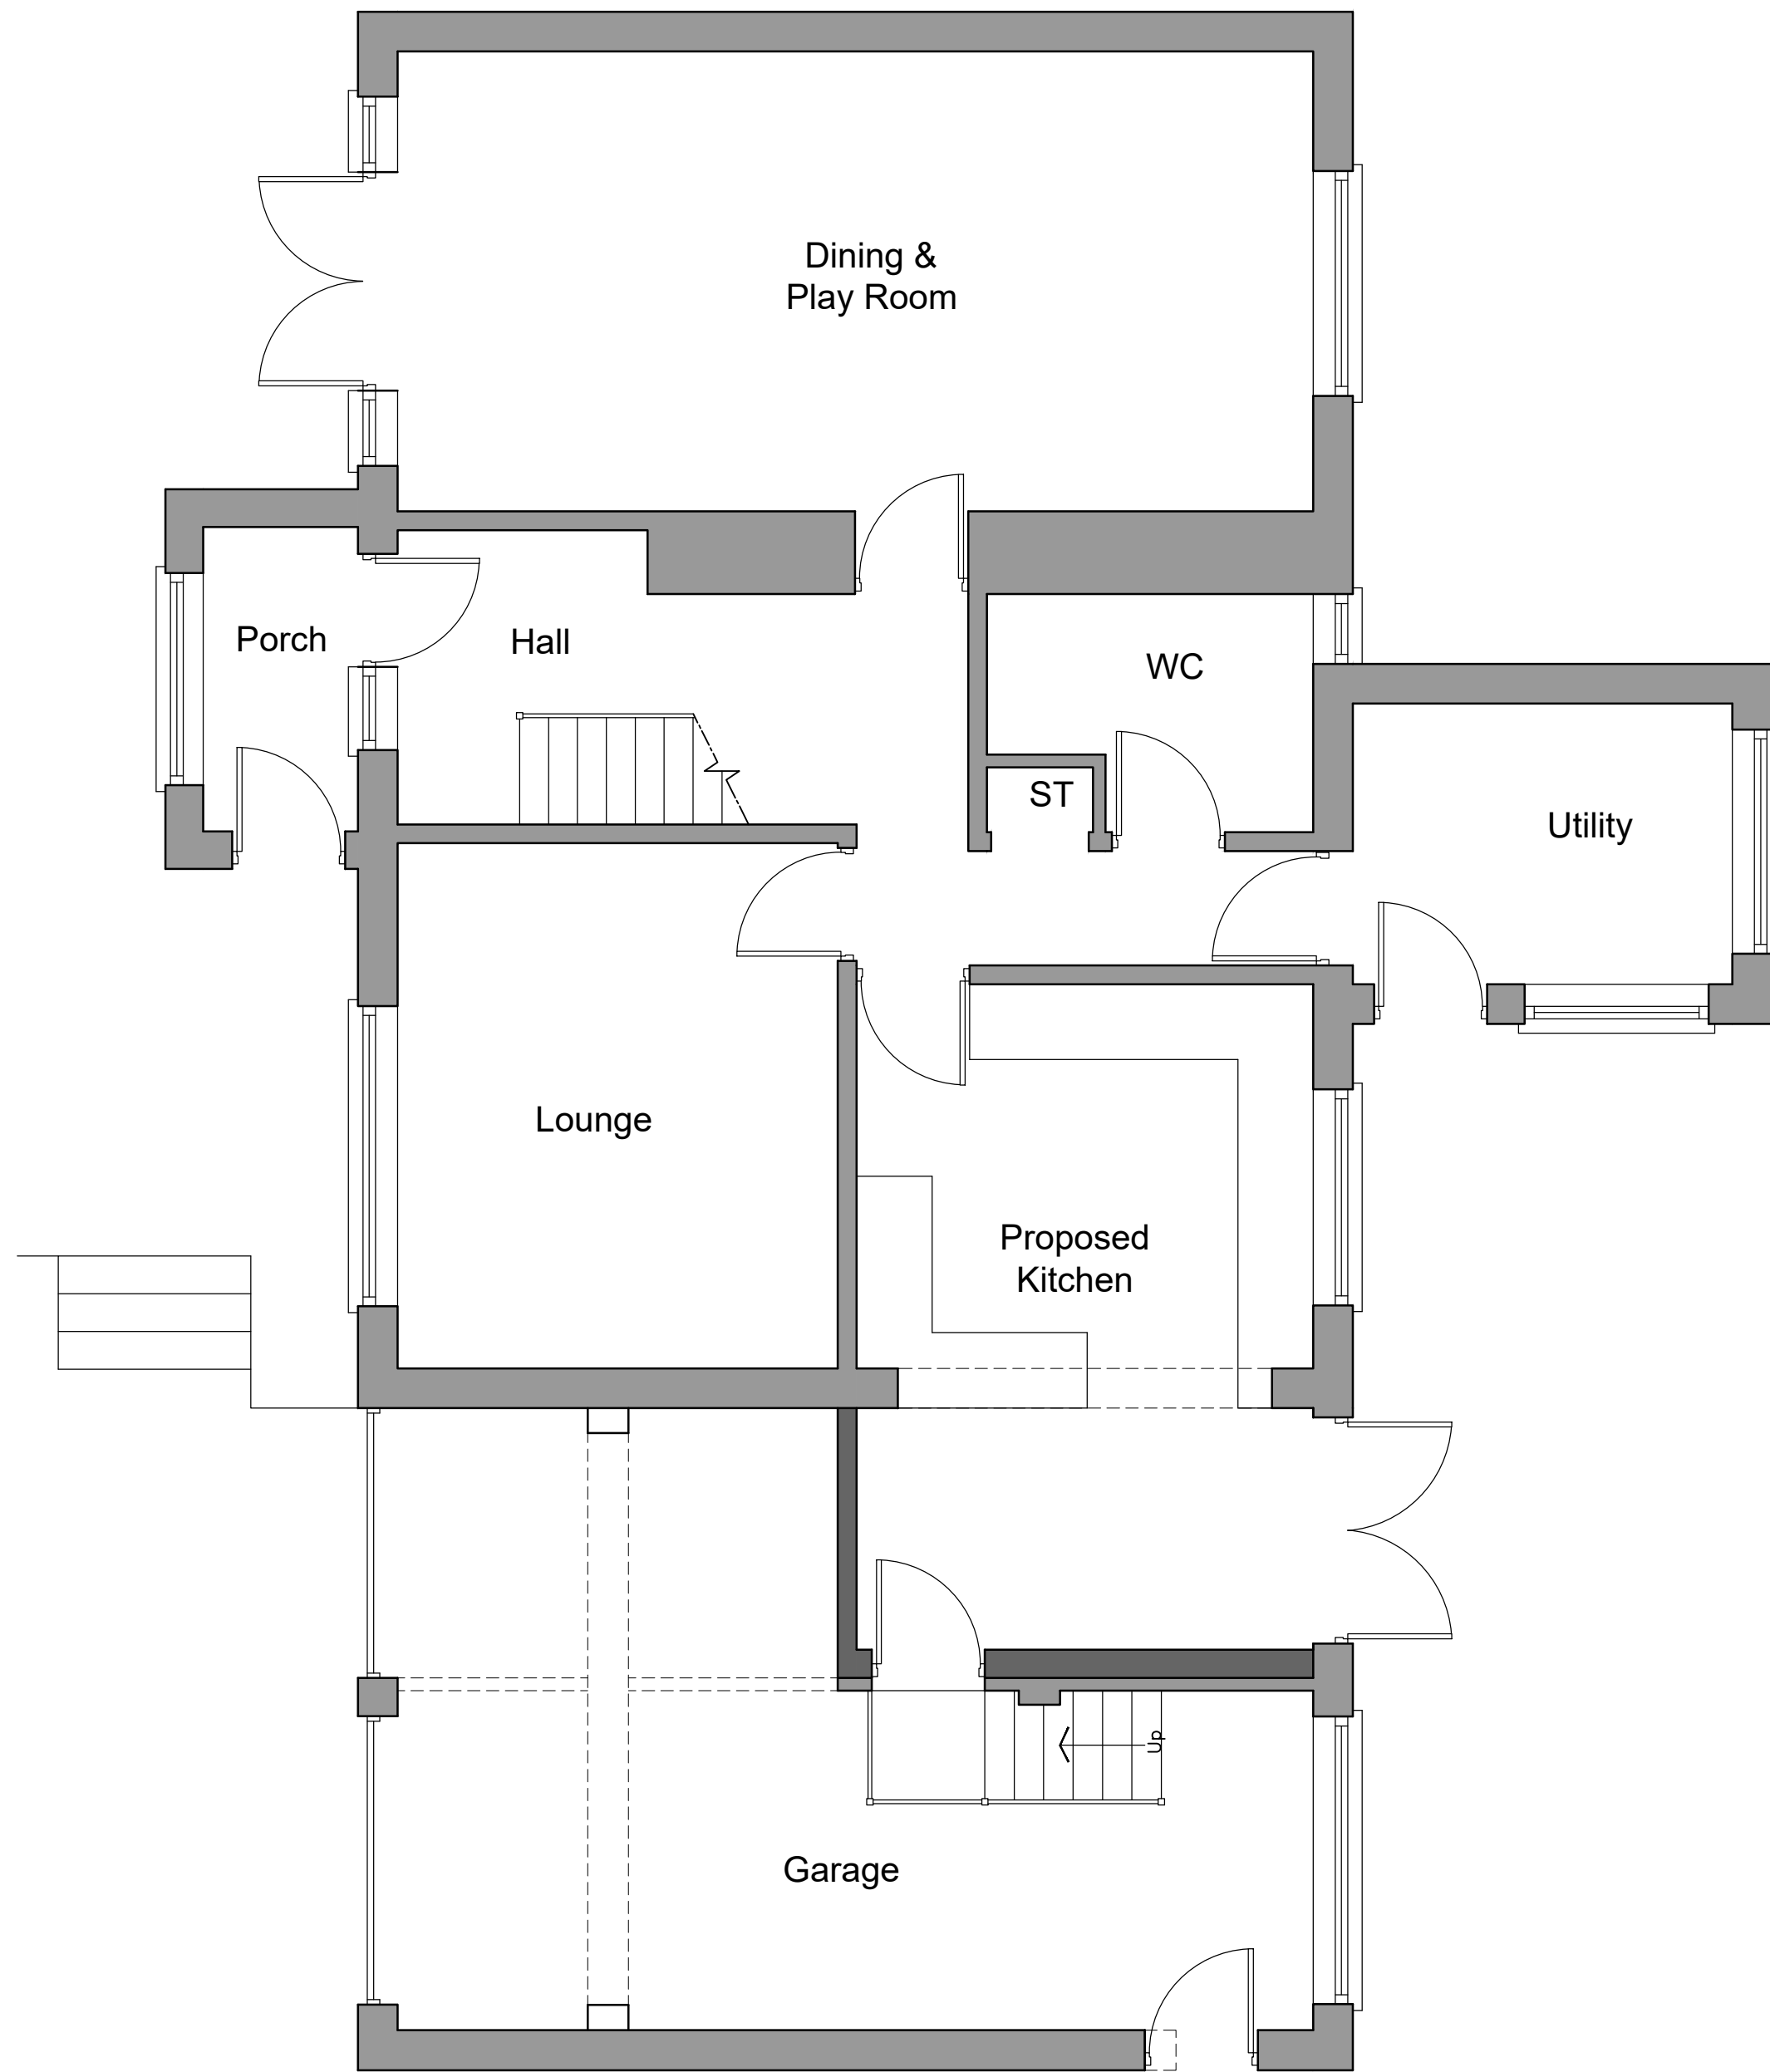

HDS ARCHITECTURAL SERVICES
HDS Architectural Services, The Foundry,
15 Yorke Street, Wrexham
LL13 8LW
Tel (01978) 345250
www.hdsarchitectural.co.uk

Project; Plas Tirion, Bryn Madoc Road, Gwynfryn, Wrexham, LL11 5UP	
Title; Proposed Floor Plans	Scale (A2); 1:50
Dwg No; PT/PD/03	Date; October 2021
Revision; REV A - drawings amended to suit clients comments (20-10-21). REV B - drawings amended to suit clients comments (25-10-21).	