


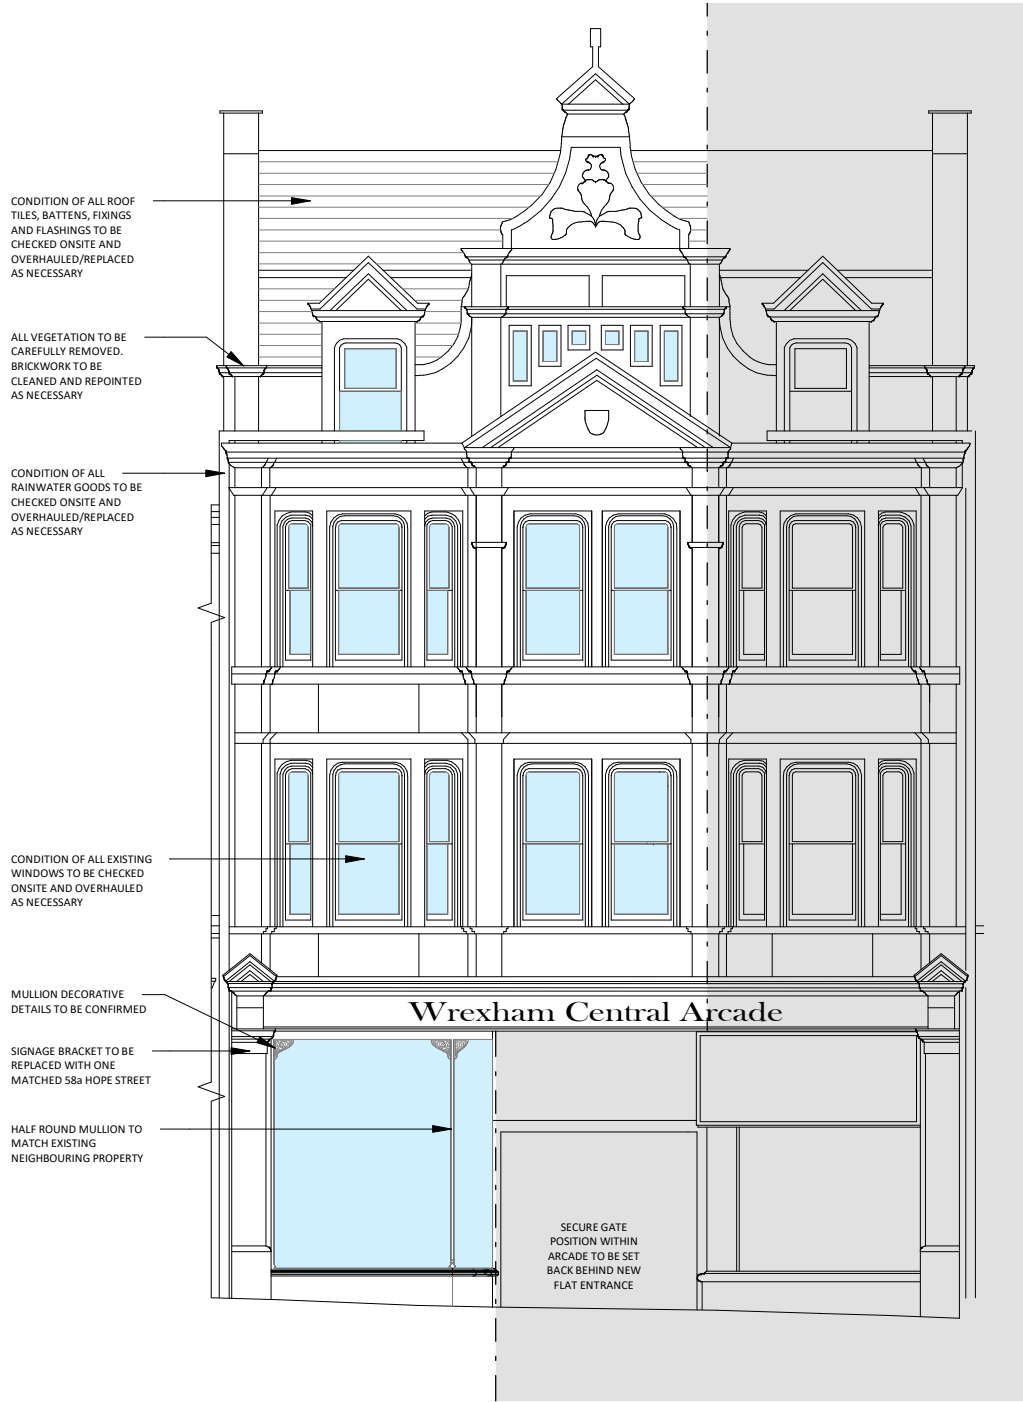

FRONT ELEVATION - PLANNING

SCALE: 1 : 100



Vegetation to be removed. Windows, roof, walls and rainwater goods as per notes to left and in materials schedule



Signage bracket to be replaced



Full elevation of 58 and 58a Hope Street



Shop front to replicate 58a Hope Street



SIDE ELEVATION - PLANNING

SCALE: 1 : 100

D	Additional Store to ground floor removed as per client request	09.12.21	NM
C	Reconfiguration of communal entrance/ bin store following discovery of brick pier within communal space	07.12.21	NM
B	Photographs and notes added	08.11.21	NM
A	Update to show curved glass to shop front to replicate original design	05.11.21	NM

REV	DESCRIPTION	DATE	BY
-----	-------------	------	----

THIS DRAWING IS THE COPYRIGHT OF AINSLEY GOMMON ARCHITECTS. CHECK ALL DIMENSIONS ON SITE. DISCREPANCIES TO BE NOTIFIED TO ARCHITECT. ELEMENTS OF STRUCTURE SHOWN ARE INDICATIVE AND FOR GUIDANCE. FINAL DESIGN TO BE AS STRUCTURAL ENGINEERS DETAILS AND SPECIFICATION.

PROJECT
**58 HOPE STREET,
WREXHAM**
for JULIE ROWLANDS AND
DERI ROWLANDS

DRAWING TITLE
**PROPOSED ELEVATIONS -
PLANNING**

SCALE	DATE	DRAWN	CHECKED
1 : 100 @A3	OCT 21	NM	TM

DRAWING STATUS	PLANNING
----------------	----------

JOB No	DRAWING No	REVISION
2142	200	D



1 PRICE STREET, HAMILTON SQUARE, BIRKENHEAD, MERSEYSIDE, CH41 6JN
Tel: 0151 647 5511 | birkenhead@agarchitects.co.uk | www.agarchitects.co.uk

NOTE: SEE MATERIAL SCHEDULE FOR FURTHER DETAILS

PRINTED: 09/12/2021 15:00:07

A3