



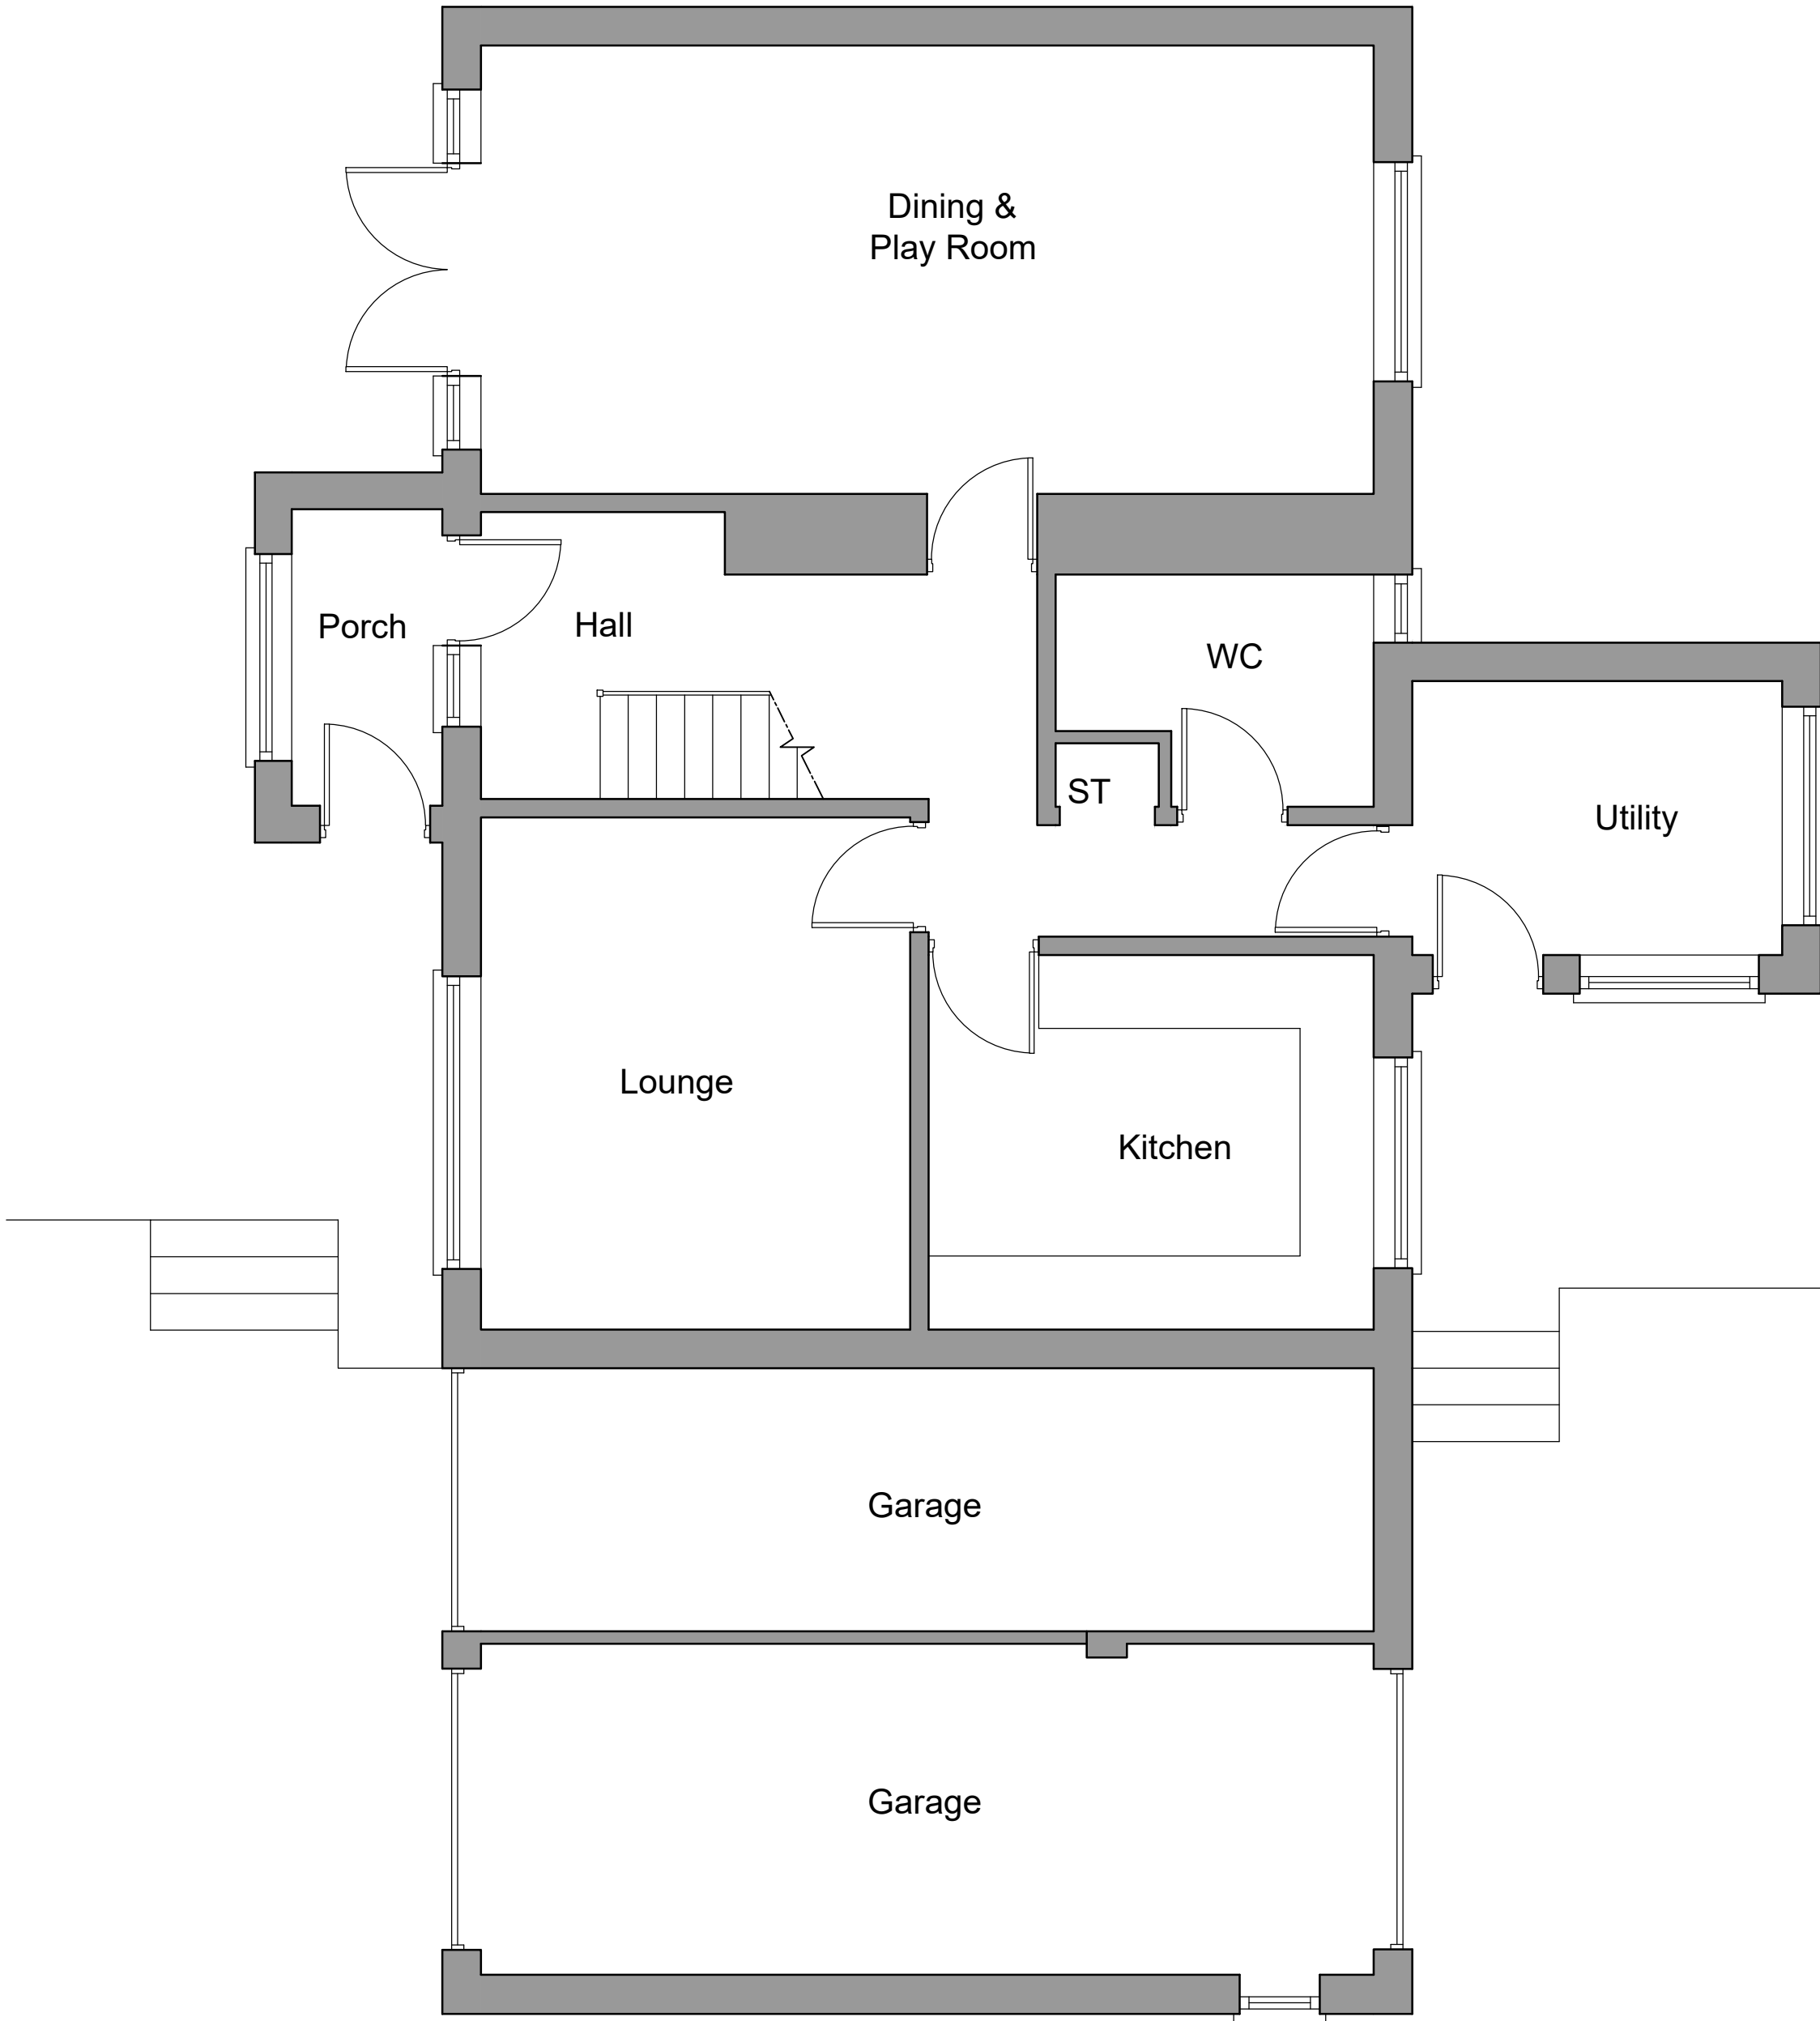

Ground floor plan 1:50

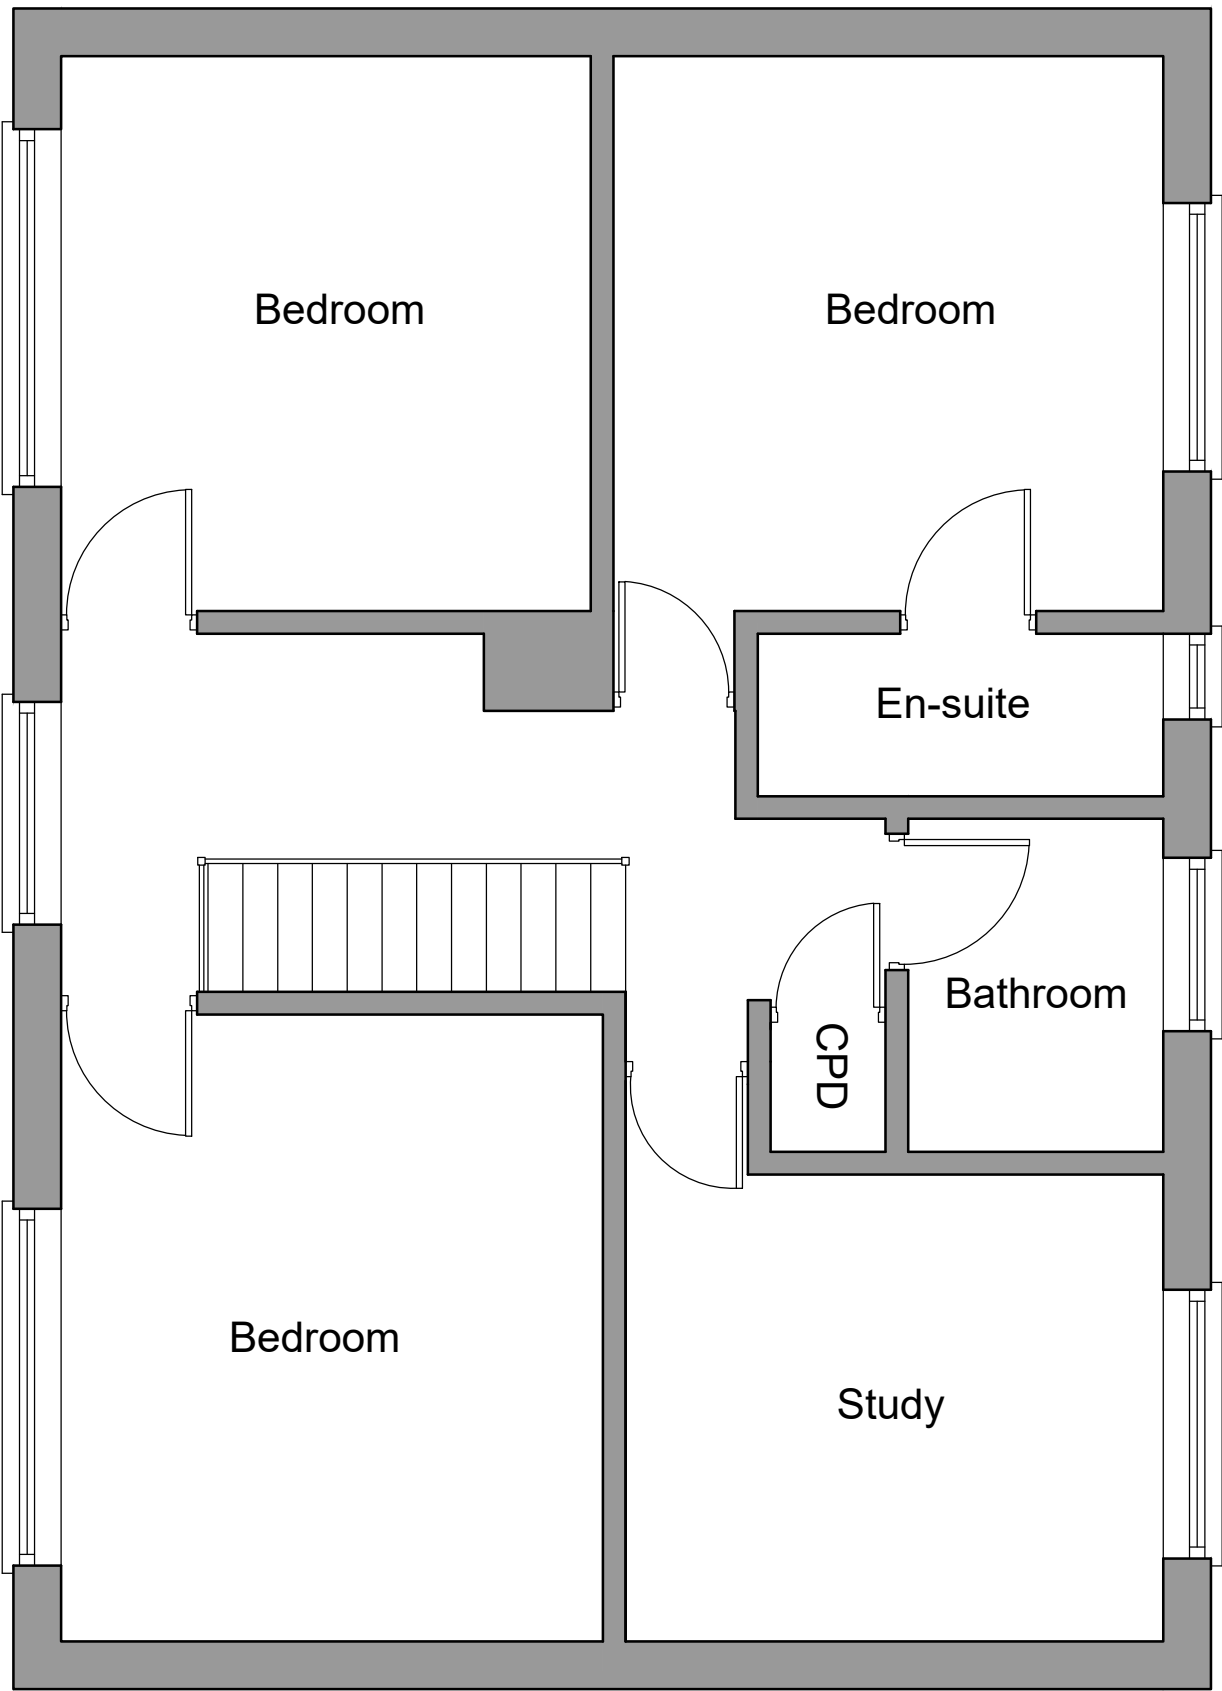



HDS Architectural Services, The Foundry,
15 Yorke Street, Wrexham
LL13 8LW
Tel (01978) 345250
www.hdsarchitectural.co.uk

Project; Plas Tirion, Bryn Madoc Road, Gwynfryn, Wrexham, LL11 5UP	
Title; Existing Floor Plans	Scale (A2); 1:50
Dwg No; PT/PD/01	Date; October 2021
Revision;	