




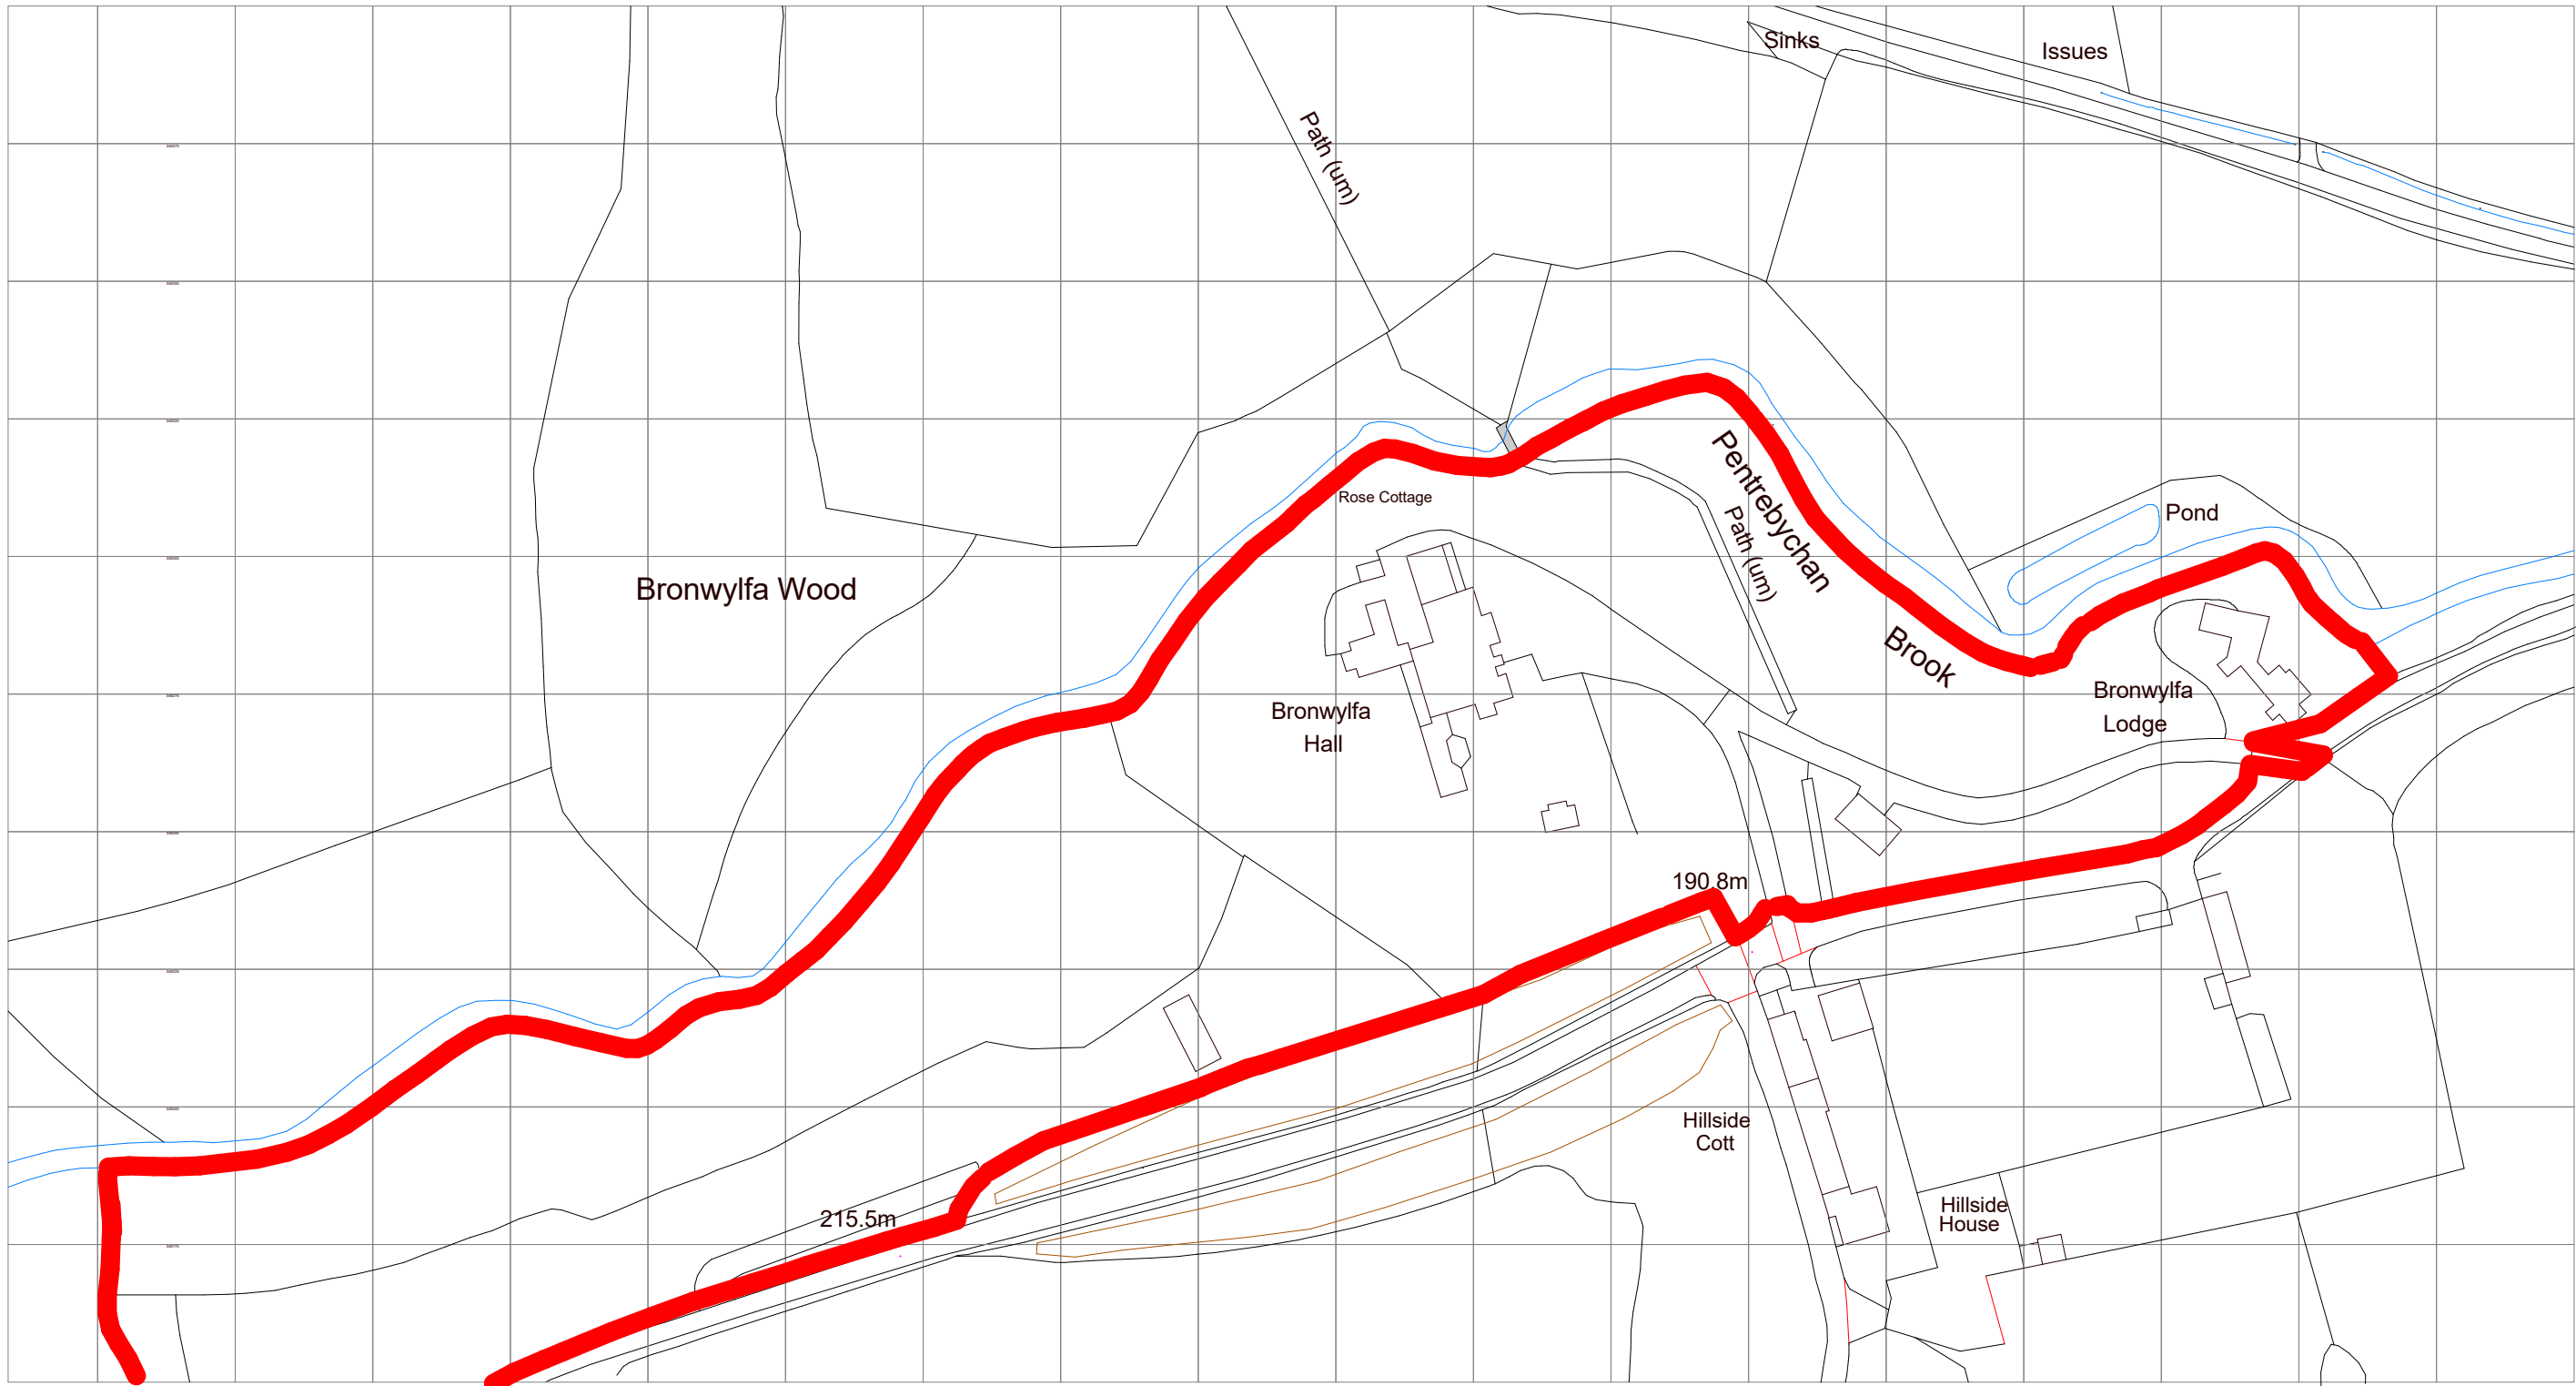


LOCATION PLAN
1 : 1250

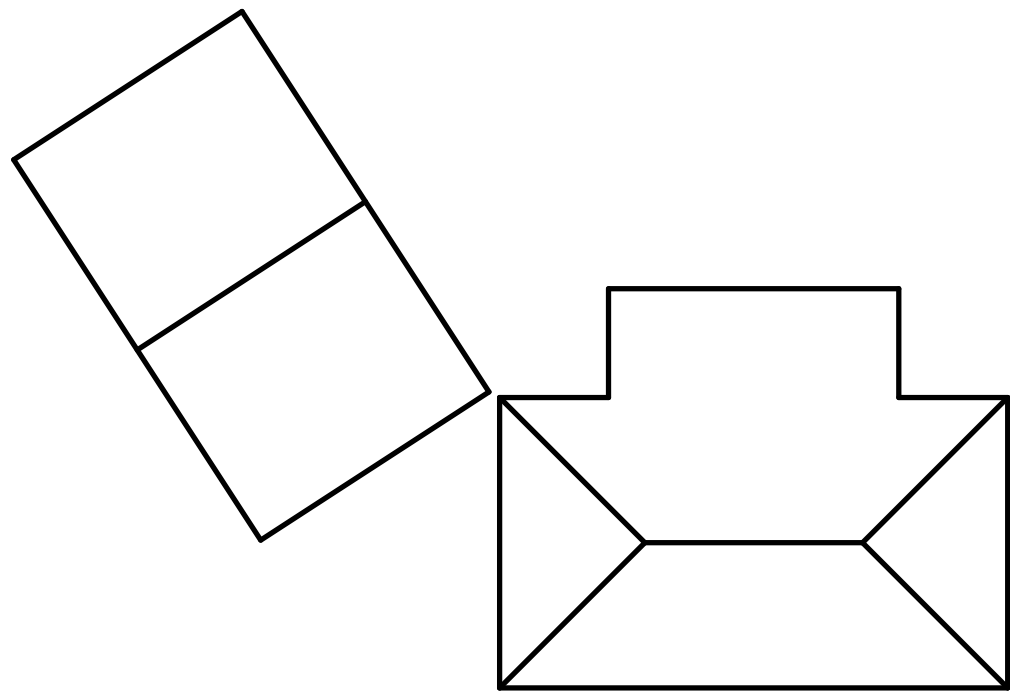

EXISTING ROOF PLAN
(SCALE 1:50)

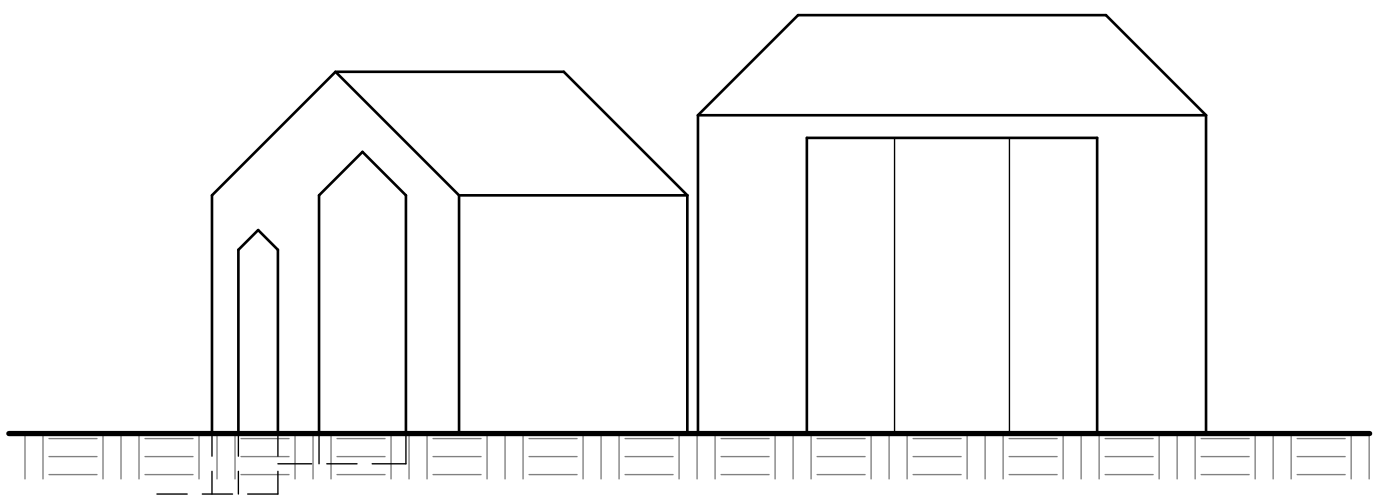

EXISTING POOL SIDE ELEVATION
(SCALE 1:50)

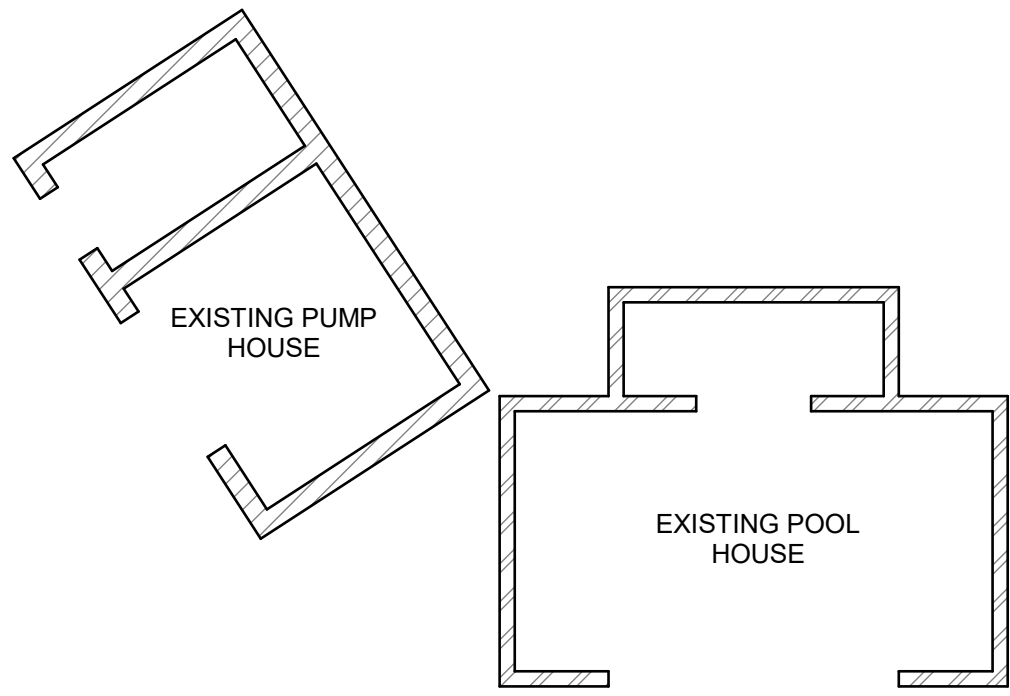


EXISTING GROUND FLOOR PLAN
(SCALE 1:50)



SATELLITE VIEW

LOCATION OF EXISTING
POOL HOUSE BUILDINGS

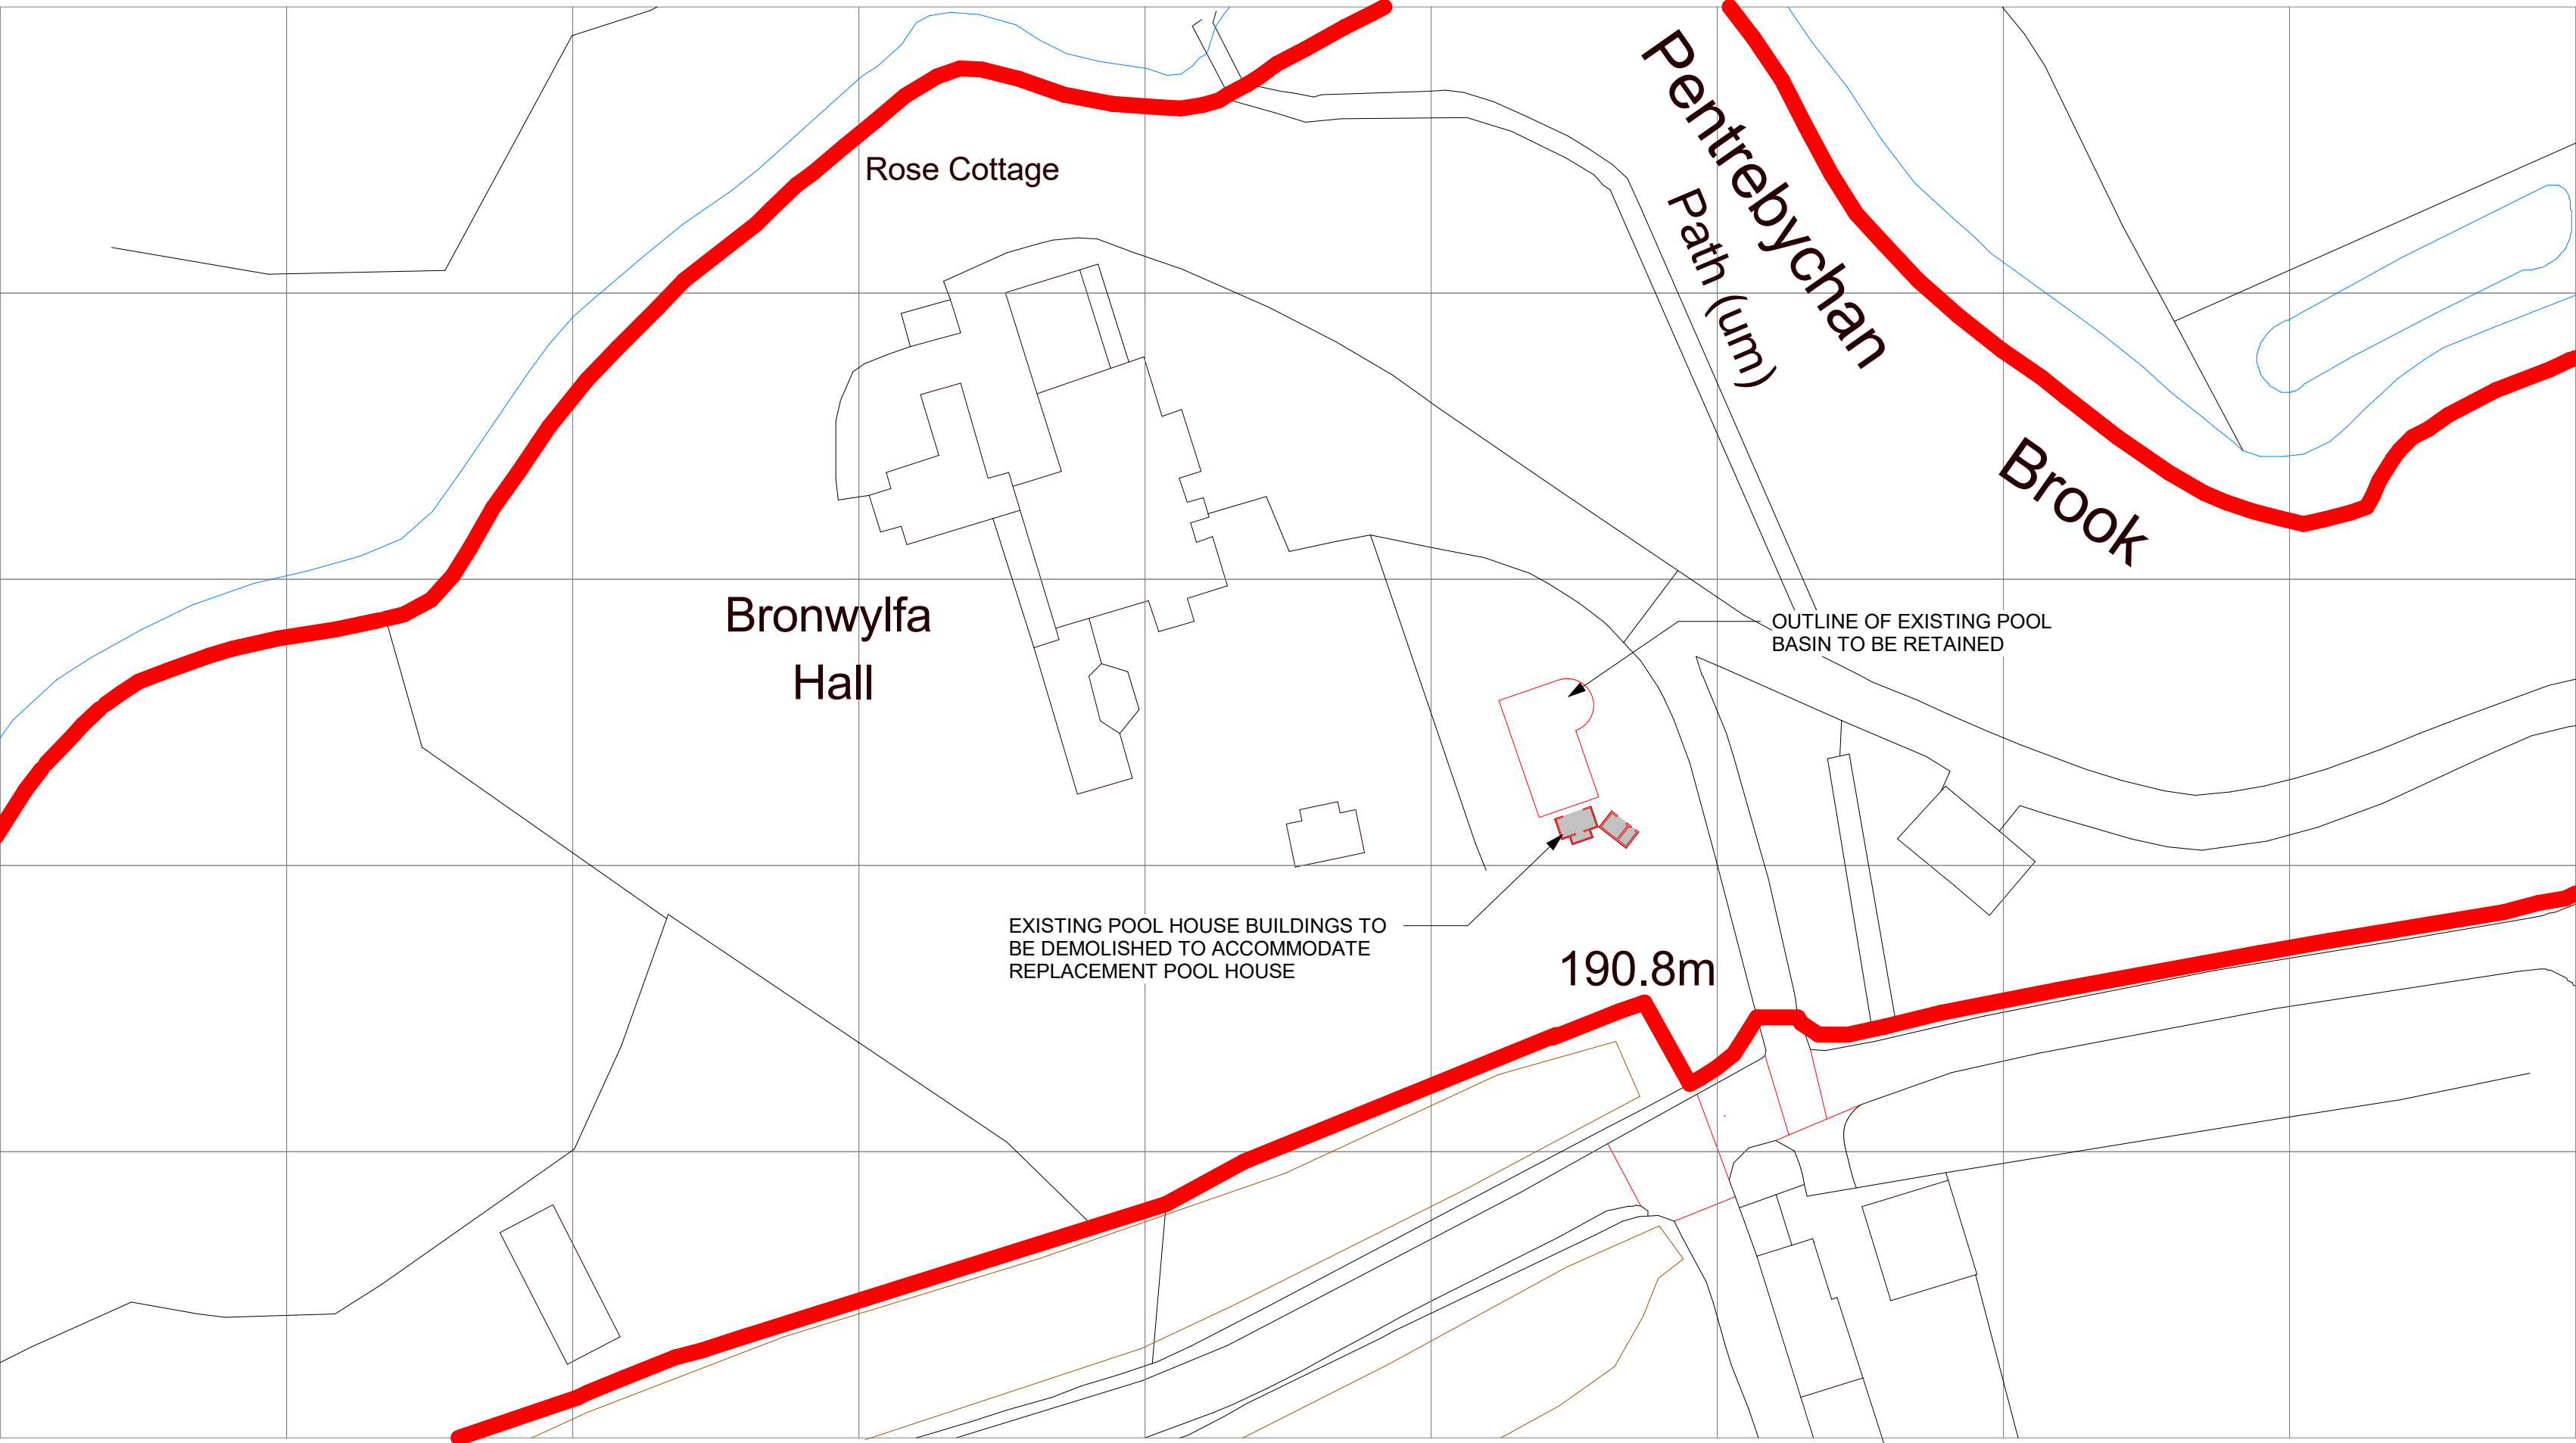

BLOCK PLAN
1 : 500



PHOTO 1- Existing Pool House



PHOTO 2- Existing Pump House



PHOTO 3 Pool House

KEY
SITE BOUNDARY. AREA

Rev	Date	By	Description	Appd
 Tier Consult Ltd. Richmond House Sandpiper Court Chester Business Park Chester, CH4 9QZ t: 01244 684900 T: 01244 684900 E: info@tieruk.com www.tierconsult.co.uk				
Client:				
Mr & Mrs Wantling				
Architect				
TIER CONSULT				
Project Title :				
Bronwyfya Hall_Replacement Pool House				
Drawing Title :				
EXISTING LOCATION / BLOCK PLANS AND FLOOR PLANS & ELEVATIONS				
Scale at A1 : As indicated	Drawn By : RS	Start Date : JULY 2021		
Project No :	Drawing Status :			
Drawing No :				
T_21_2443-80_01 Rev A				