






Side Elevation

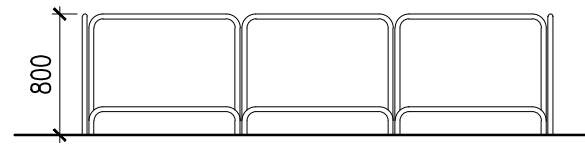


Front Elevation

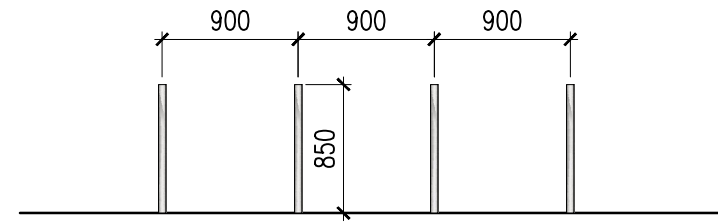

Front Elevation

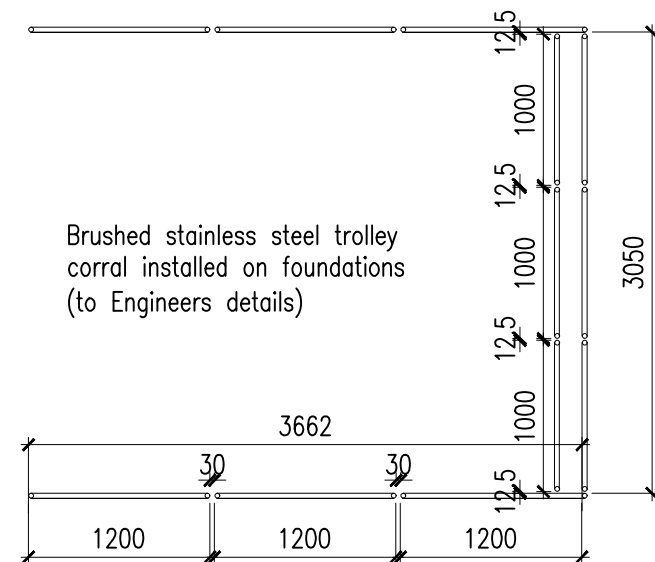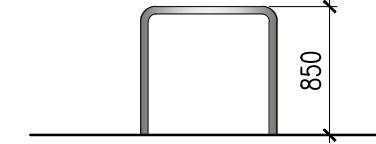 


Trolley Corral Plan
Scale 1:50

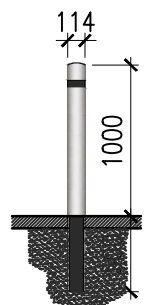


Marshall's Rhino RS 002
316L tubular brushed
stainless steel bollard.

Stainless Steel Bollards

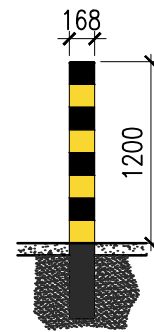

Marshall's Rhino Service
Yard tubular steel bollard
with powder coated finish,
colour black and yellow
reflective bands.

Service Yard Bollards

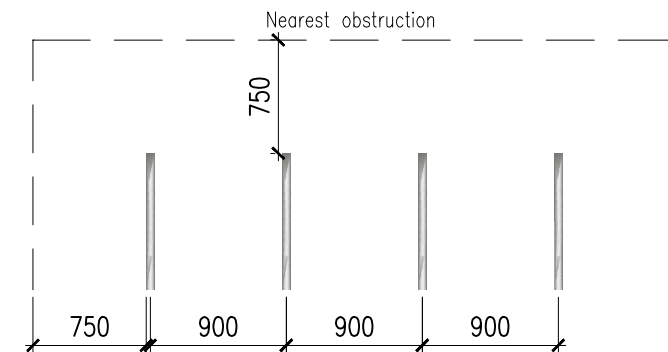

Cycle Stand Plan
Scale 1:50

4no. brushed stainless steel
Sheffield cycle hoops.

home

bargains

TOP BRANDS - BOTTOM PRICES

Planning

REV.	DATE	AMENDMENT
WPL WPL Consulting LLP 1 Airport West Lancaster Way Leeds LS19 7ZA Tel: 0113 202 9444 Fax: 0113 202 9333 E-mail: mail@wplconsulting.co.uk		
PROJECT TITLE Retail Unit Refurbishment Holt Street Wrexham LL13 8DH for Home Bargains		
DRAWING TITLE Proposed External Works		
PROJECT No:	DRAWING No:	REVISION:
8850	107	
SCALE:	DATE:	DRAWN BY:
1:50@A3	21.09.18	ISB
CHECKED BY:		DATE: