



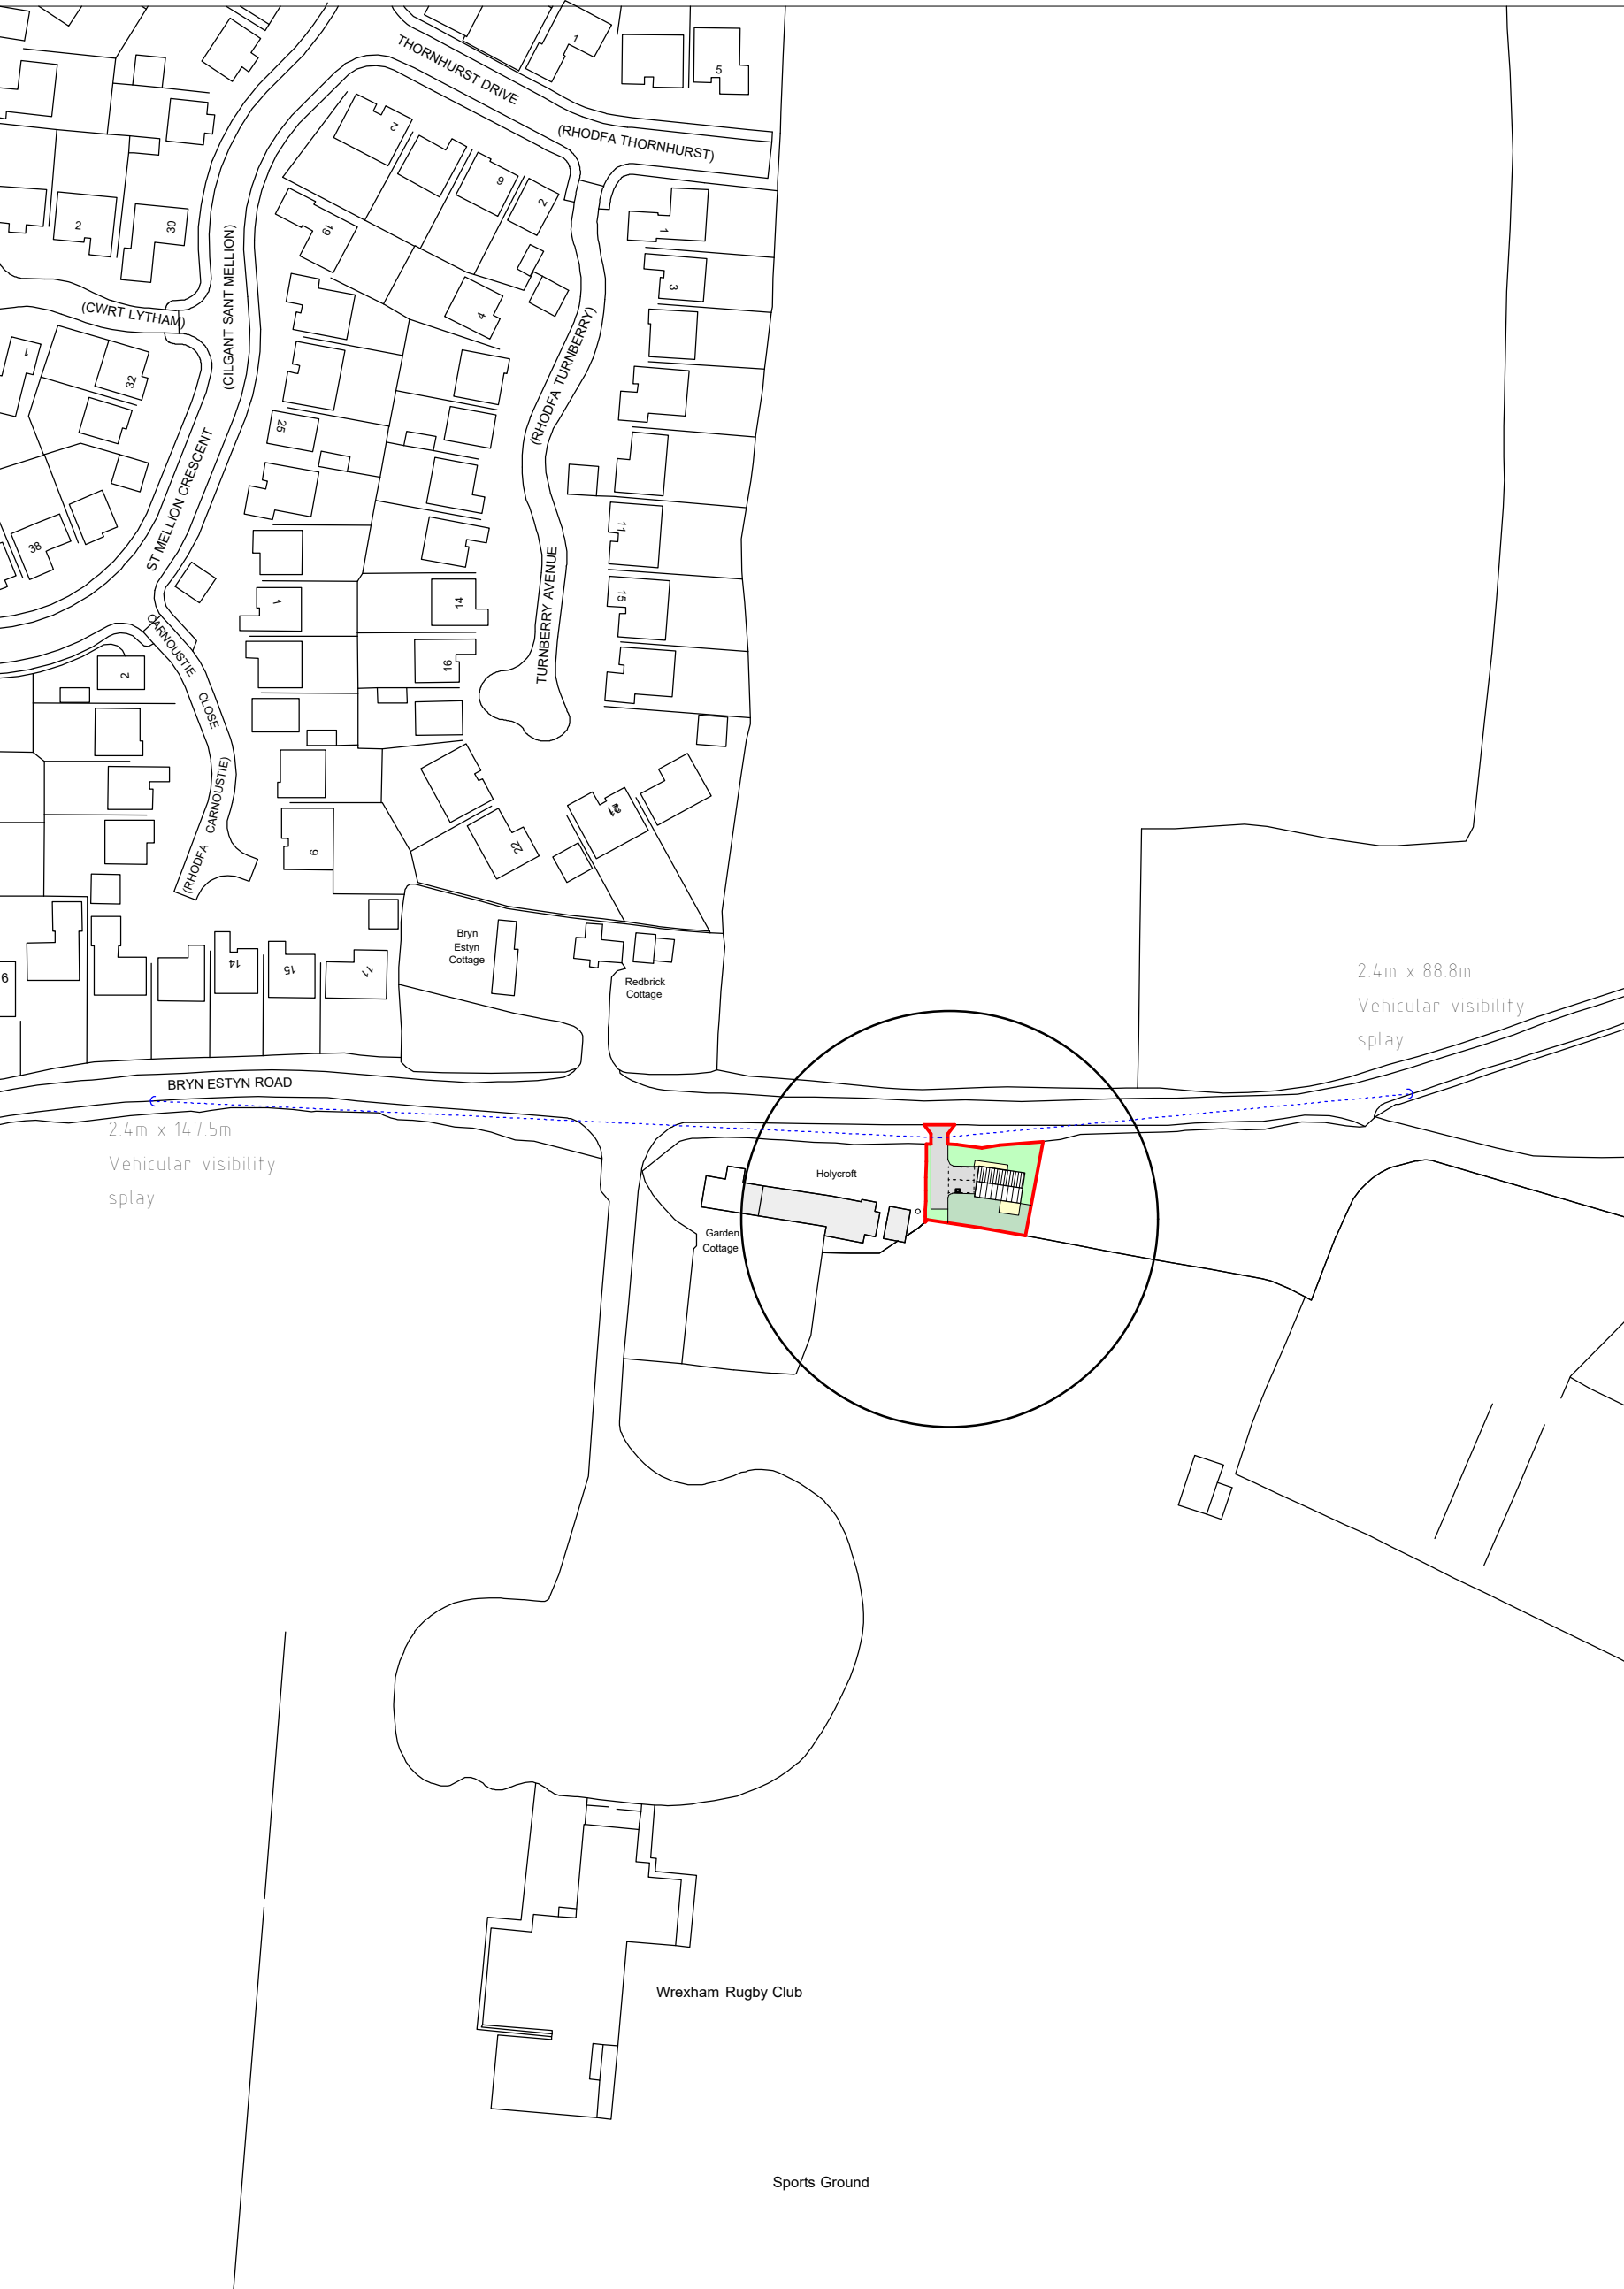

Location Plan 1 : 1250

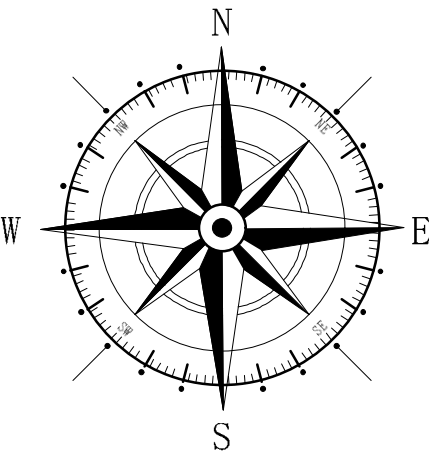

| Key |                       |
|-----|-----------------------|
|     | Surrounding Buildings |
|     | Application Site      |

| Rev | Date  | Detail              | Initial |
|-----|-------|---------------------|---------|
| A   | 12/21 | Drainage Info Added | D.J.E   |

|                                                                                         |                                   |
|-----------------------------------------------------------------------------------------|-----------------------------------|
| Project:<br>Proposed Dwelling on land adjacent to Holly Croft, Bryn Estyn Lane, Wrexham |                                   |
| Title:<br>Planning: Site & Location Plan                                                | Scale: (A1)<br>1 : 200 & 1 : 1250 |
| Drawn By:<br>D.J.Edwards                                                                | Date:<br>July 2021                |
| Drawing No:<br>J160/003                                                                 | Sheet:<br>1 of 1                  |

Office 3K4,  
Redwither Business Tower,  
Wrexham. LL13 9XT  
Tel: 01978 356500  
www.blueprintarchitectural.com  
© copyright all rights reserved

Site Plan 1 : 200