


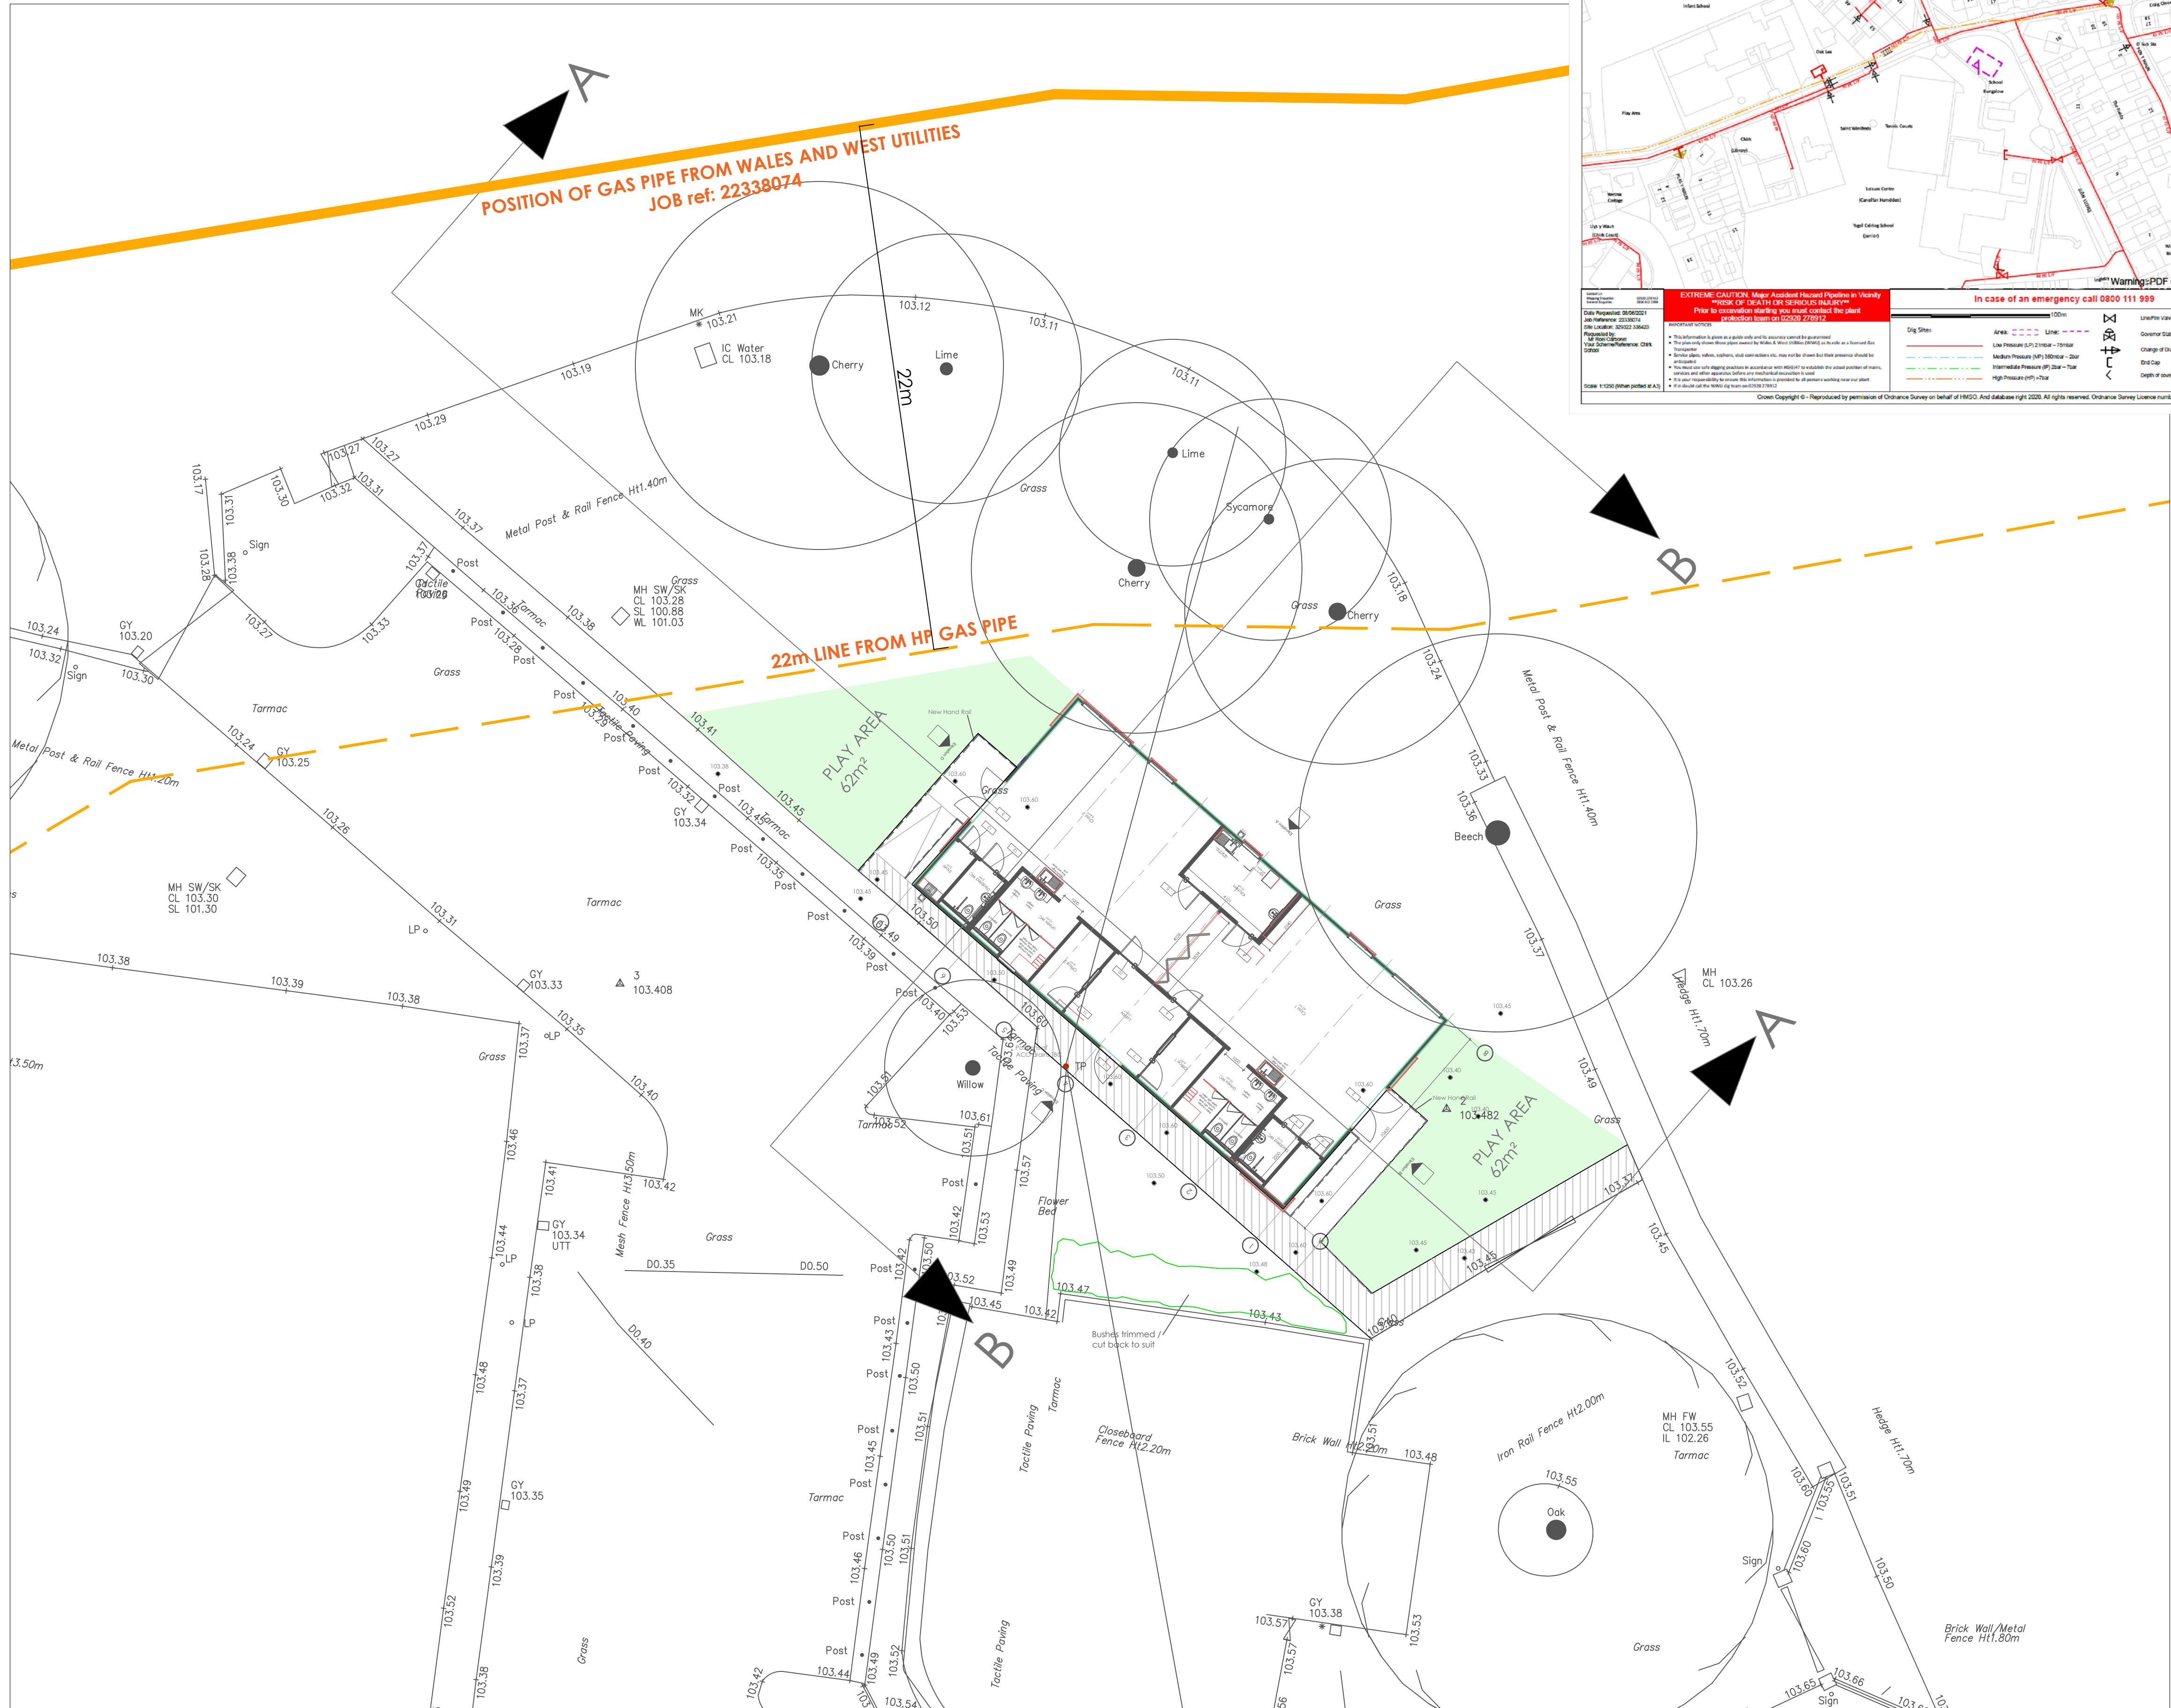

Rev	Description	Date
A	Building moved as per HSE guidelines.	11/06/21
B	Section Lines shown. Site updated.	19/07/21
C	Attach image of Wales Utilities drawing. Remove the play area to the north of the site.	11/08/21
D	Move building south. Play Areas reduced. Building and play areas out of 22m gas pipe zone.	11/08/21

Building Specification:

PROJECT

Ysgol Y Waun Modular
Double Classroom

TITLE

Site Plan

CLIENT

Wrexham Borough County Council

DRAWN BY RC	CHECKED BY JG	DATE 13/10/2020
SCALE (@ A1) 1:150	PROJECT NUMBER 200127	
DRAWING NUMBER 200127-ELT-00-00-DR-A-1001		REV D
STATUS: I		
A=Approval P=Production T=Tender I=Information		