




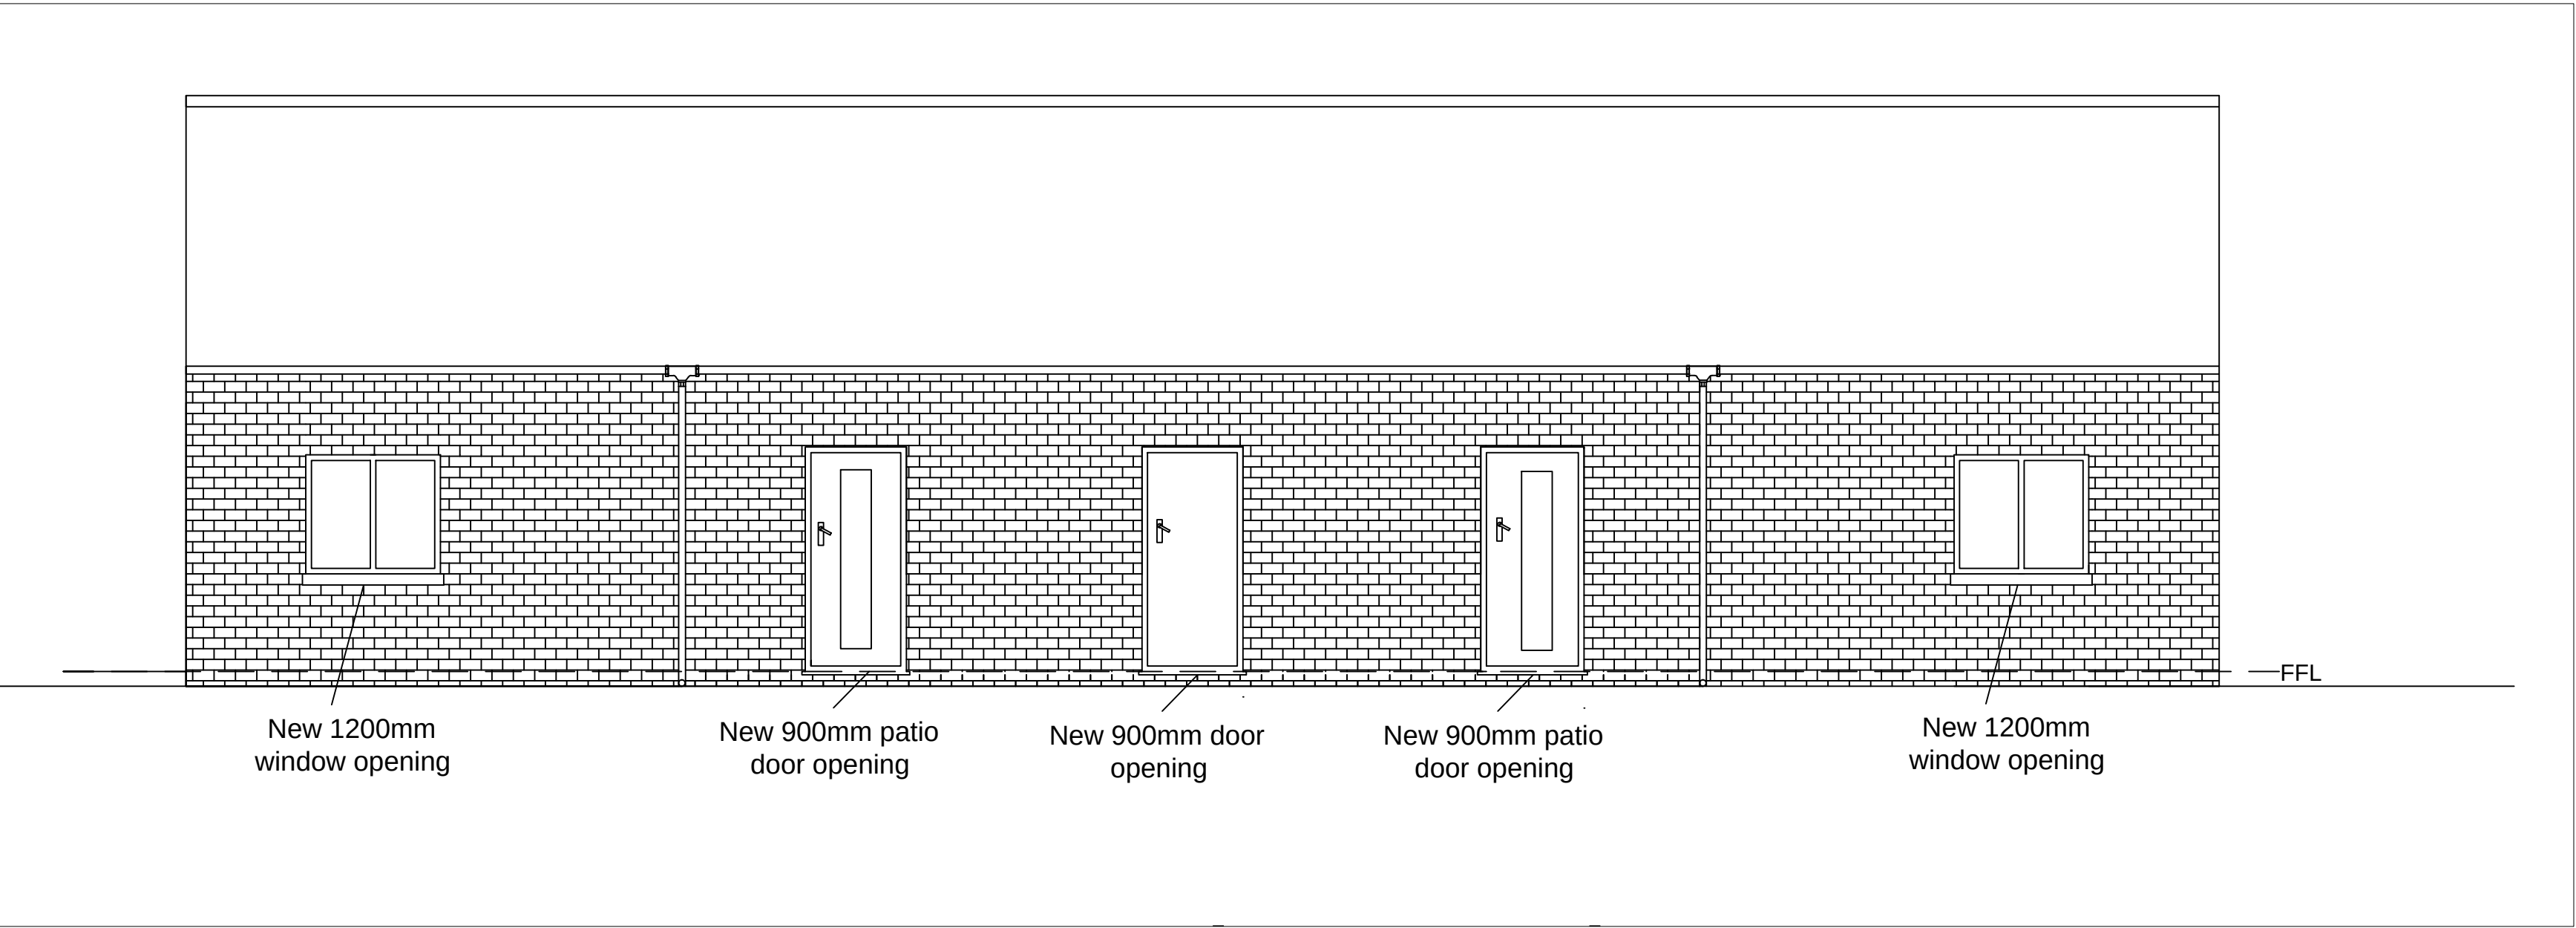


North Elevation

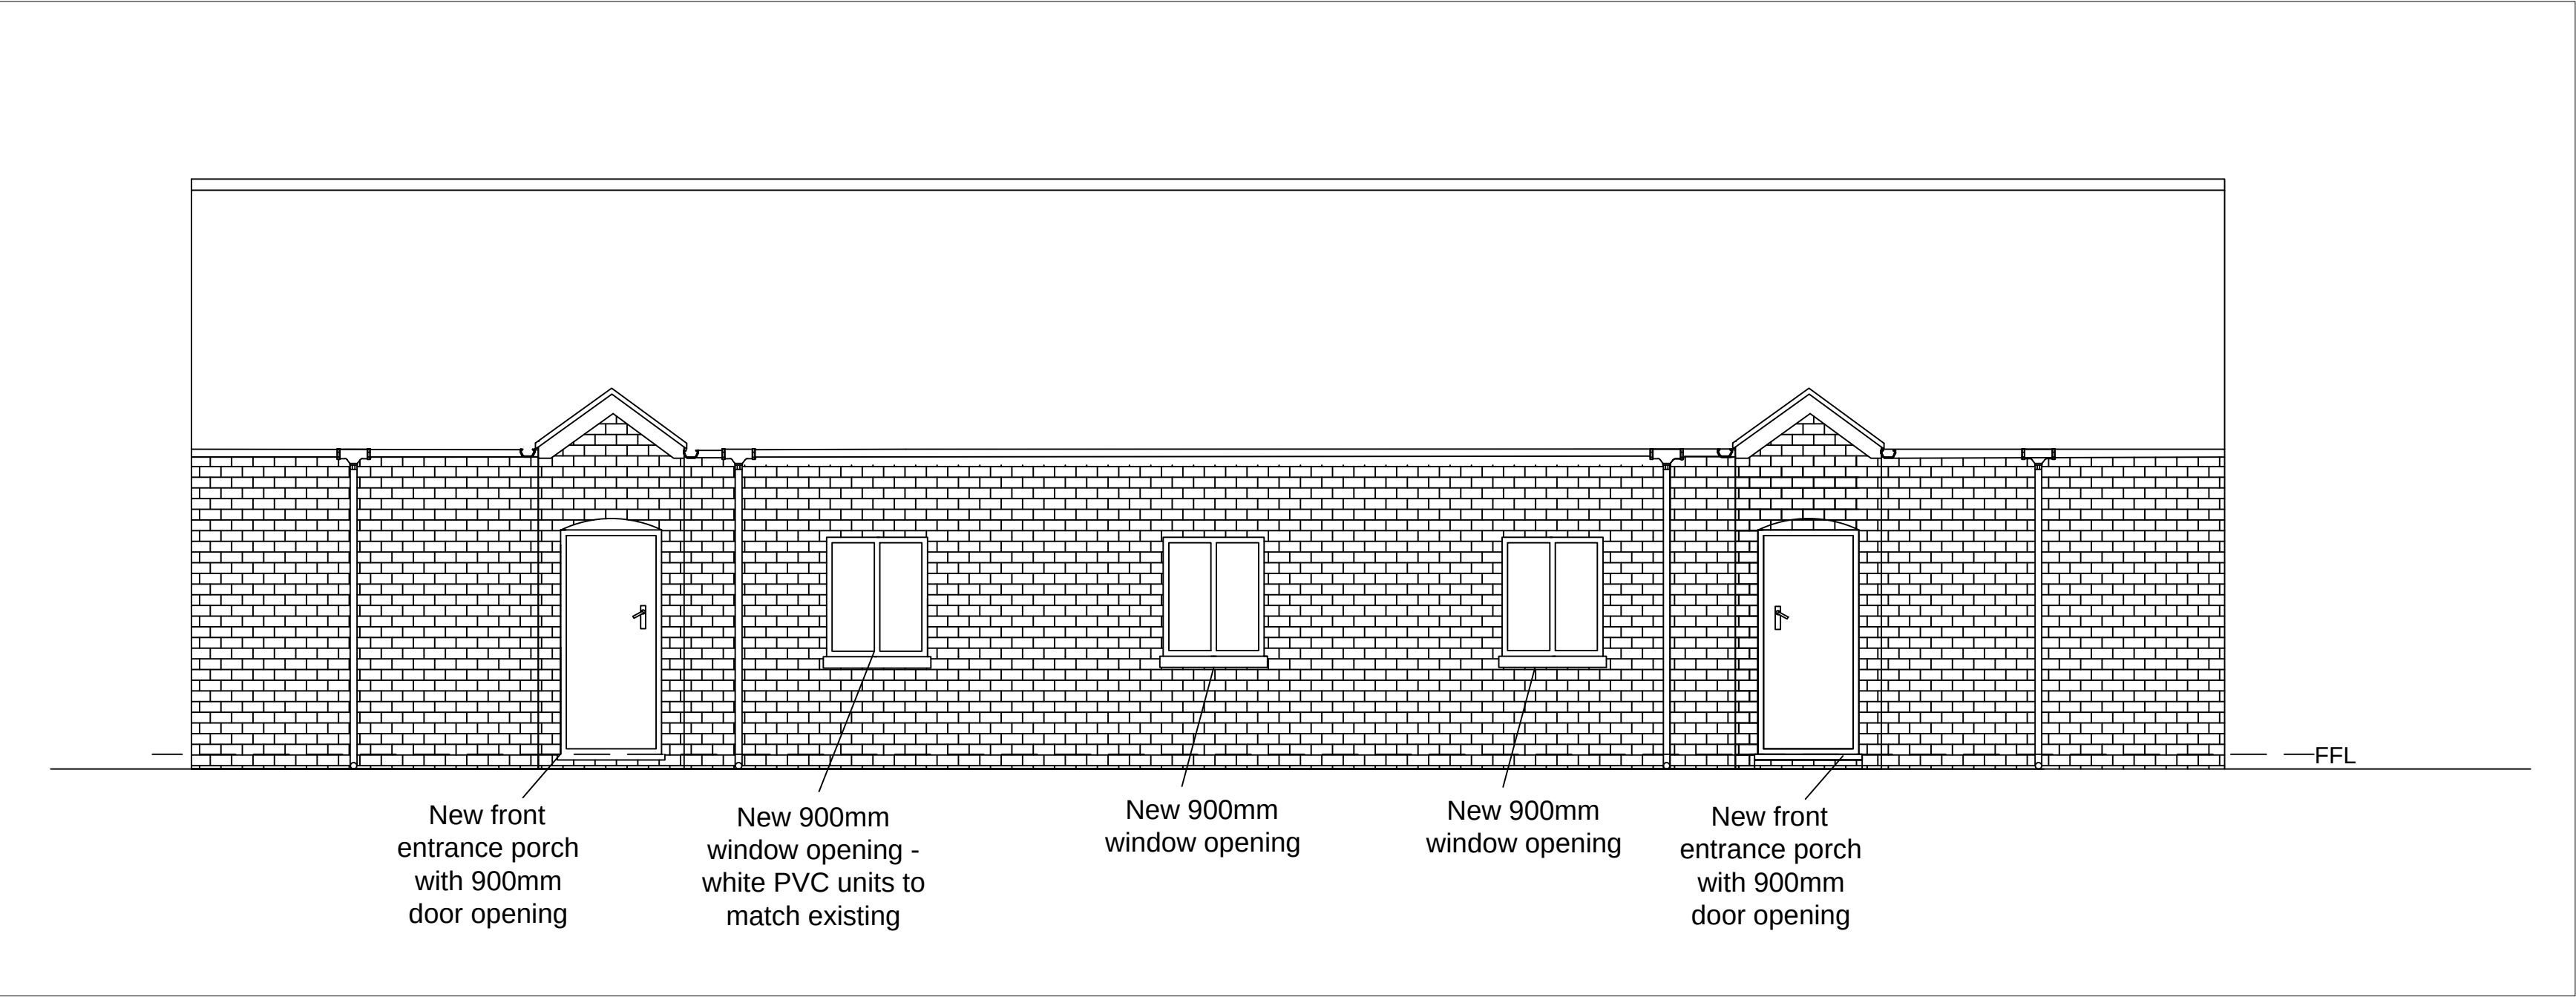

South Elevation

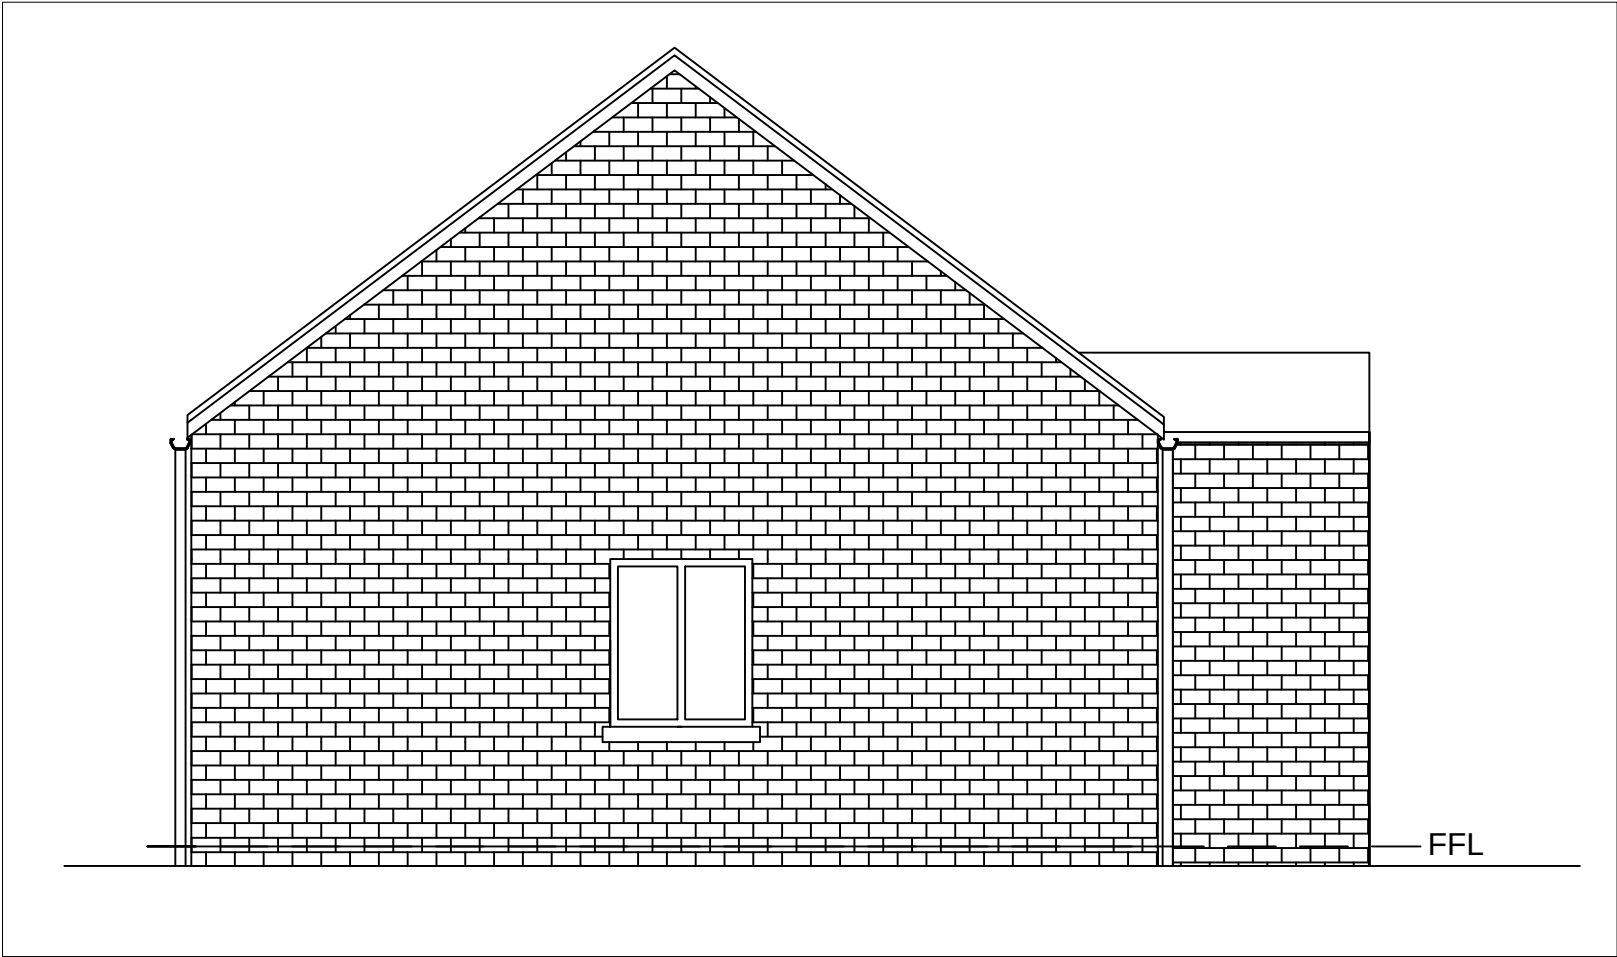

East
Elevation

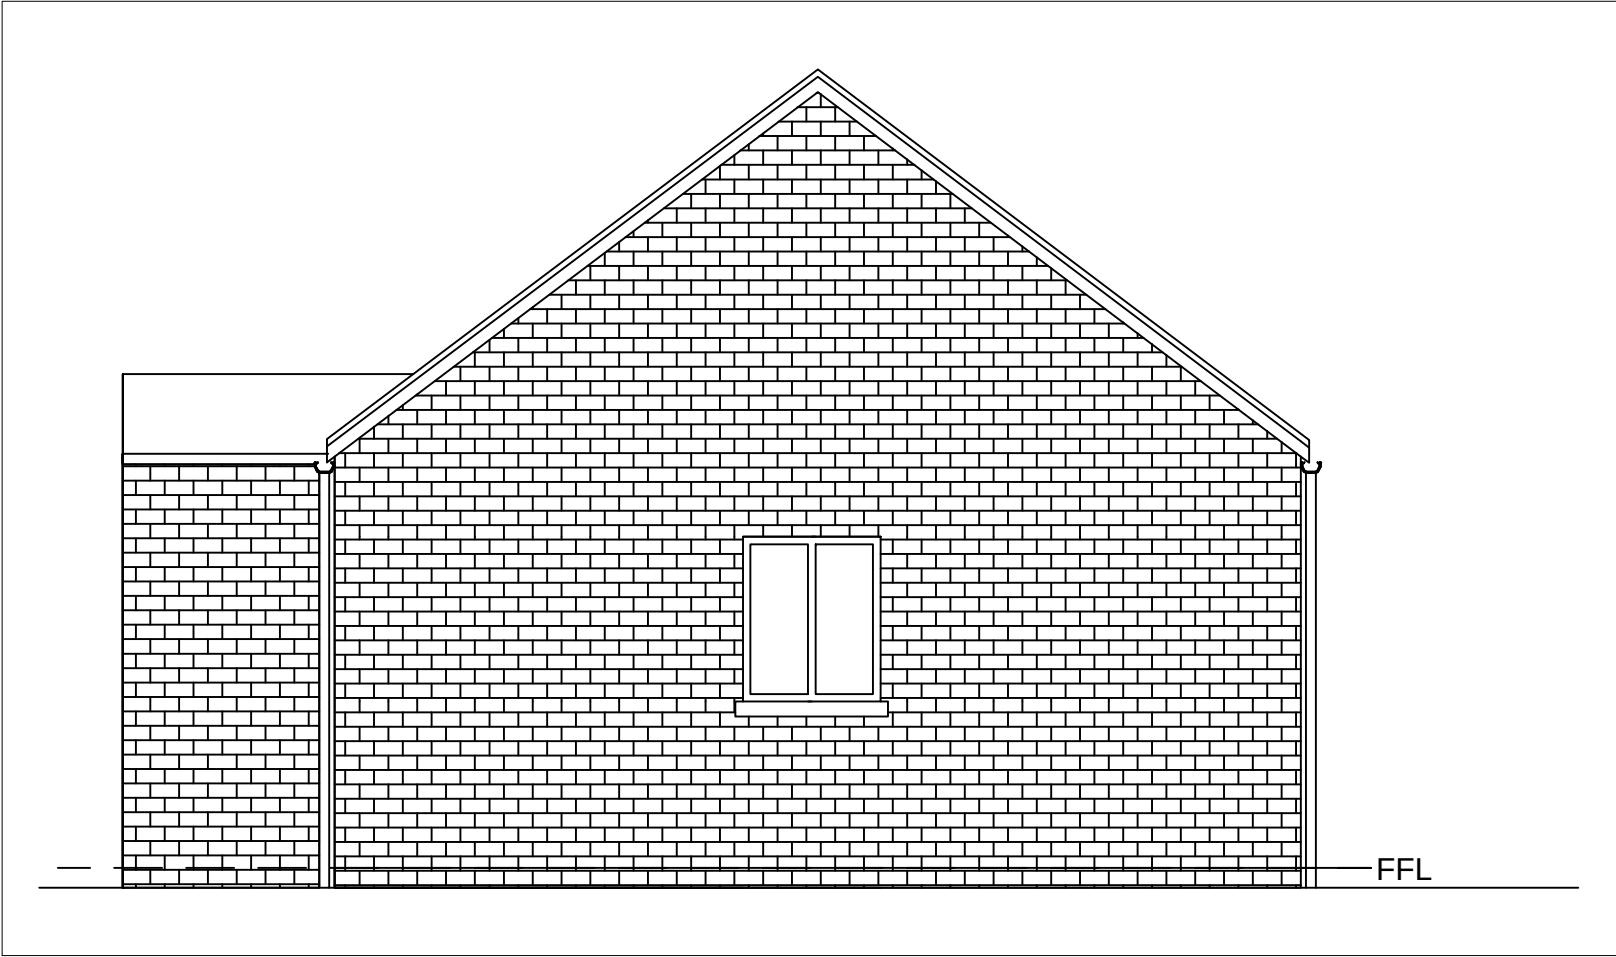

West
Elevation



Grantley Lowe
chartered surveyors

34 St Anne Street
Liverpool
L3 3DS

t:0151 298 9669
f:0151 298 9670

www.grantleylowe.co.uk

Rev	Date	Revisions

Client

Fairpark Care Limited

Job Title

Hullah Farm

Drawing Title

Ty Newydd - Proposed Elevations

Draft / initial / schematic ☐

plan ☒

Planning ☐

Building Regulations ☐

Structural ☐

Construction ☐

As Built ☐

Scale

1:50 @ A1

Date Nov 2021

Drawn By WJJ

Drawing No.	Rev
3513-21	