




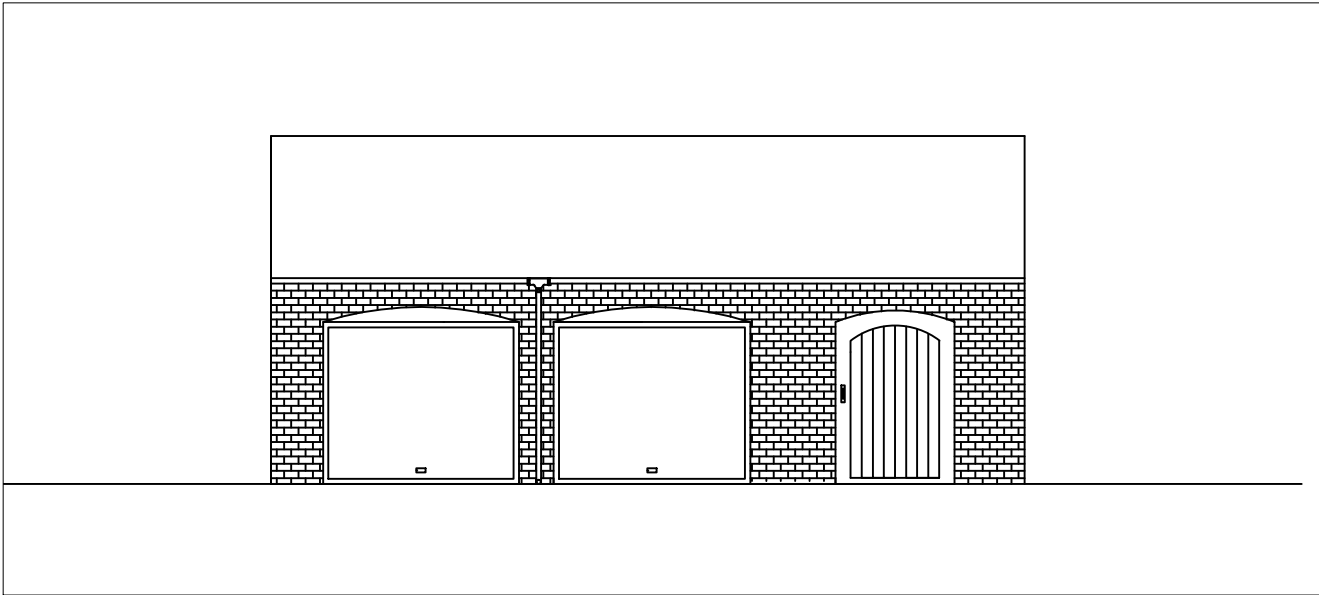


South Elevation

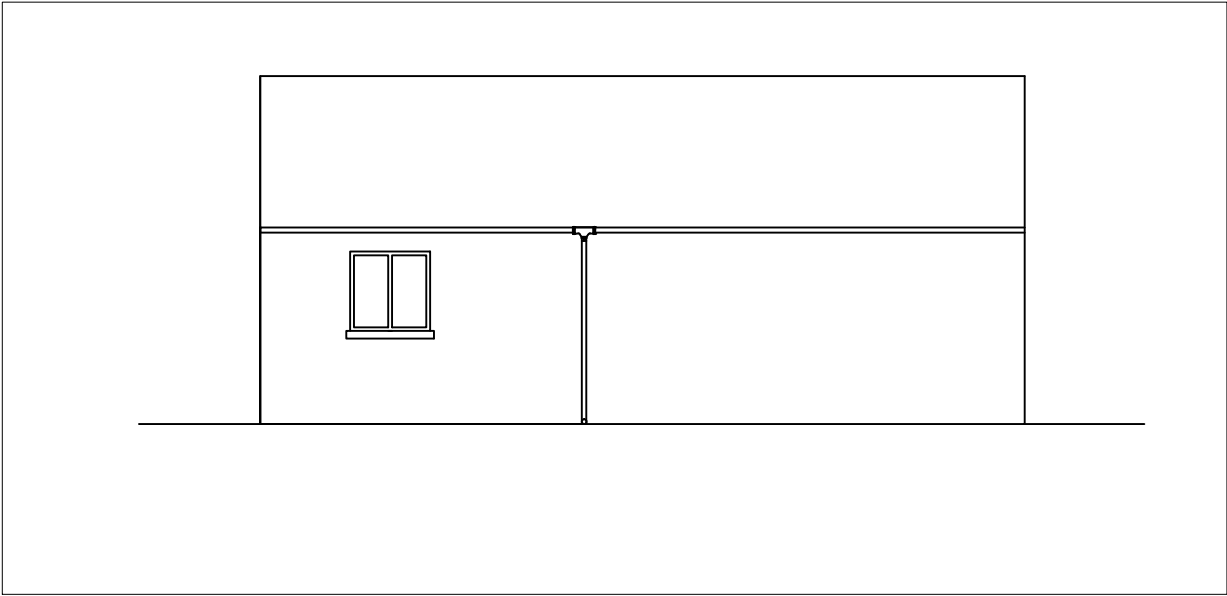

North Elevation

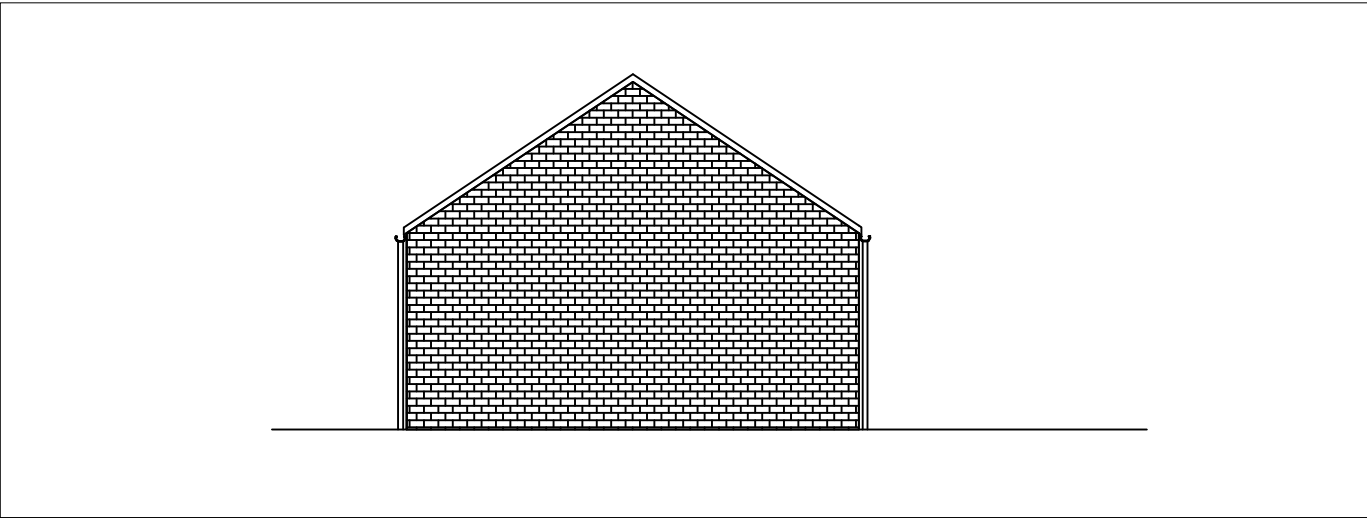

West Elevation

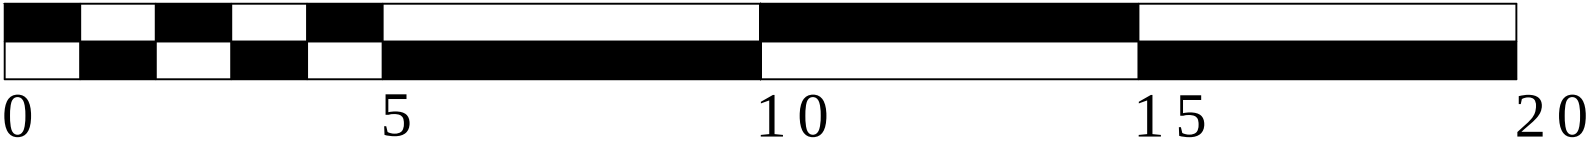

SCALE BAR 1:100

Grantley Lowe

chartered surveyors

34 St Anne Street
Liverpool
L3 3DS

t:0151 298 9669
f:0151 298 9670

www.grantleylowe.co.uk

Rev	Date	Revisions

ClientFairpark Care Limited

Job TitleHullah Farm

Drawing TitleTy Hen - Existing Elevations

Draft / initial / schematic plan

Planning

Building Regulations

Structural

Construction

As Built

Scale

1:100 @ A3

Date

Nov 2021

Drawn By

WJJ

Drawing No.	Rev
3513-12.2	