






Proposed Site Plan
1 : 200

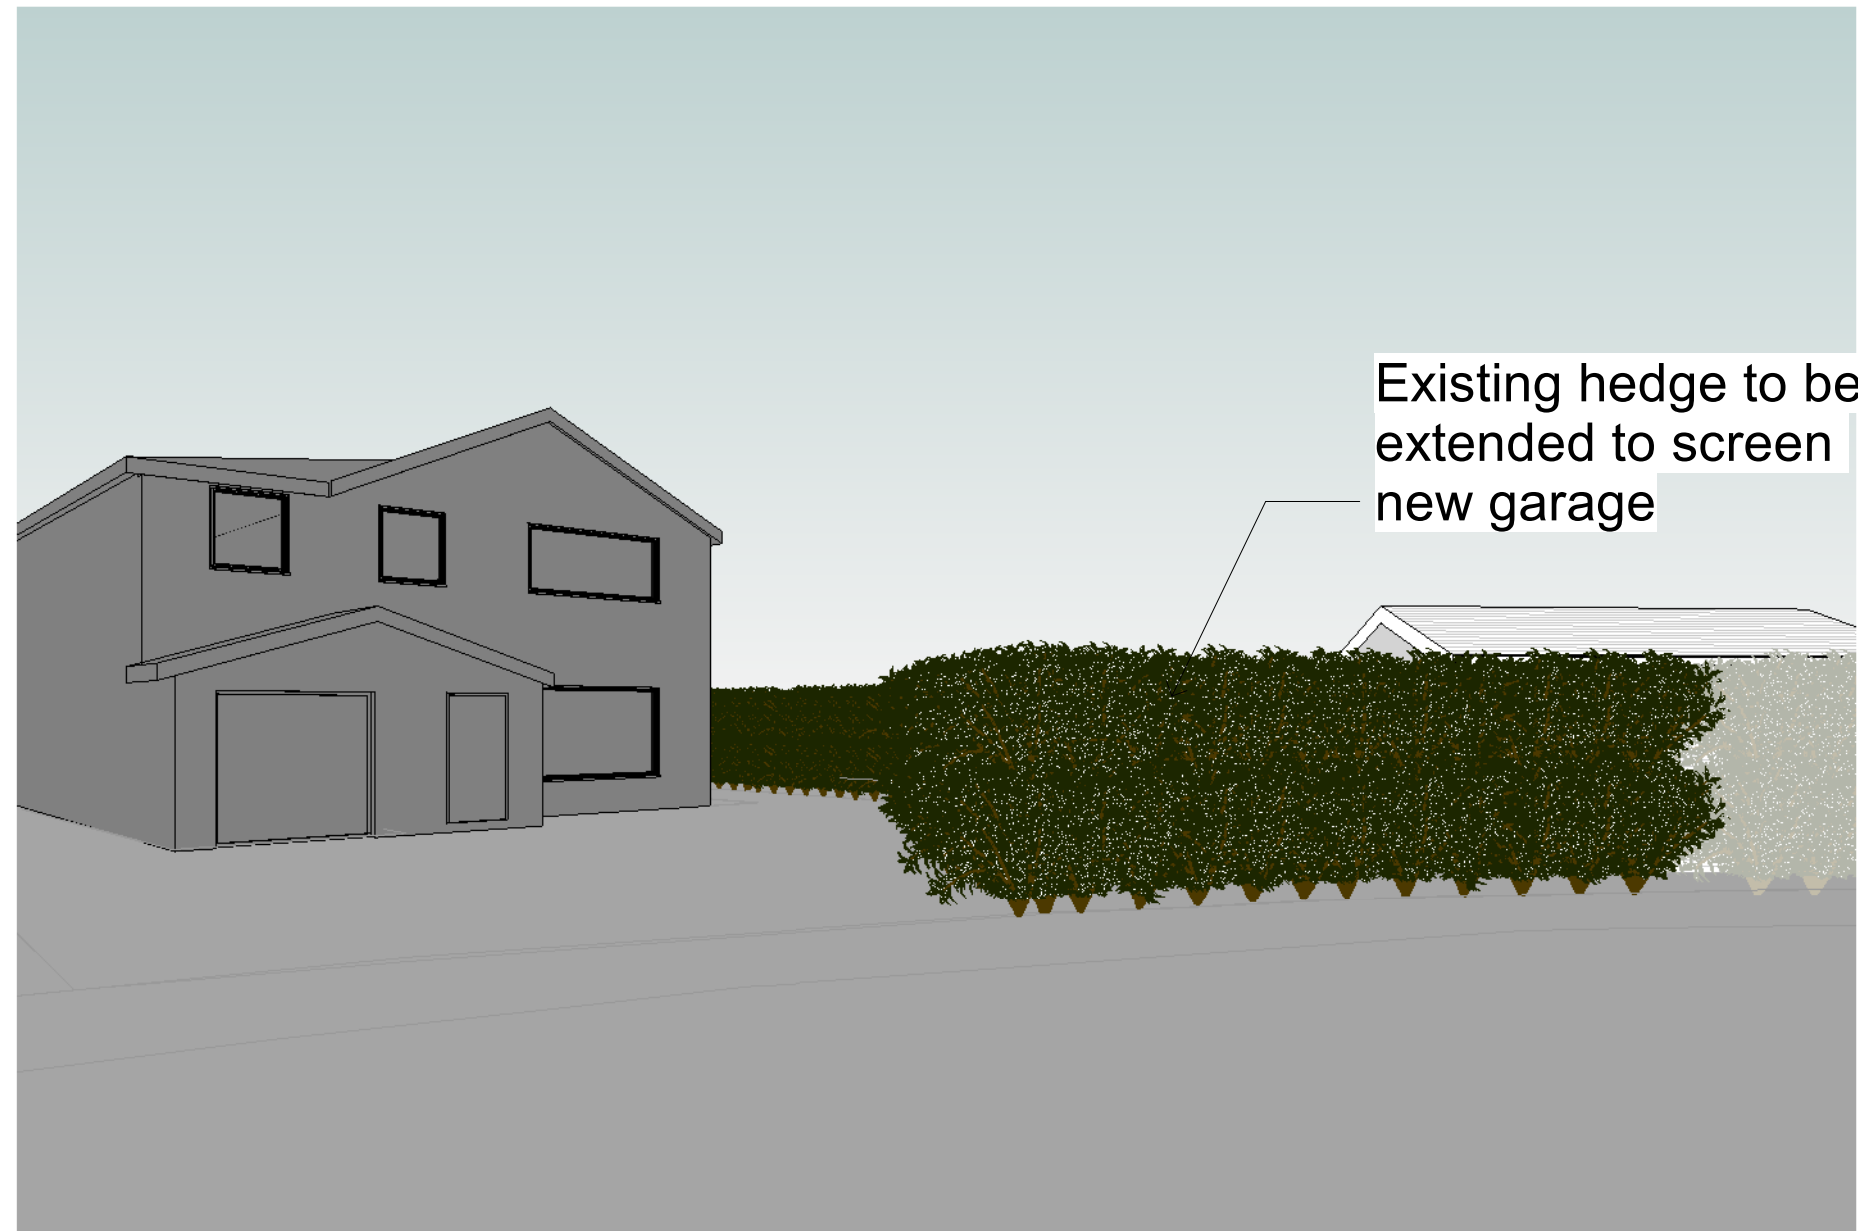


3D View 1

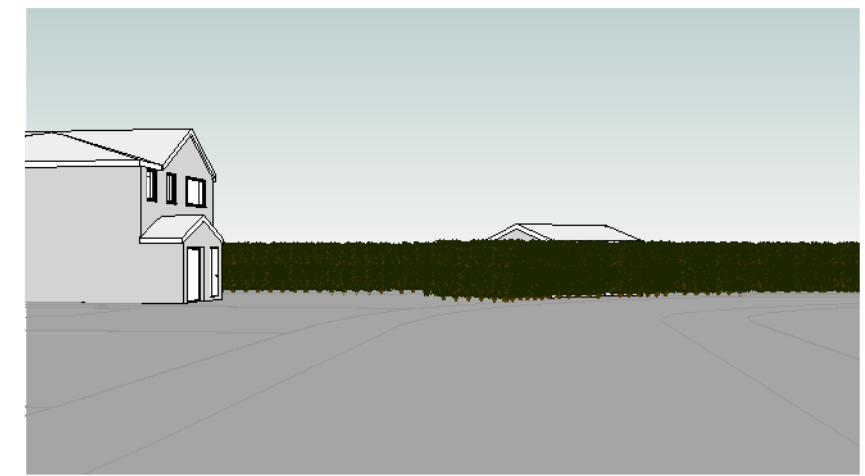



3D View 2

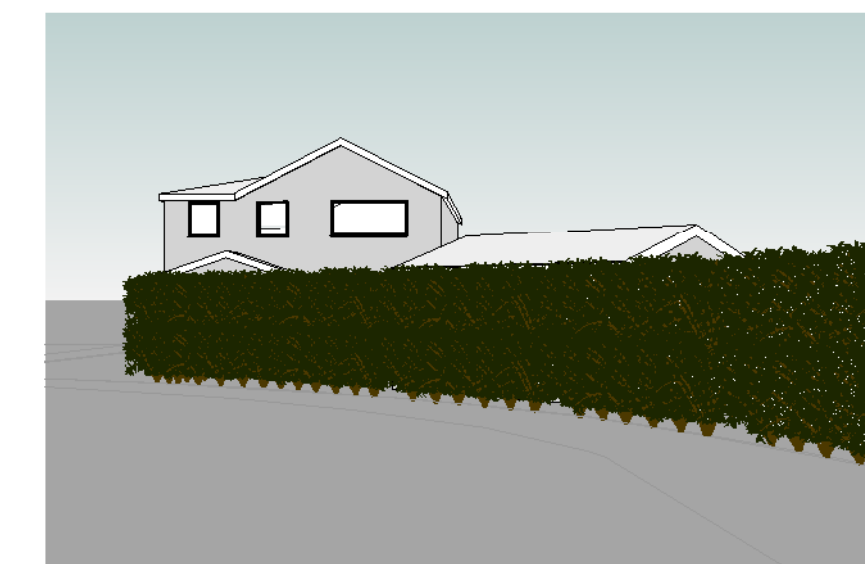


3D View 3

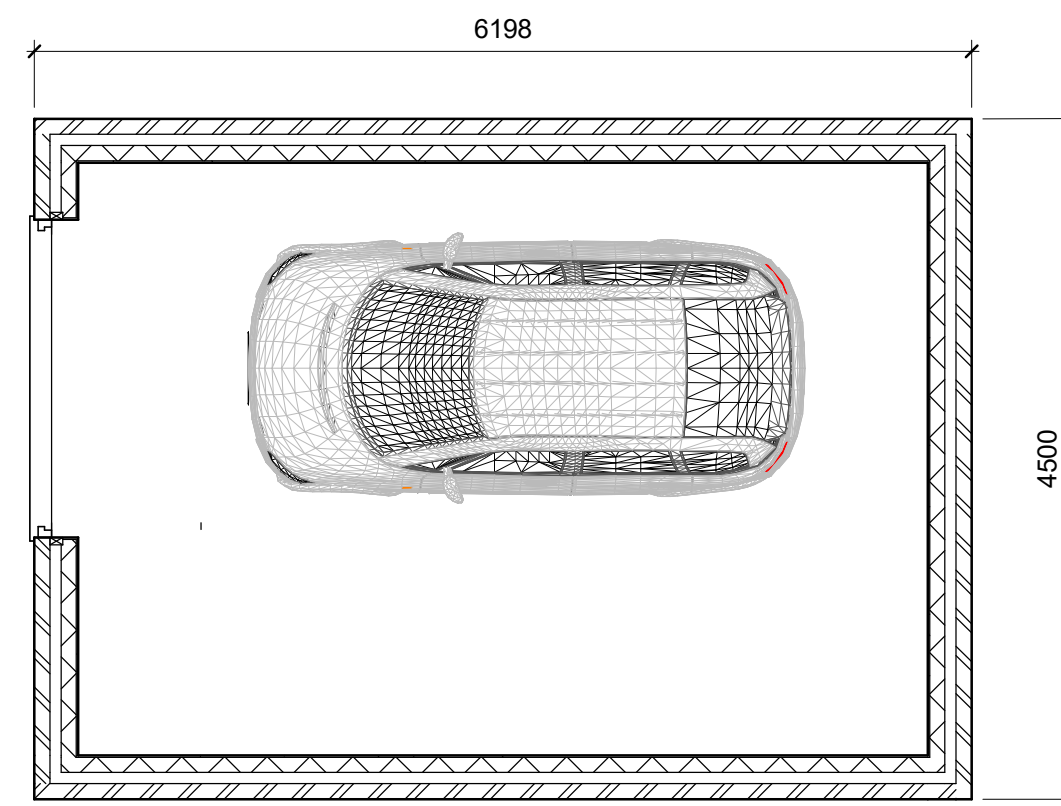


Proposed Garage GA Plan
1 : 50

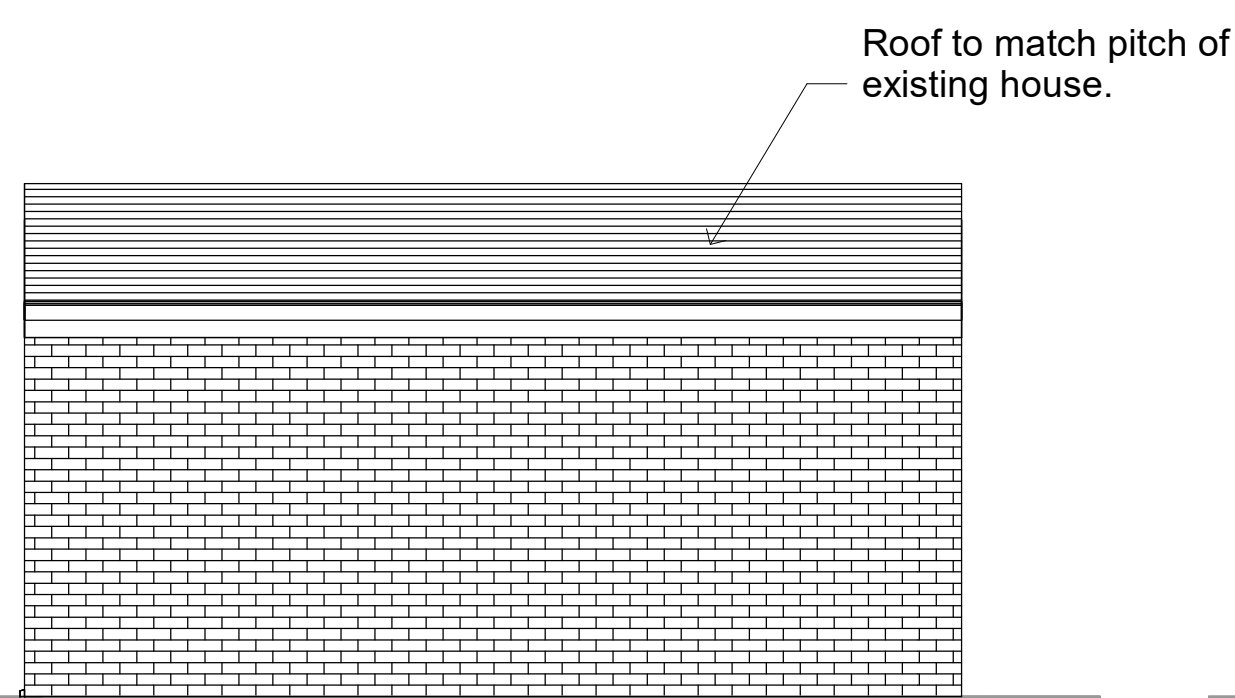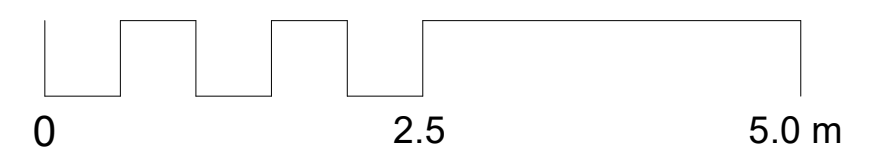

Proposed Garage Side Elevation
1 : 50 (Opposite side elevation to match this elevation exactly)

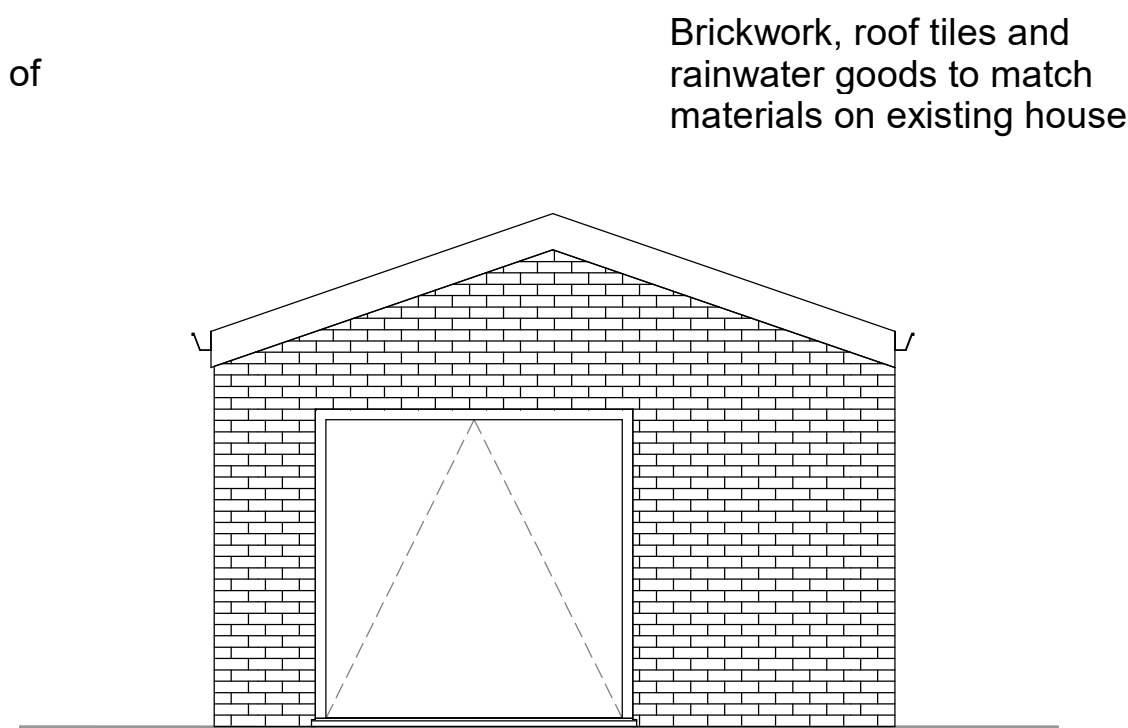

Proposed Garage Front Elevation
1 : 50

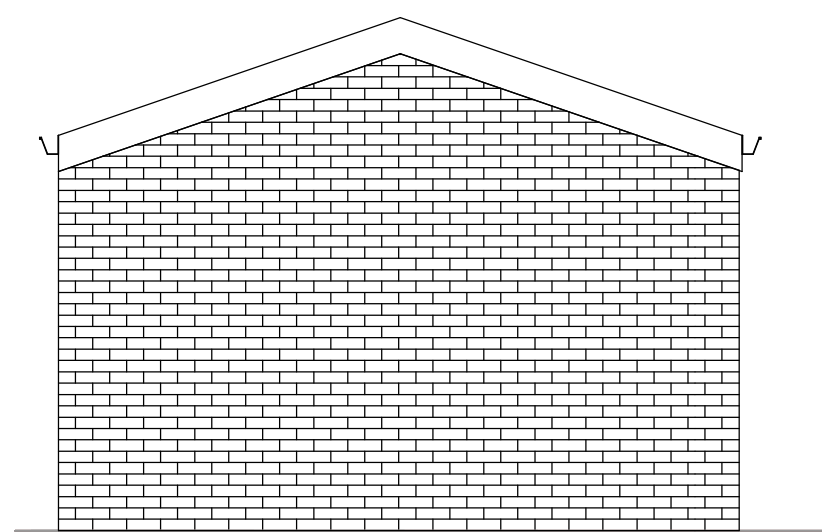

Proposed Garage Rear Elevation
1 : 50



Location Plan
1 : 1250

Rev B: Position of garage revised following location survey of existing manhole		
STATUS A	PURPOSE OF ISSUE PLANNING	
PROJECT 18 Woodridge Ave, Marford, Wrexham		
TITLE Proposed Detached Garage		
CLIENT Mr M Tunstall		
DRAWN BY JT	CHECKED BY JT	DATE 01/12/22
SCALE (@ A1) As indicated		PROJECT NUMBER -
DRAWING NUMBER A101		REV B