



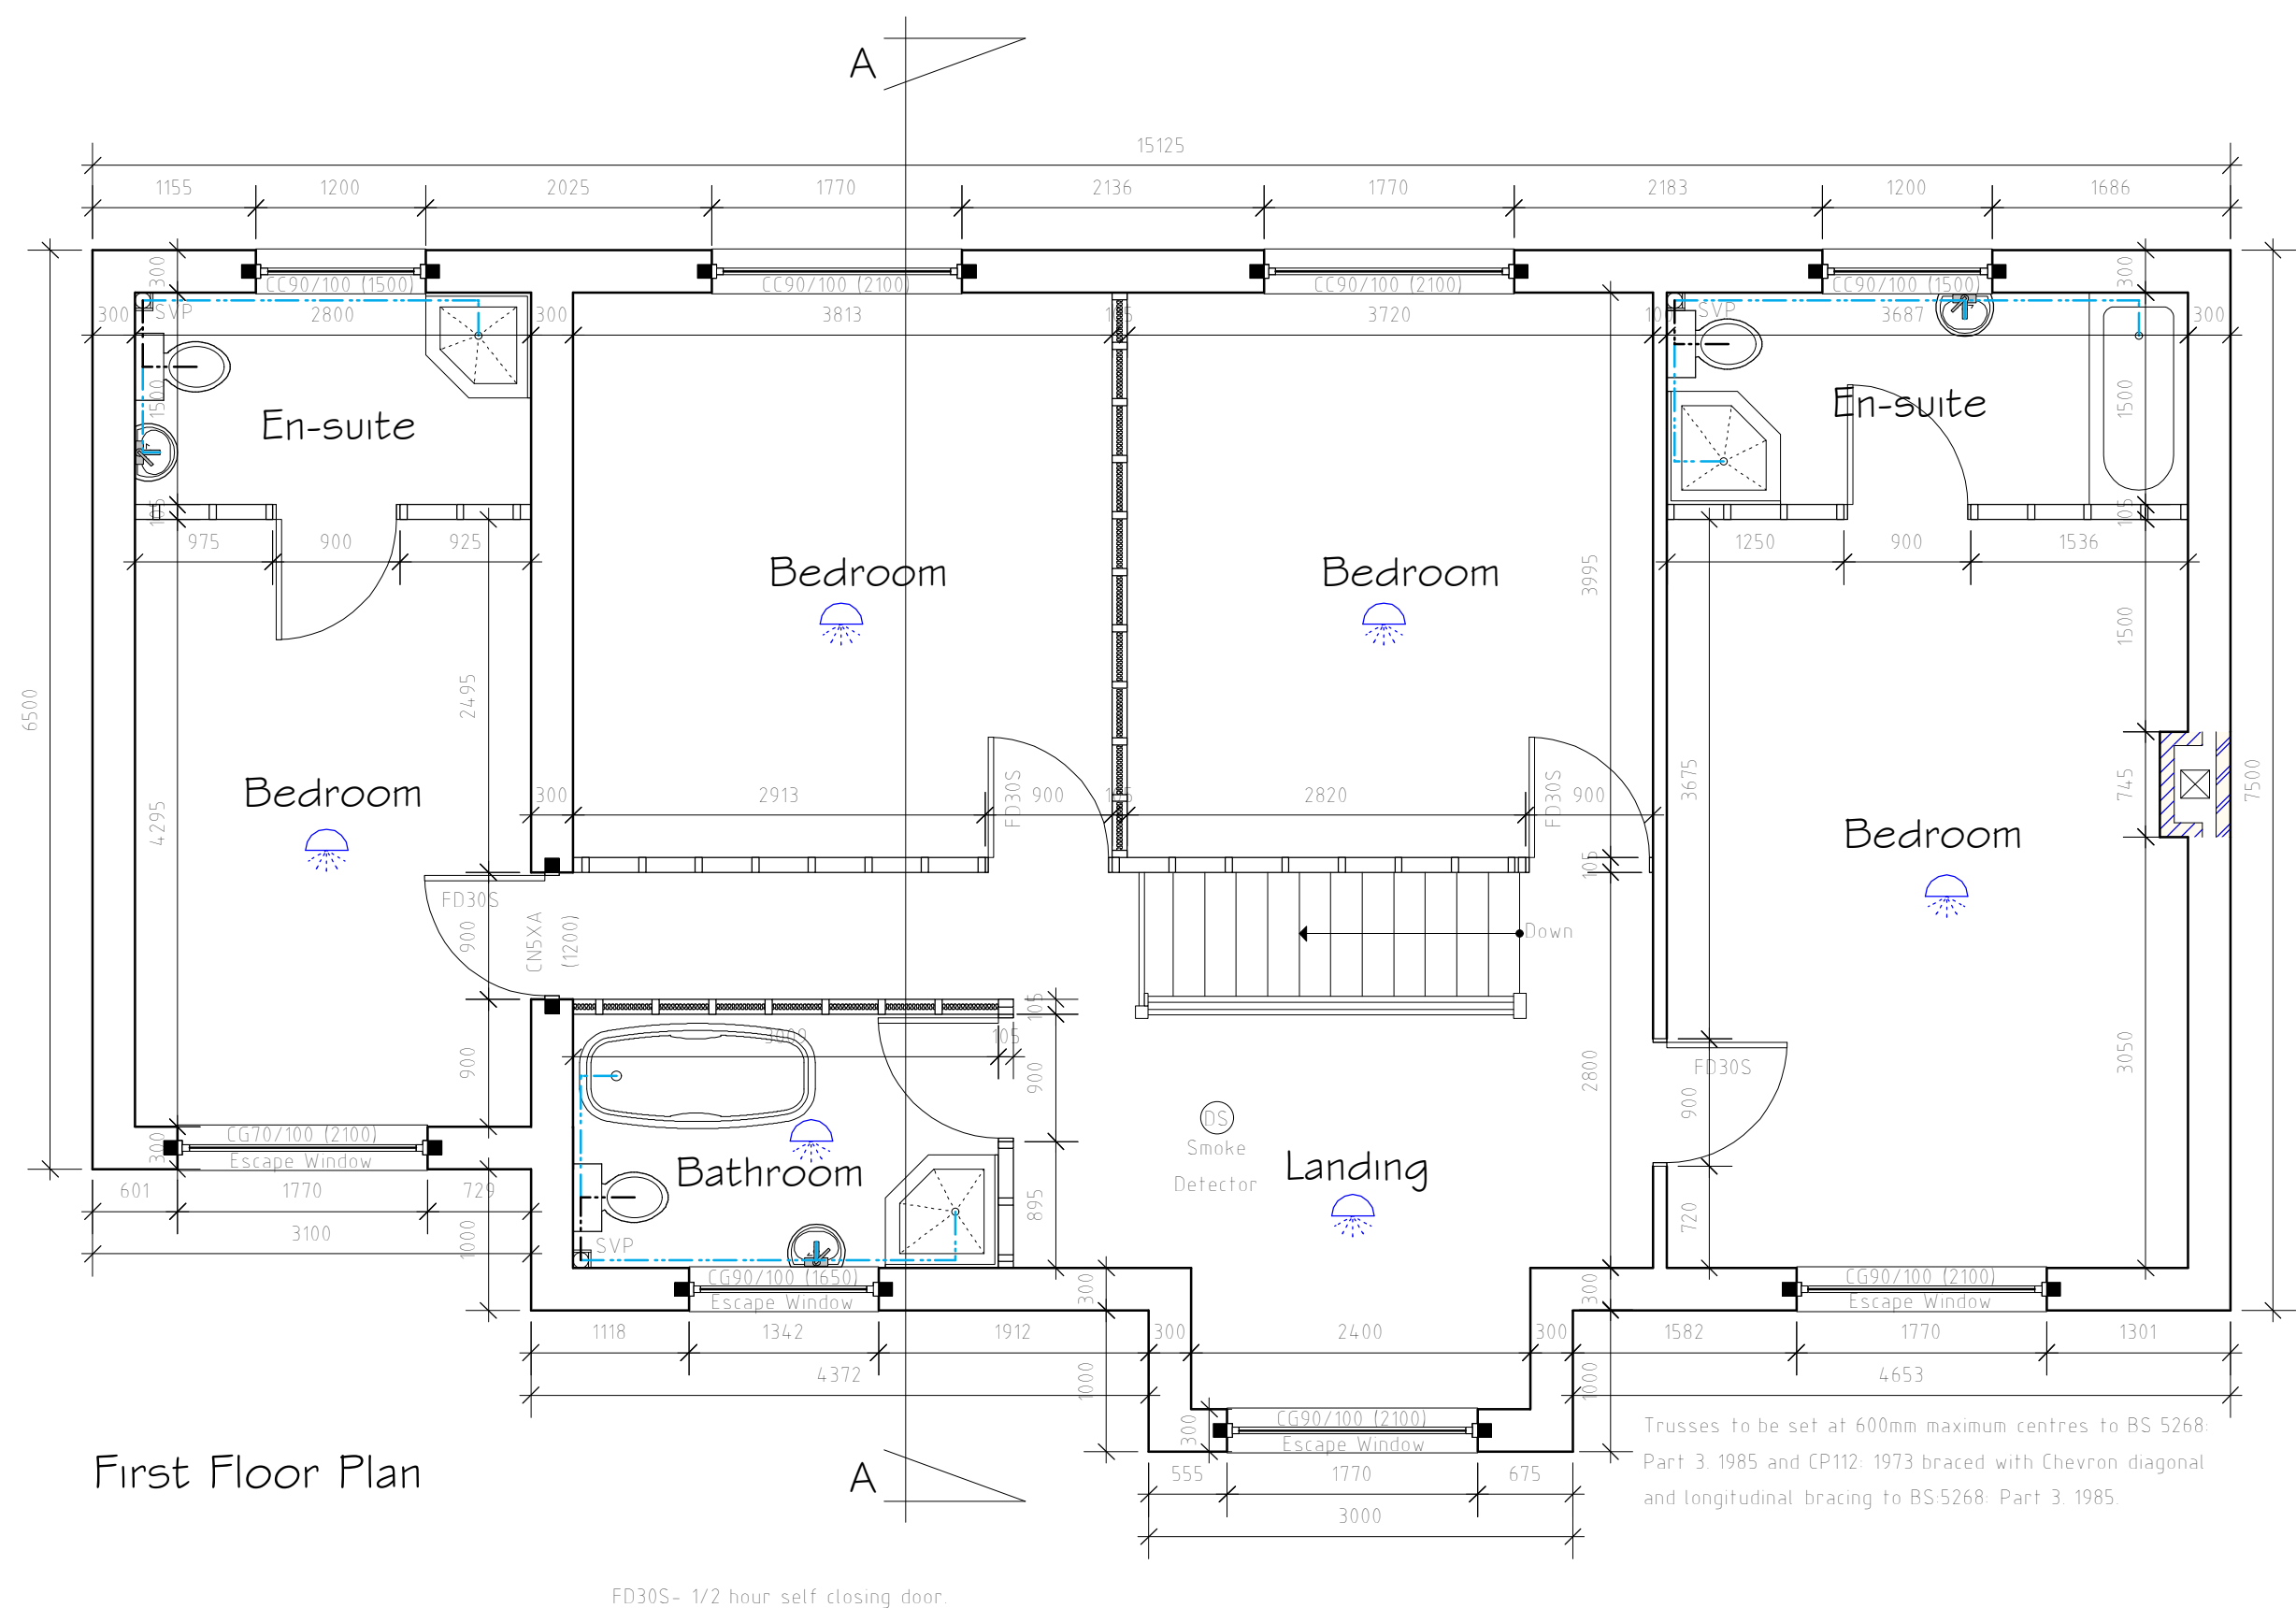

First Floor Plan

F030S - 1/2 hour self closing door

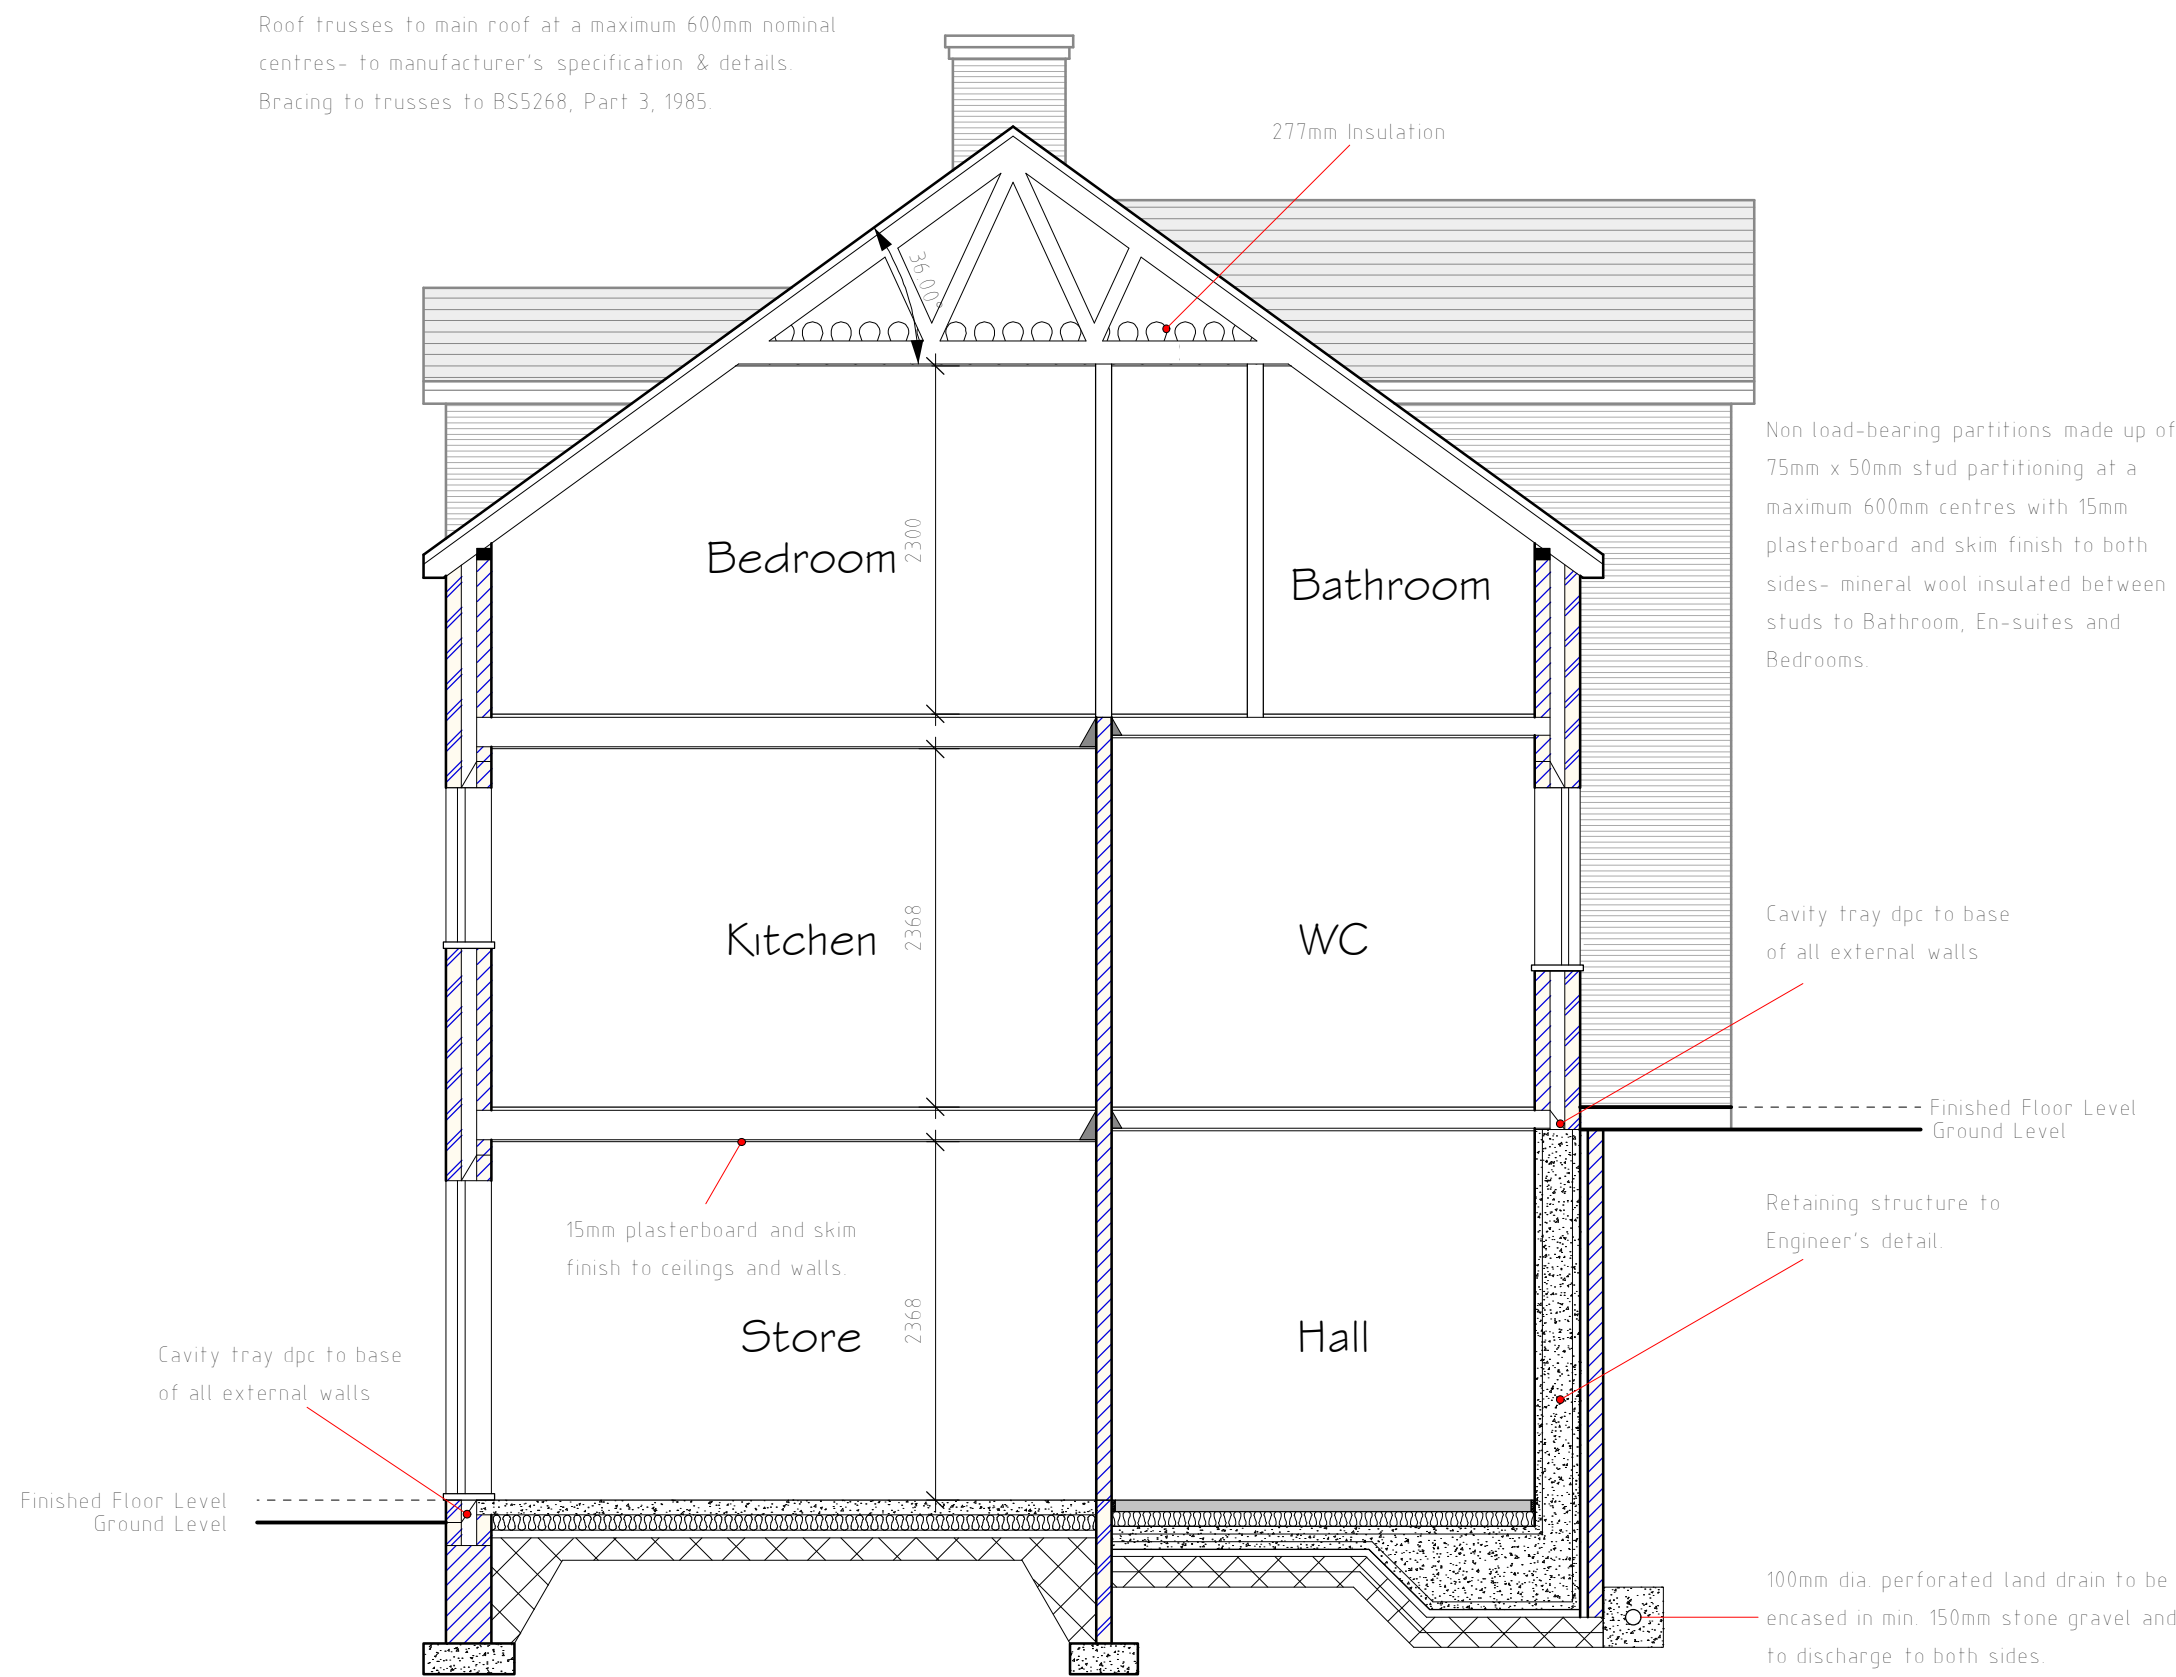

Section A-A

Rev	Date	Detail	Initial

Project: Proposed development at 11a & 11b Oak Alyn Court, Cefn Y Bedd, Wrexham	
Title: First Floor & Section A-A	Scale: (A1) 1:50
Drawn By: J Felgate	Date: Feb 2019
Drawing No: EOG4/001	Sheet: 2 of 2

blueprint
architectural services

LABC partner
Office 3K4,
Redwither Business Tower,
Wrexham. LL13 9XT
Tel: 01978 356500
www.blueprintarchitectural.com
© copyright all rights reserved