



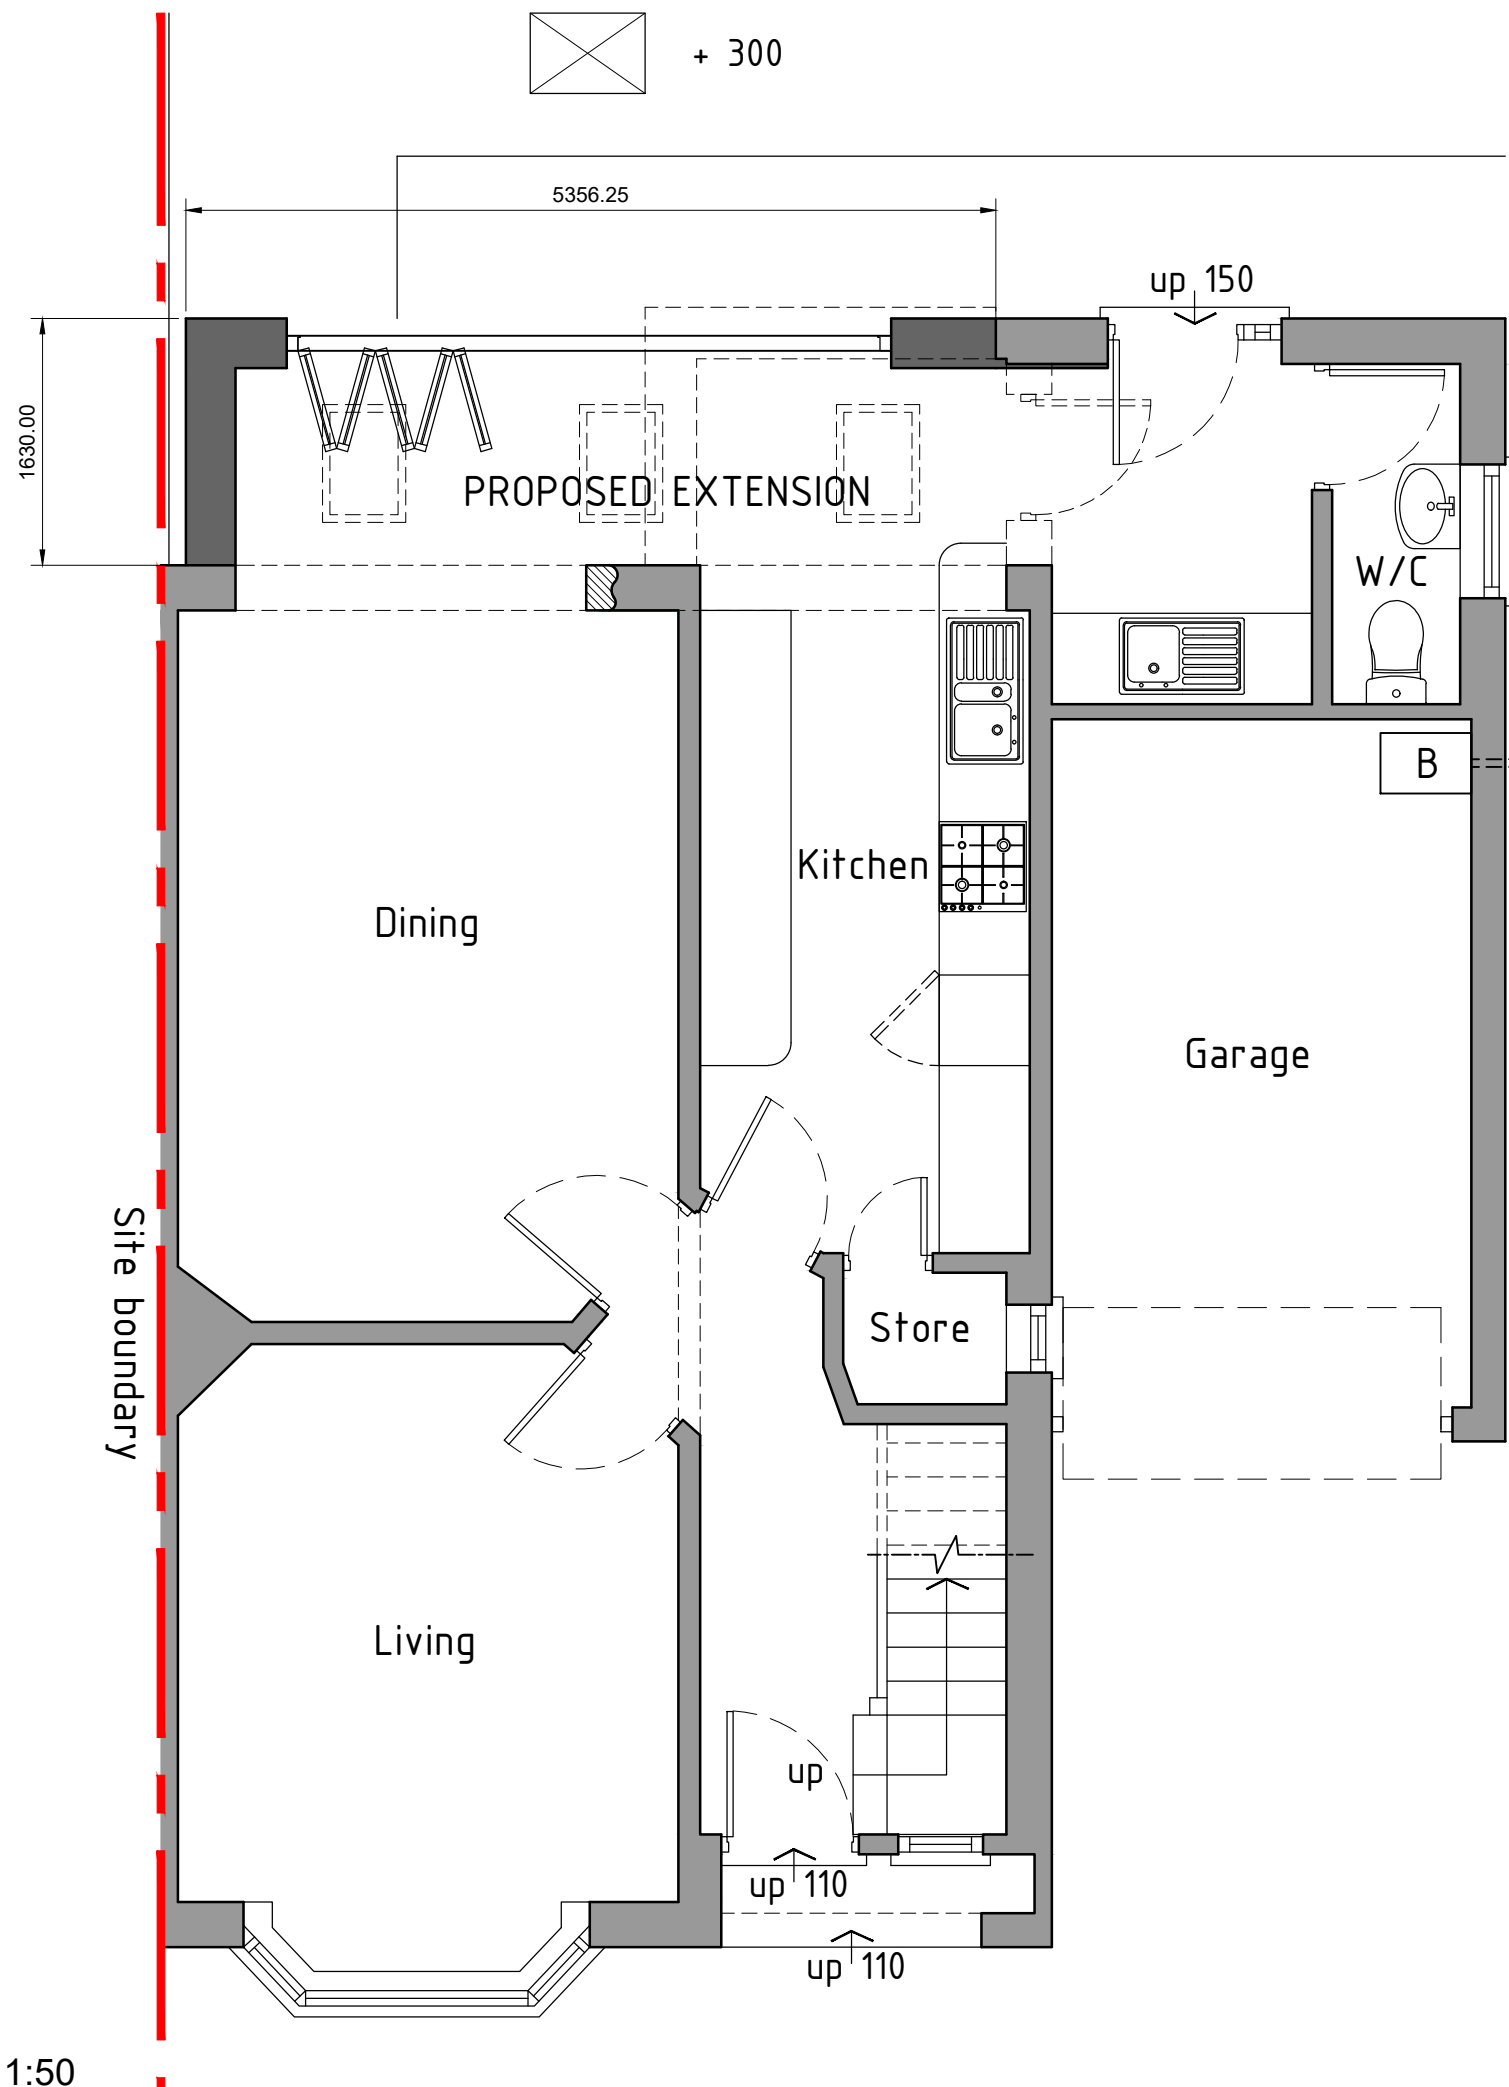

Ground floor plan 1:50

 

HDS Architectural Services, The Foundry,
15 Yorke Street, Wrexham
LL13 8LW
Tel (01978) 345250
www.hdsarchitectural.co.uk

Project; 28 Sandway Road, Wrexham, LL11 2RD	
Title; As Proposed Floor Plans	Scale (A3); 1:50
Dwg No; SR/PD/03	Date; July 2021
Revision; REV A - design updated to suit clients comments (16-07-21).	