


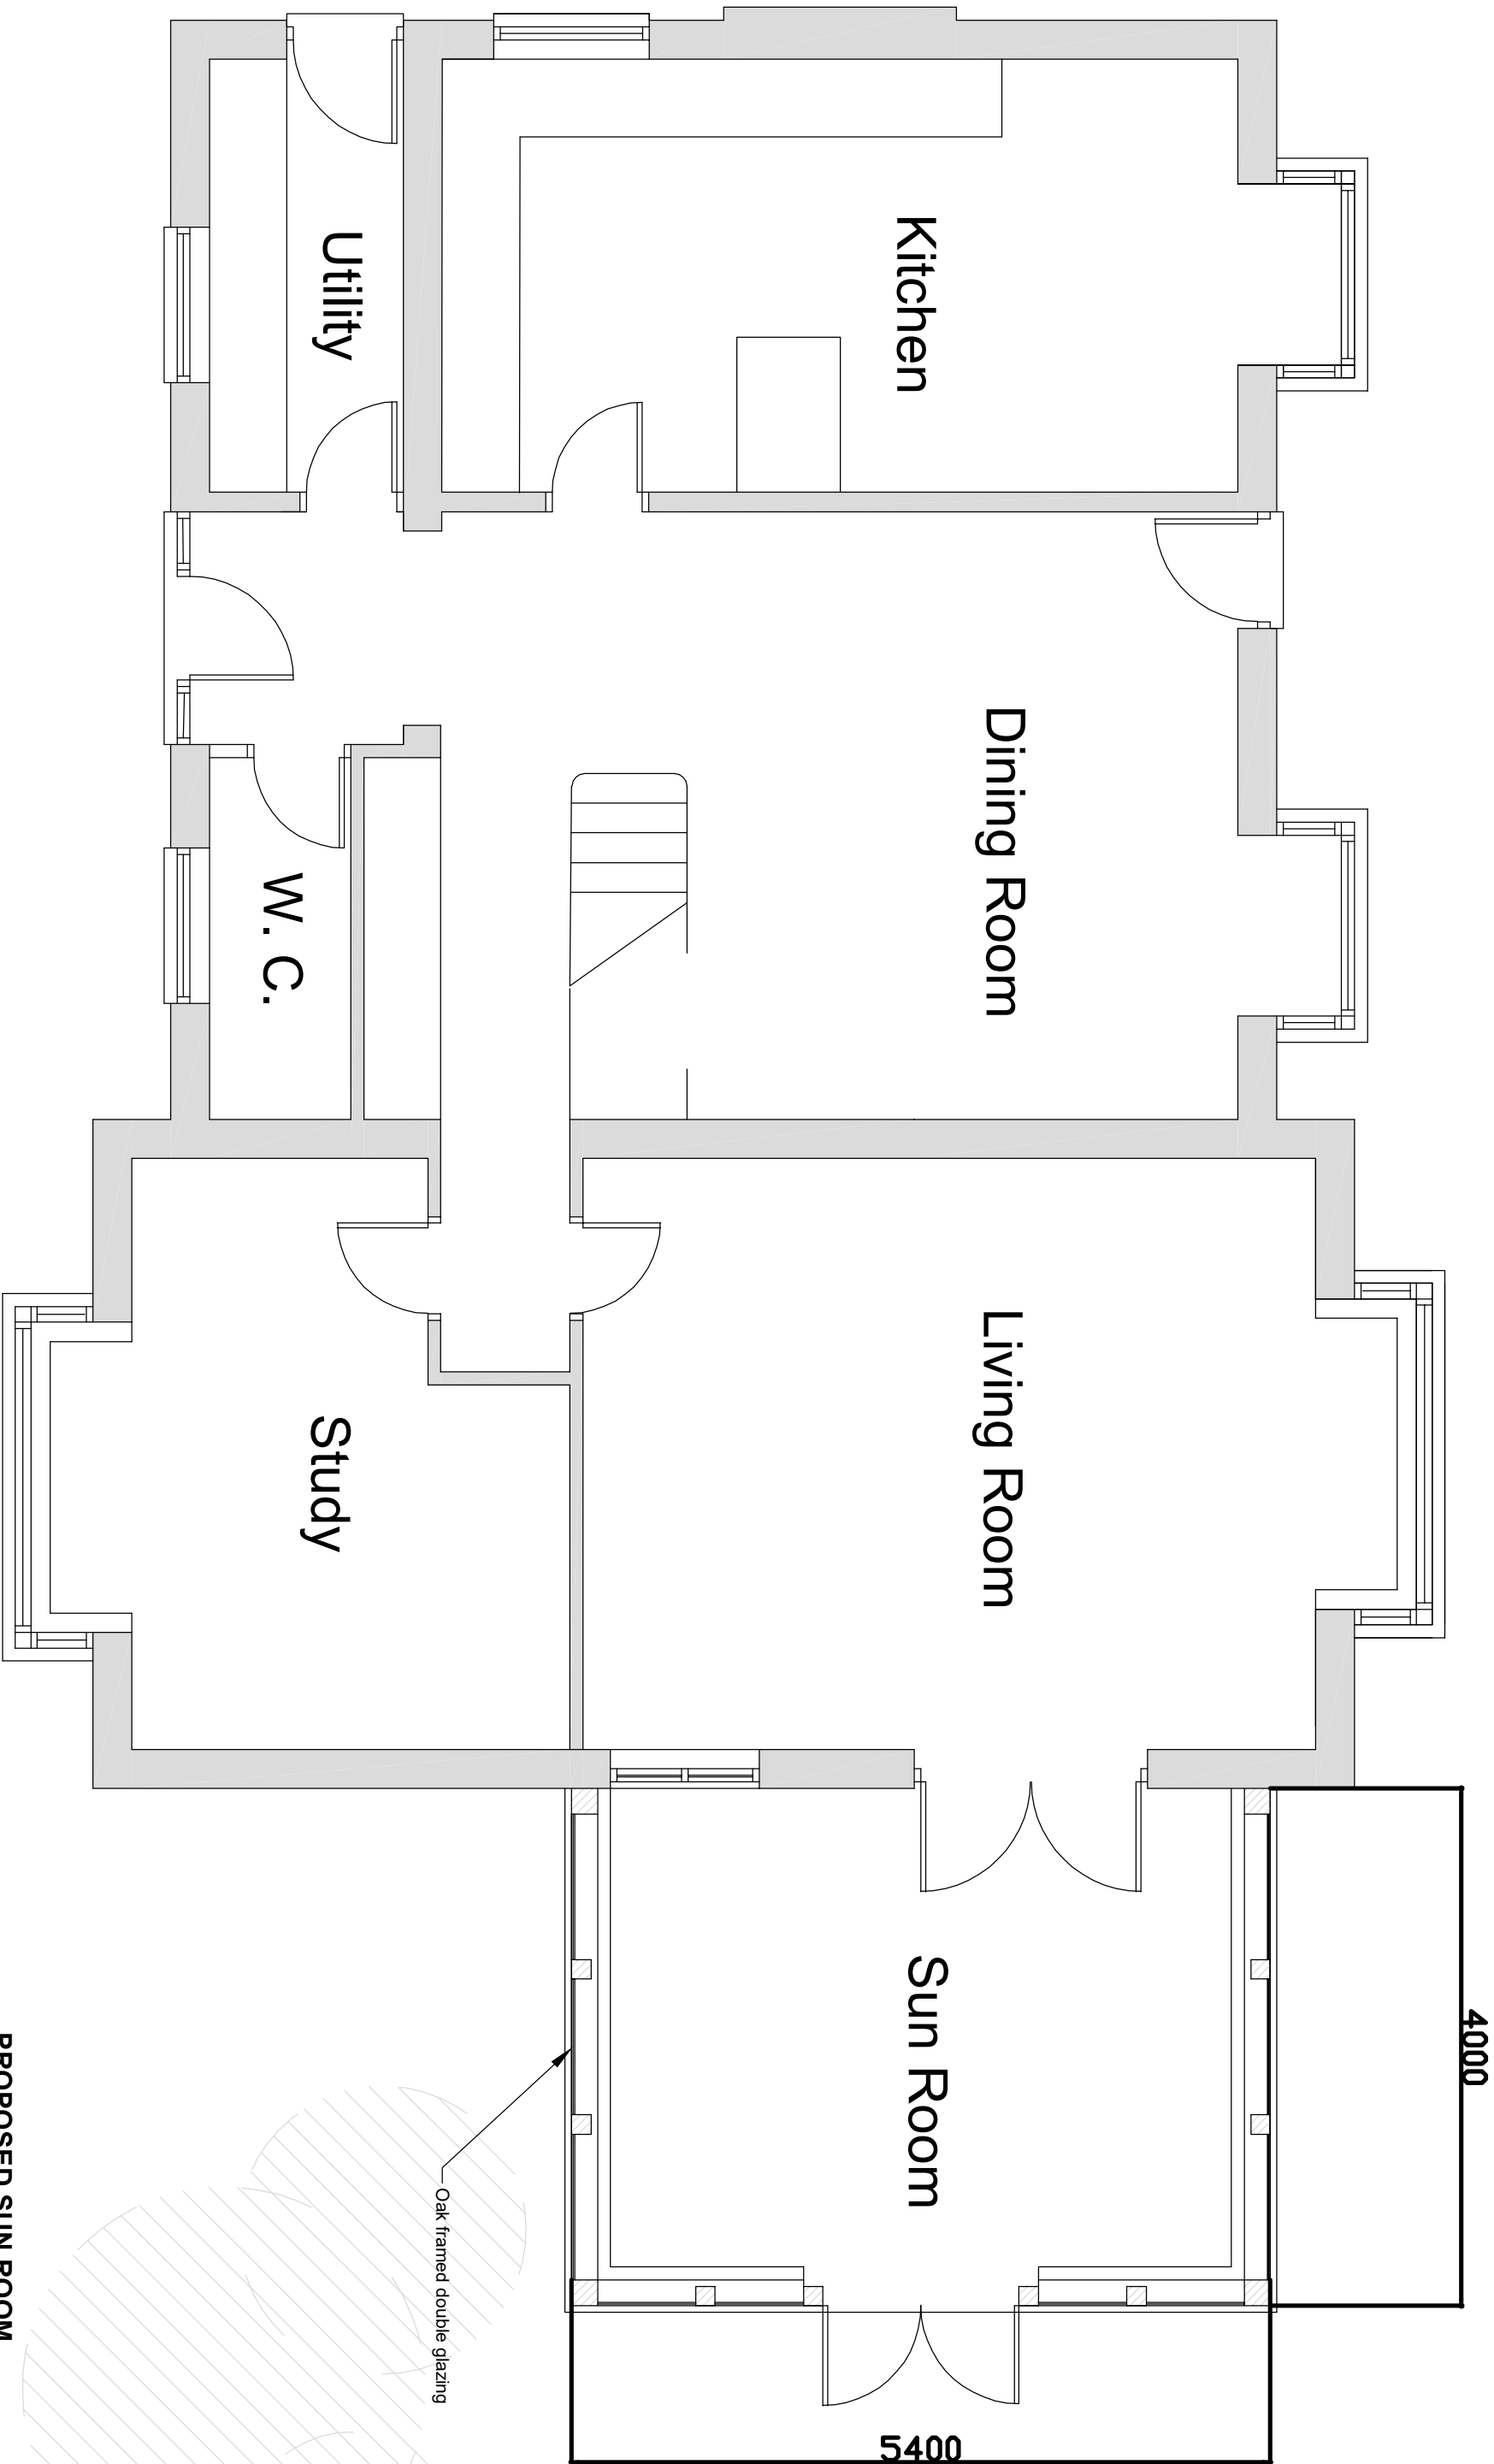

PROPOSED : Floor Plan

PROPOSED SUN ROOM
'BRONALLT',
Liwymawr,
Scale 1:50@A3
Date December 2021
Dwg No.
BRON/P1