


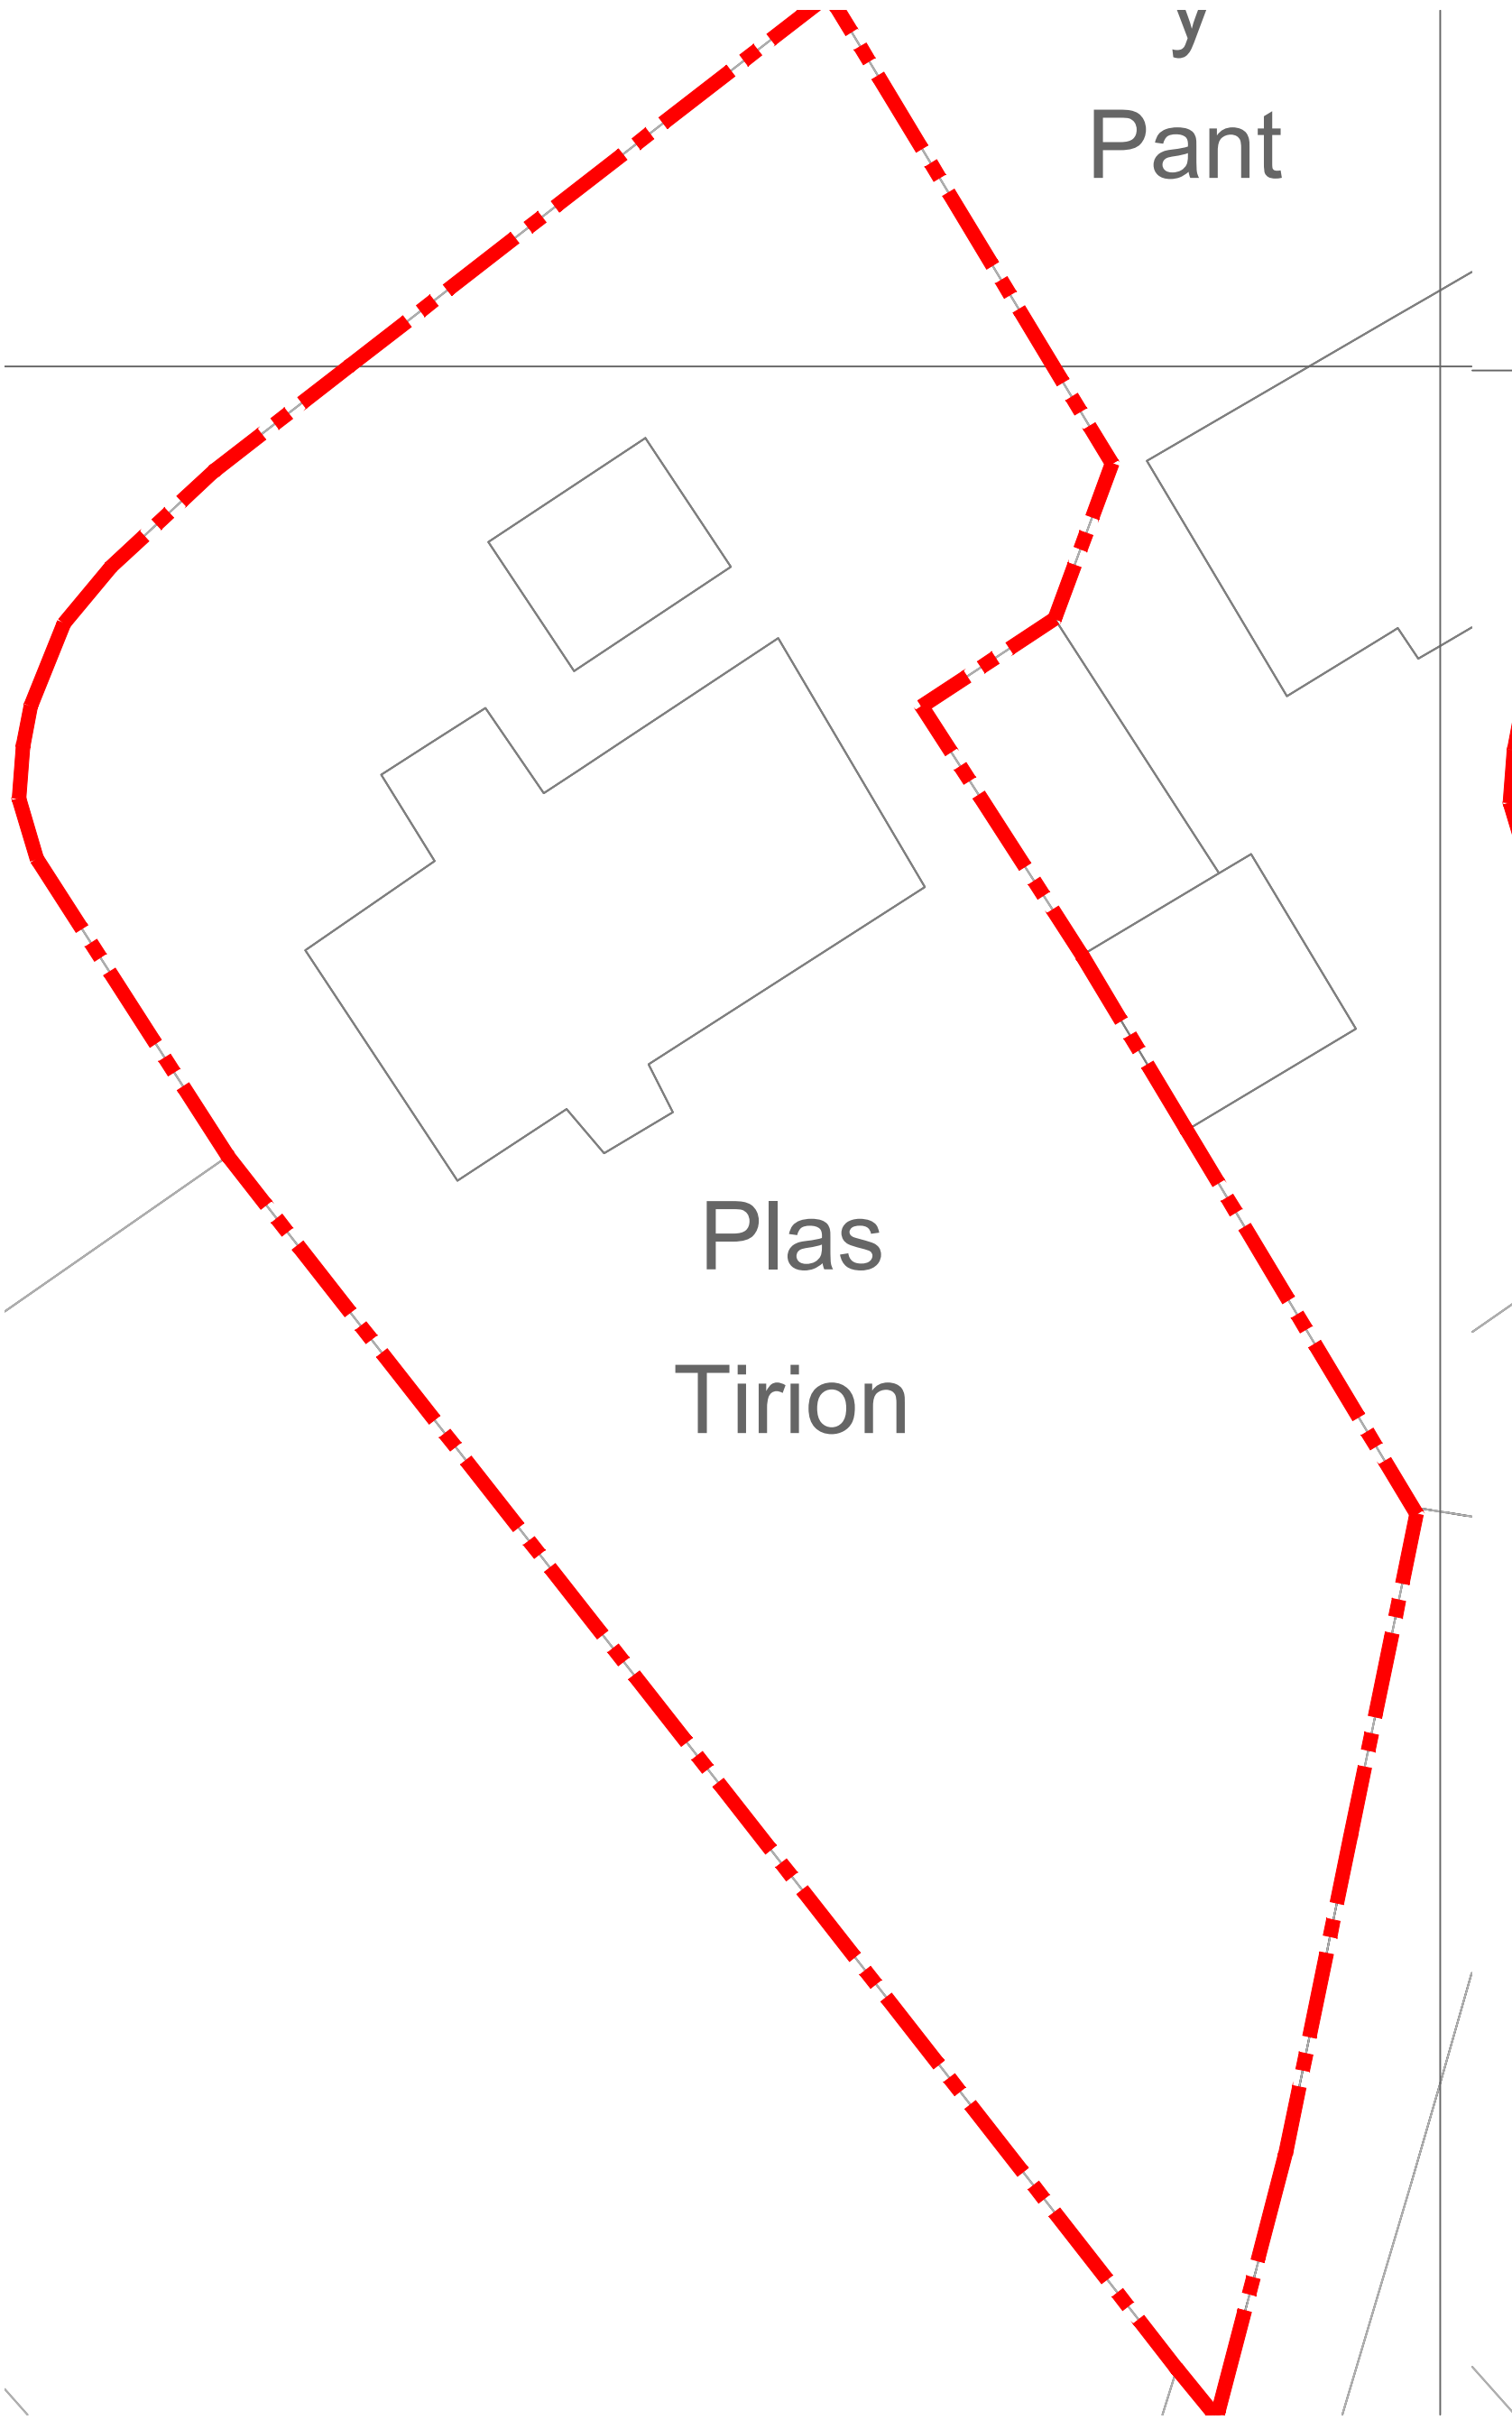


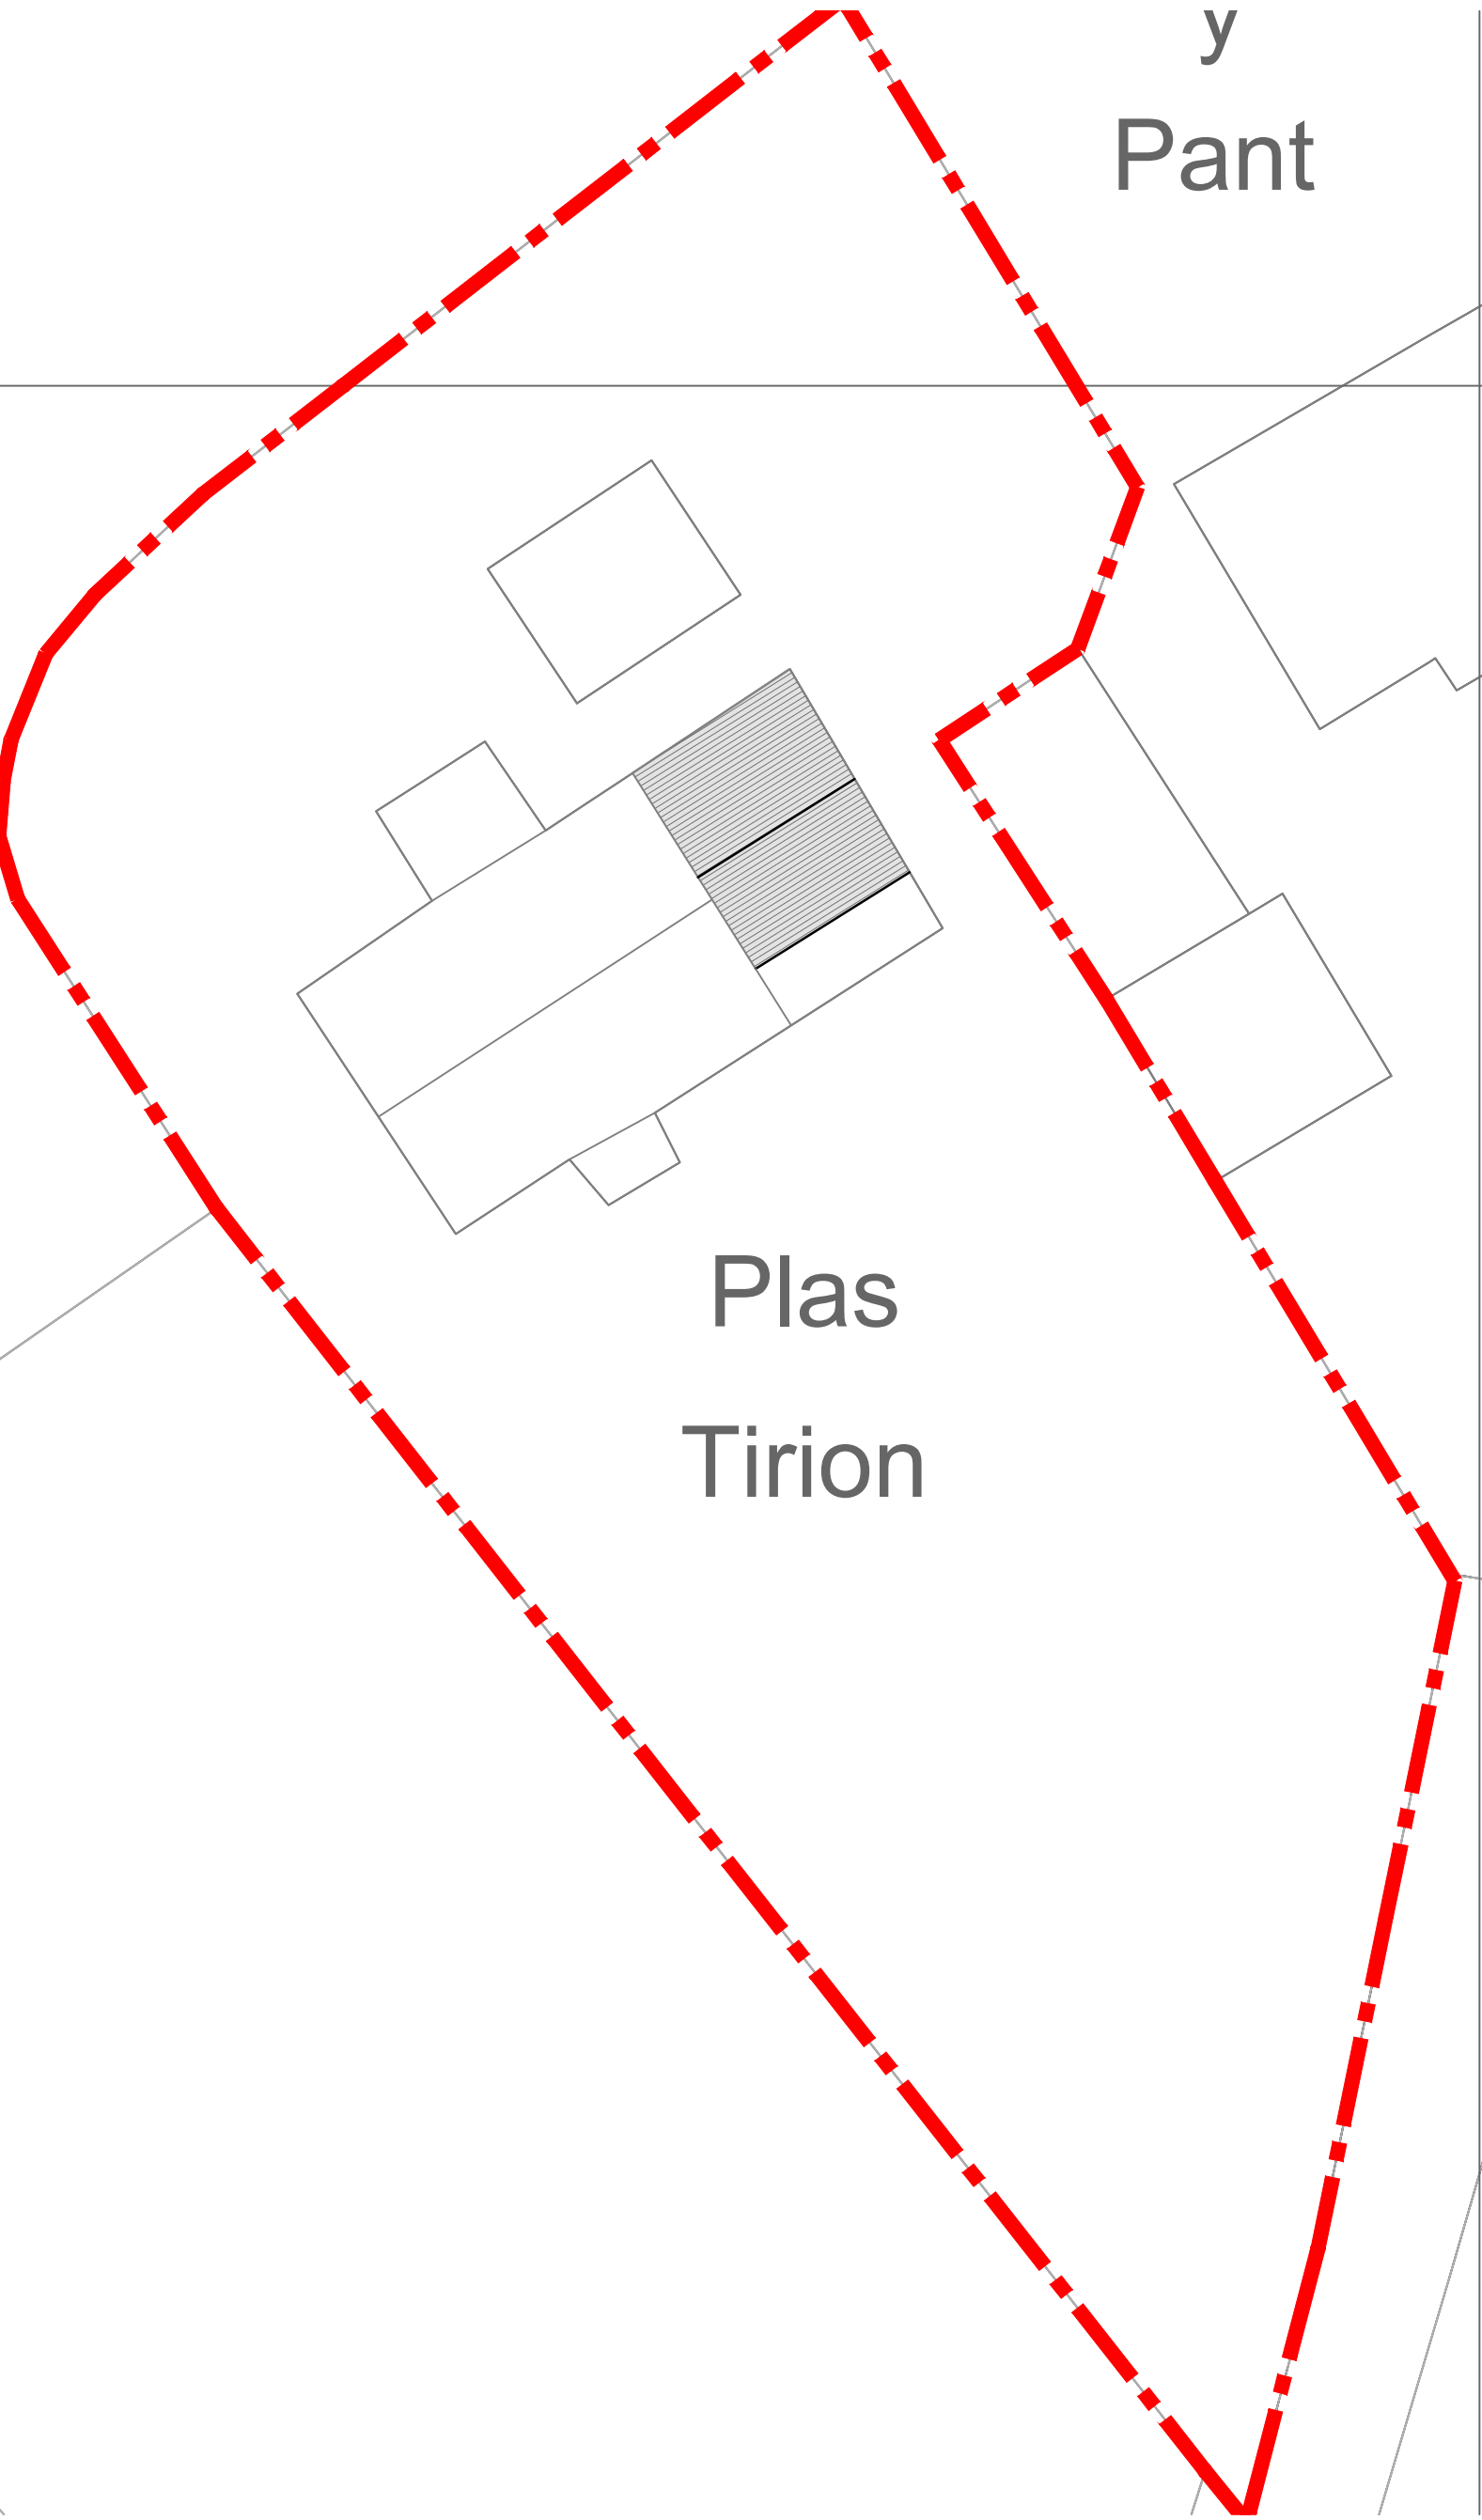

As Existing Site plan 1:200

 


As Proposed Site plan 1:200

 

Site location plan 1:1250



©Crown Copyright and database rights  
2019 OS 100047474

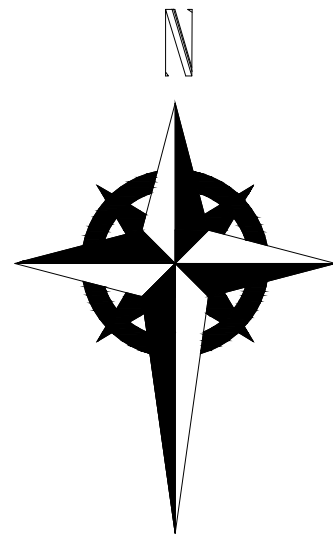

|   |                                      |
|---|--------------------------------------|
| <br>HDS Architectural Services, The Foundry,<br>15 Yorke Street, Wrexham<br>LL13 8LW<br>Tel (01978) 345250<br>www.hdsarchitectural.co.uk |                                      |
| <b>Project;</b><br>Plas Tirion, Bryn Madoc Road, Gwynfryn,<br>Wrexham, LL11 5UP   |                                      |
| <b>Title;</b><br>Site Location & Site<br>plans   | <b>Scale (A2);</b><br>1:200 & 1:1250 |
| <b>Dwg No;</b><br>PT/PD/05   | <b>Date;</b><br>October 2021         |
| <b>Revision;</b>   |                                      |