




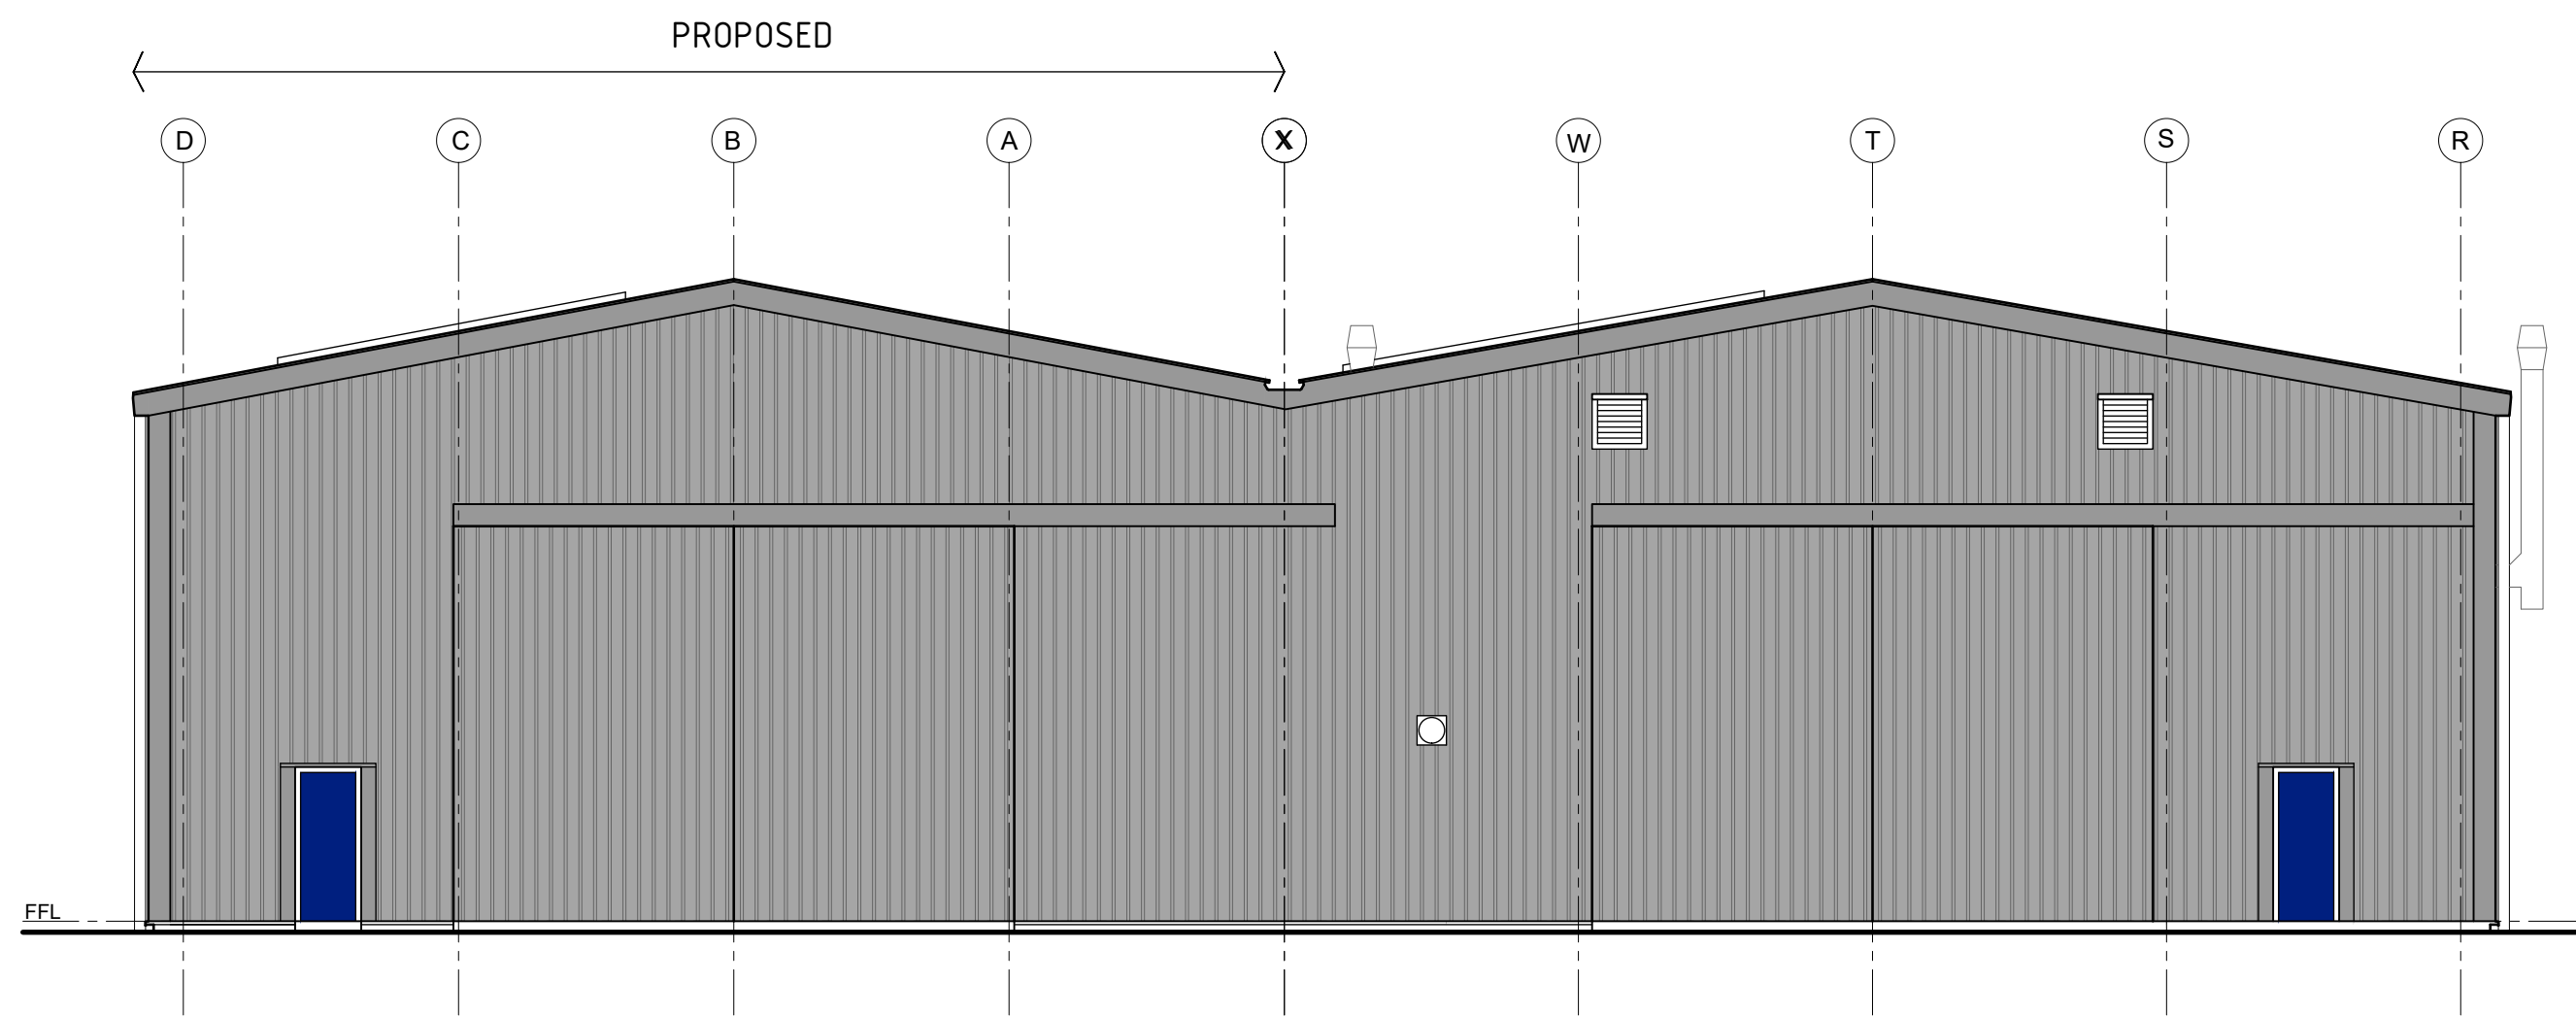


North Elevation 1:100

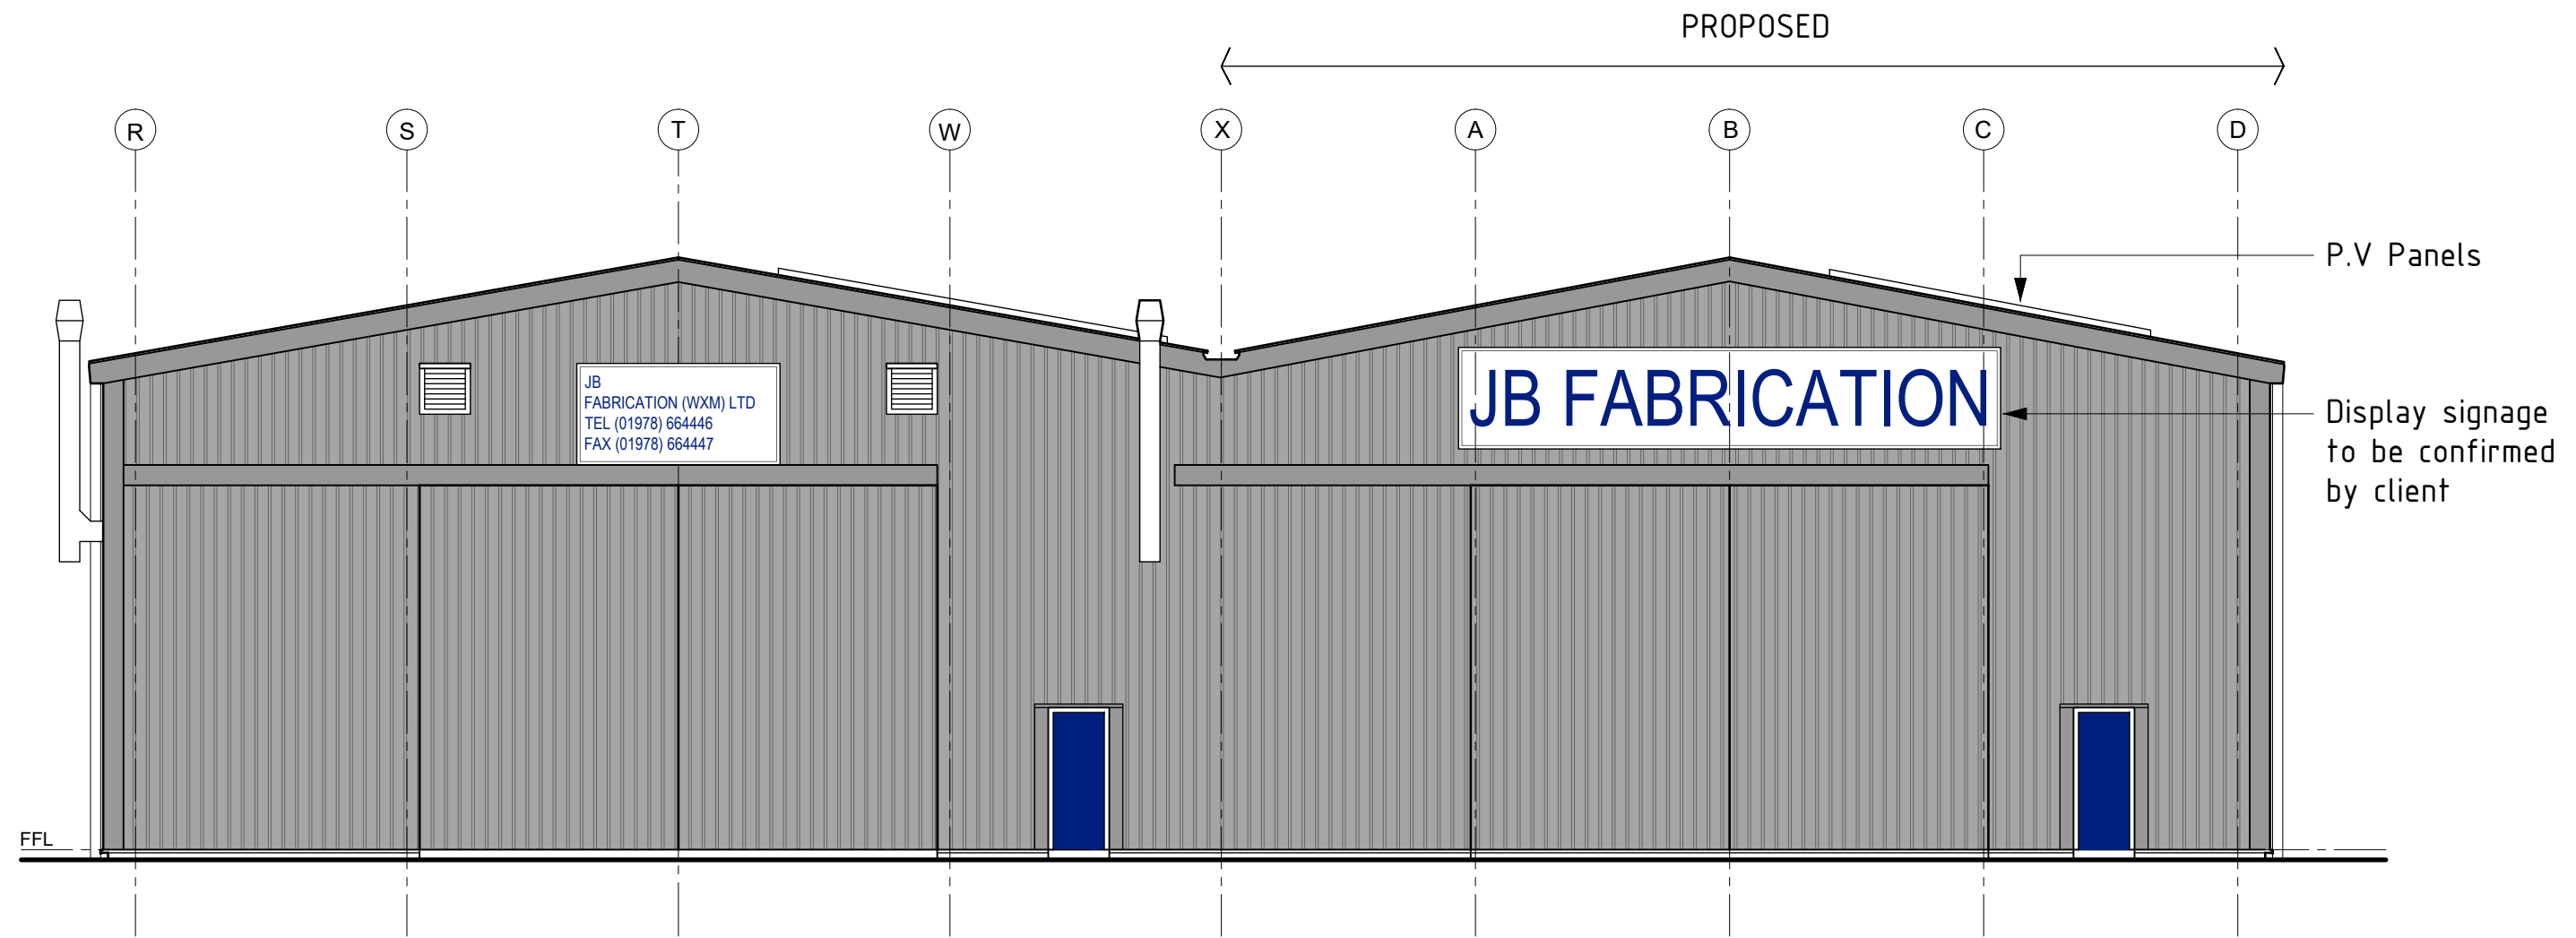


South Elevation 1:100

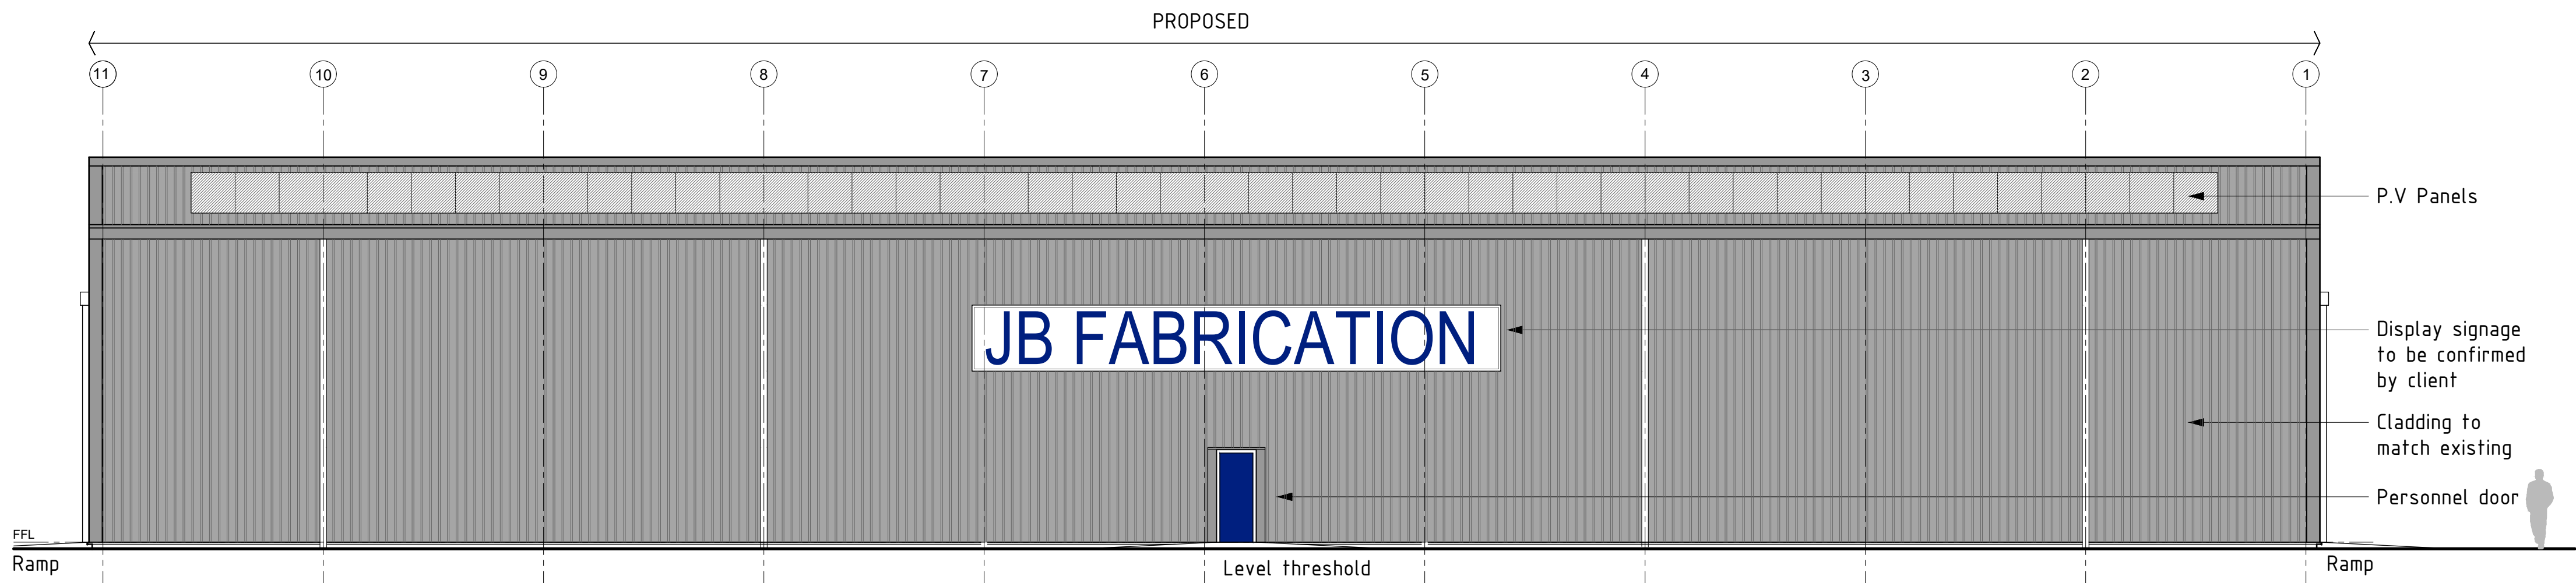

East Elevation 1:100

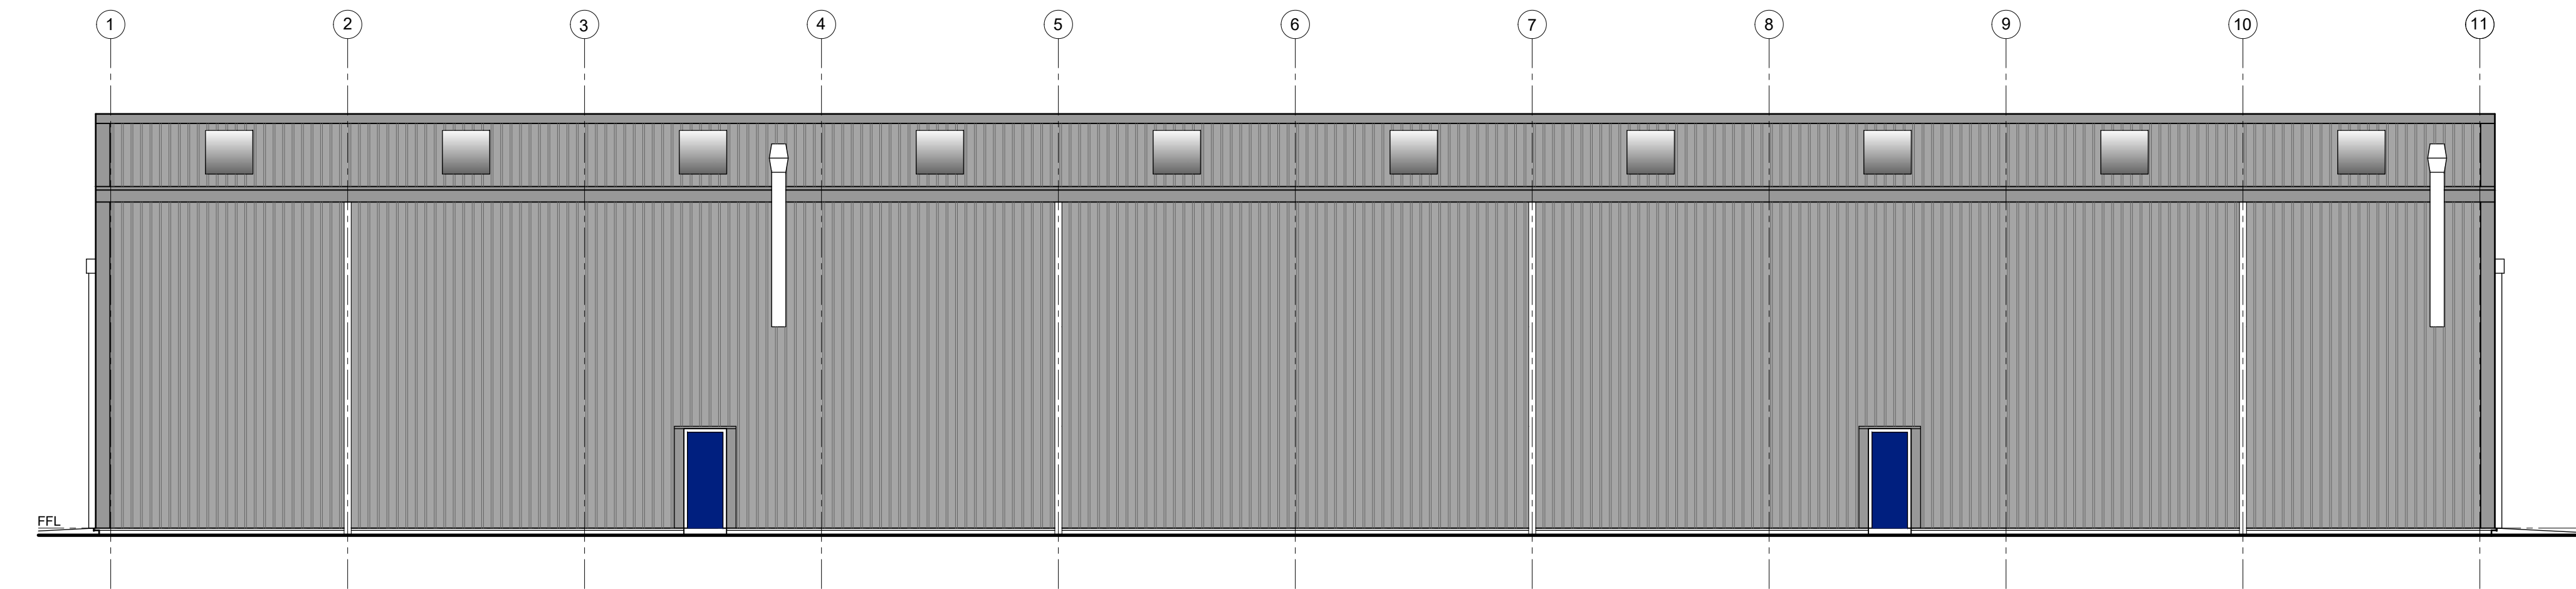

West Elevation 1:100

 

Proposed



The Foundry, 15 York Street,
Wrexham, LL13 8LW
Tel (01978) 345250
www.hdsarchitectural.co.uk

Project; JB Fabrication (Wrexham) Ltd, Bryn Lane, Wrexham Industrial Estate, Wrexham, LL13 9UT	
Title; Proposed Elevations	Scale (A1); 1:100
Dwg No; JD/PD/03	Date; 19.02.2021
Revision; Rev-A Personnel door centralized, display signage added 05.03.21	