


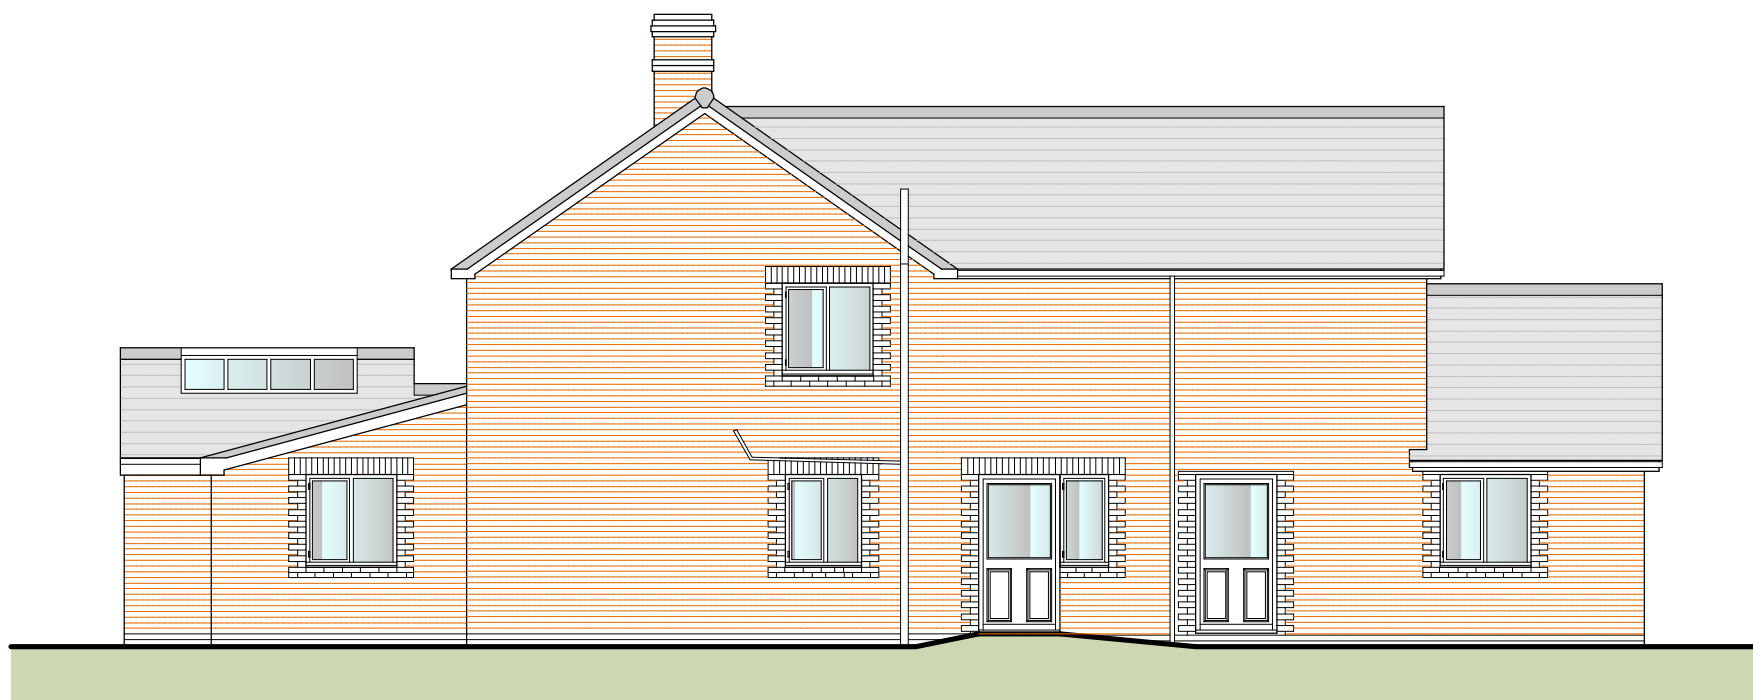


1 PROPOSED FRONT ELEVATION 1 : 100



2 PROPOSED SIDE ELEVATION 1 : 100



3 PROPOSED REAR ELEVATION 1 : 100

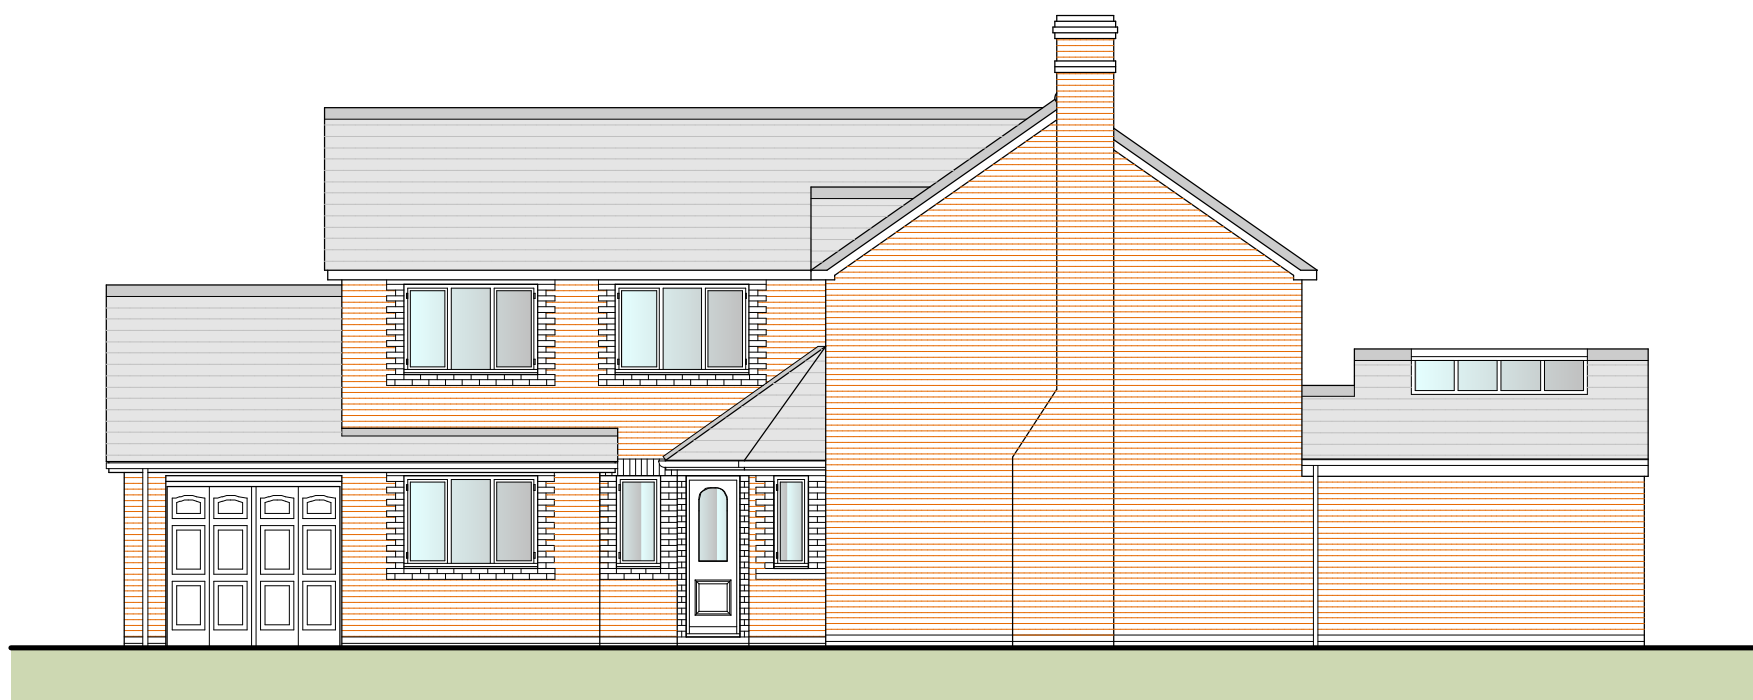

4 PROPOSED SIDE ELEVATION 1 : 100

NOTES:
All dimensions must be checked on site and not scaled from the drawings. All discrepancies must be notified to the Agent immediately.

KEY :

Rev	Date	Revisions
Drawn by :	Date :	
A.R. HEWITT	MARCH 2021	

ARH Architectural Design
206 Liverpool Road,
Whitchurch,
Shropshire,
SY13 1UT

Tel: 07891 147512
e-mail
arharchitecturaldesign@gmail.com

ARH Architectural Design is the trading name of Sarly Hewitt & Associates Ltd.
Company Registered in England and Wales No: 12330458

© copyright This drawing must not be reproduced without first obtaining written permission

Client :
Mr and Mrs P. Levell

Job Title :
PROPOSED EXTENSION AND INTERNAL ALTERATIONS AT
13 HILL CREST,
PENLEY,
WREXHAM,
LL13 0NL

Drawing Title :
PROPOSED ELEVATIONS

Dwg No : SHA58/04	Scale : As Shown @ A2	Rev : -
----------------------	--------------------------	------------