



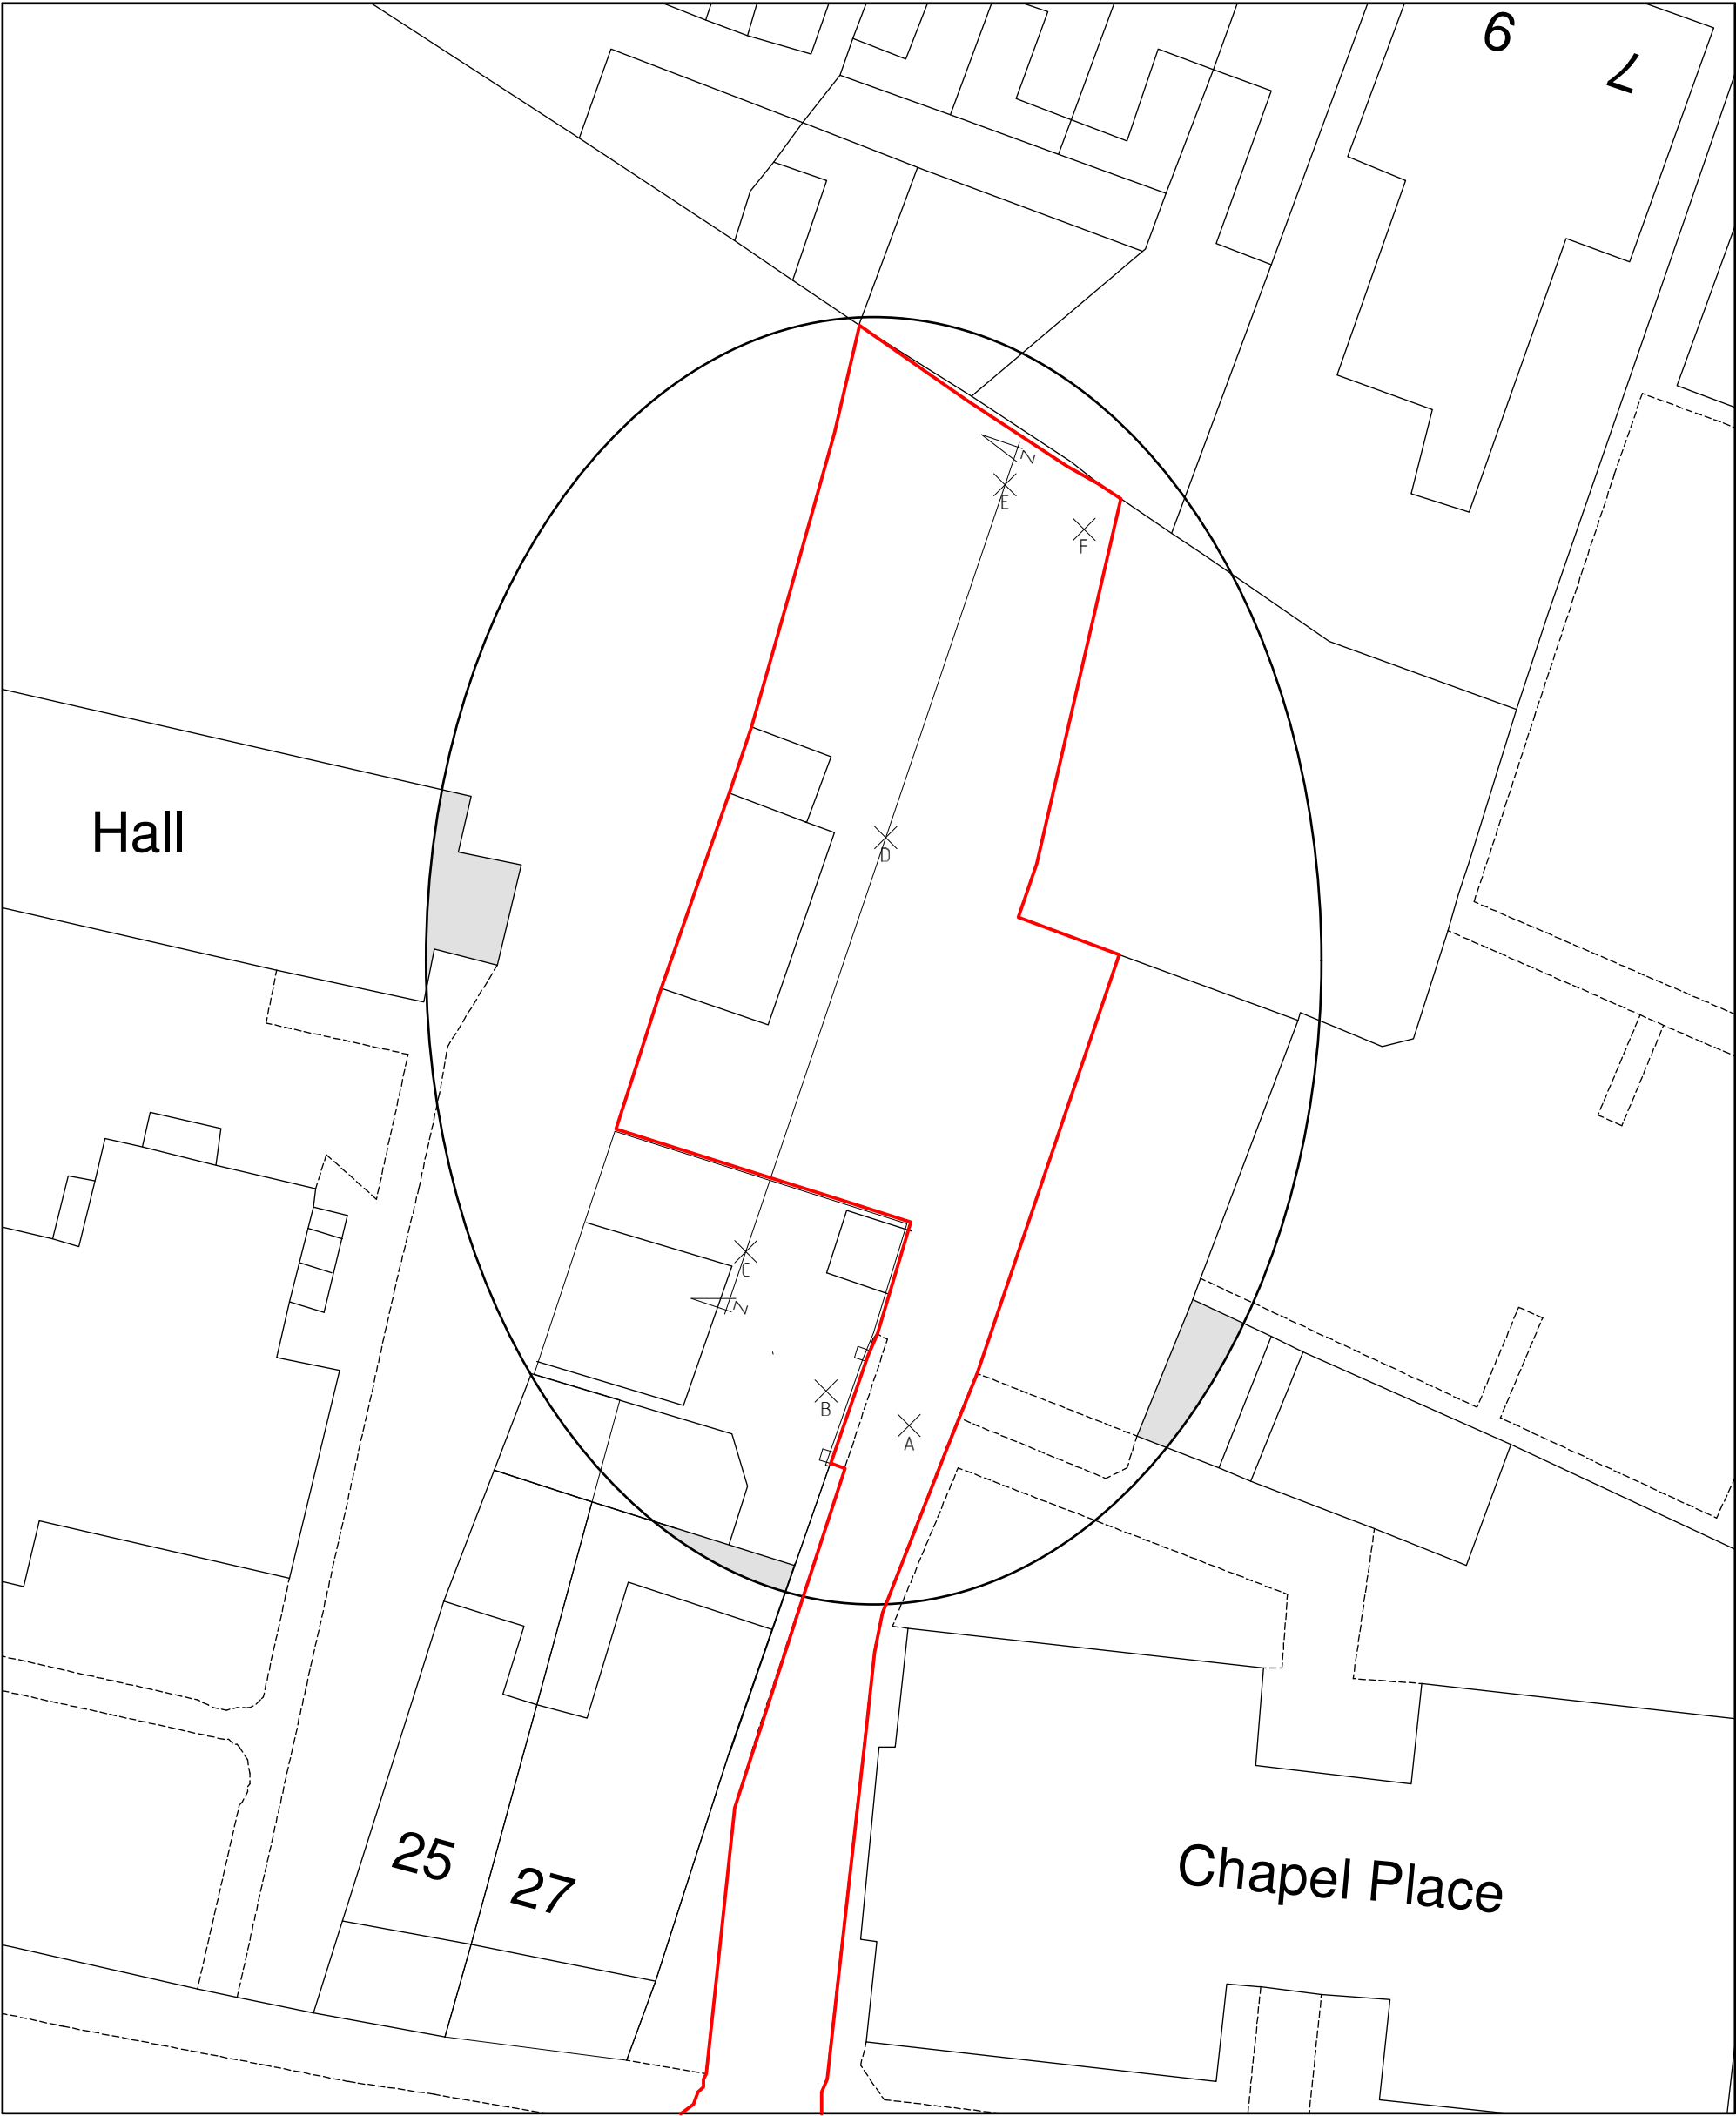

Site Plan 1:250

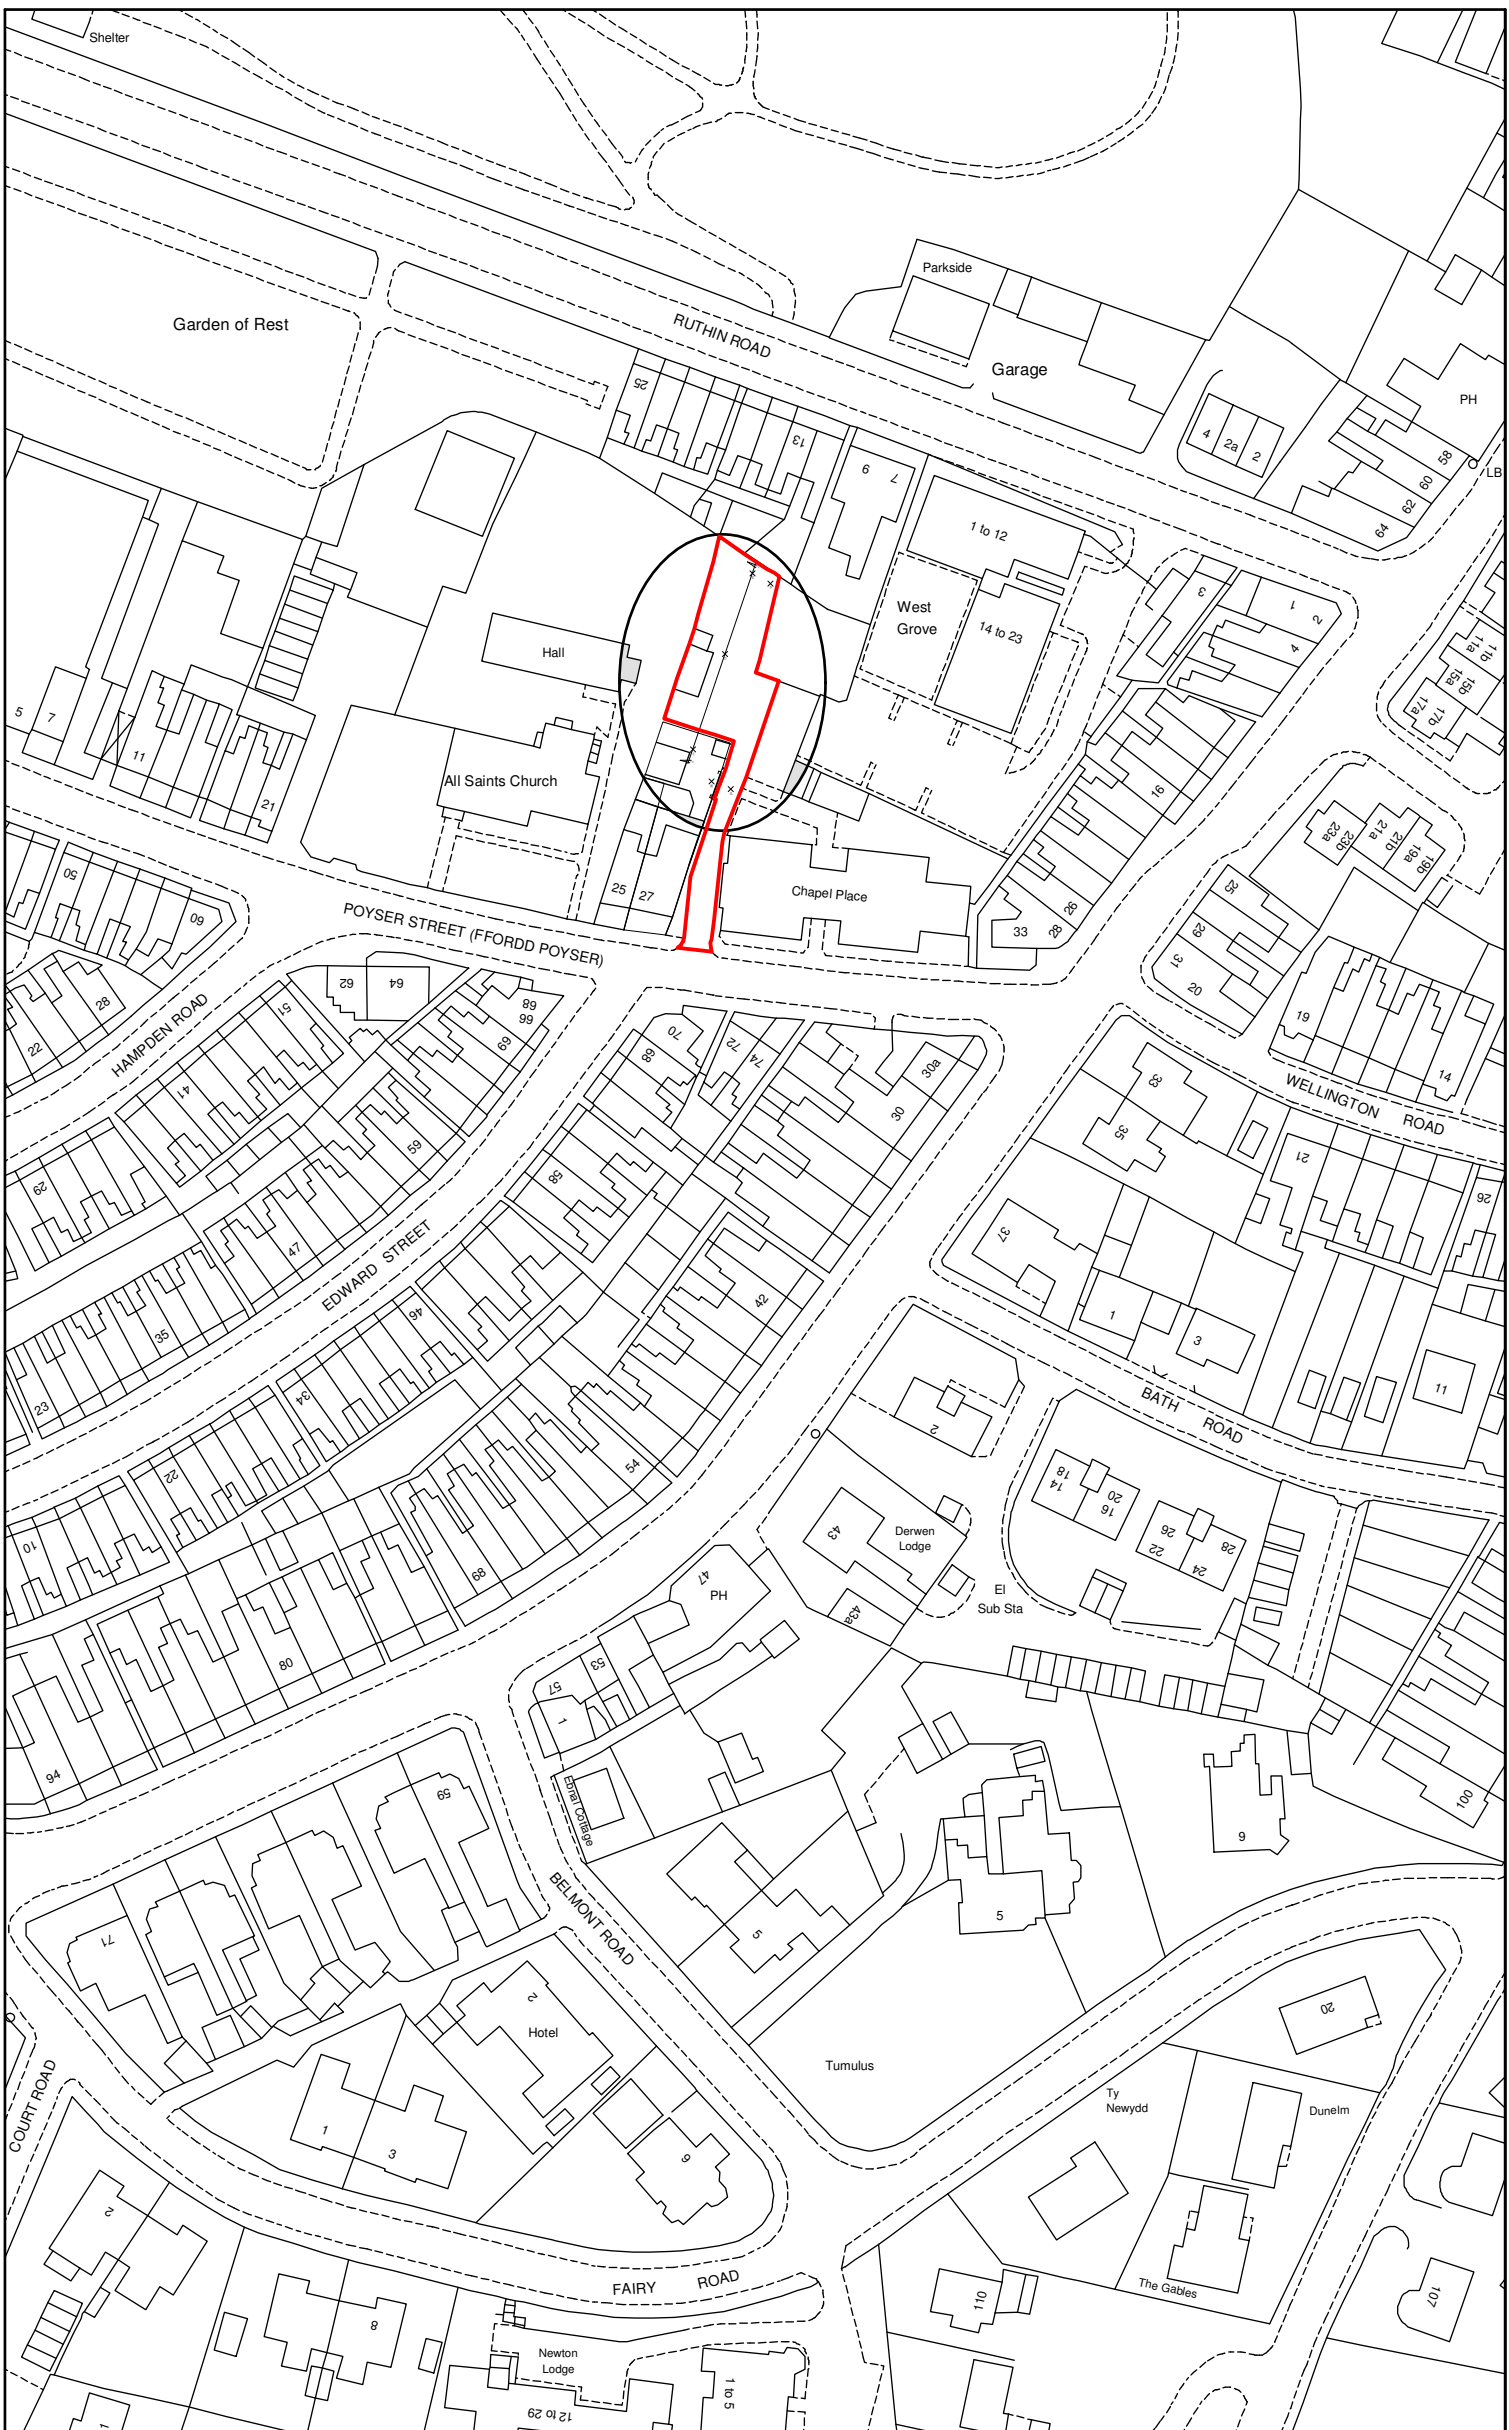

Location Plan 1:1250


Key	Level
A	10.000
B	10.050
C	9.983
D	9.924
E	10.219
F	9.943

Key

Surrounding Buildings

Proposed Site

Land Owned by Client

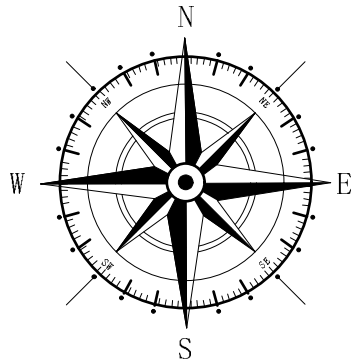

Rev	Date	Detail	Initial

Project:
Proposed residential development at 27 Poyser Street, Wrexham, LL13 7RT.

Title:
Existing: Site & Location Plan

Scale: (A2)
1:250 & 1:1250

Drawn By:
S Hatherall

Date:
August 2021

Drawing No:
FO45/001

Sheet:
1 of 1

blueprint
architectural services



LABC

Office 3K4,
Redwither Business Tower,
Wrexham. LL13 9XT
Tel: 01978 356500
www.blueprintarchitectural.com
© copyright all rights reserved