



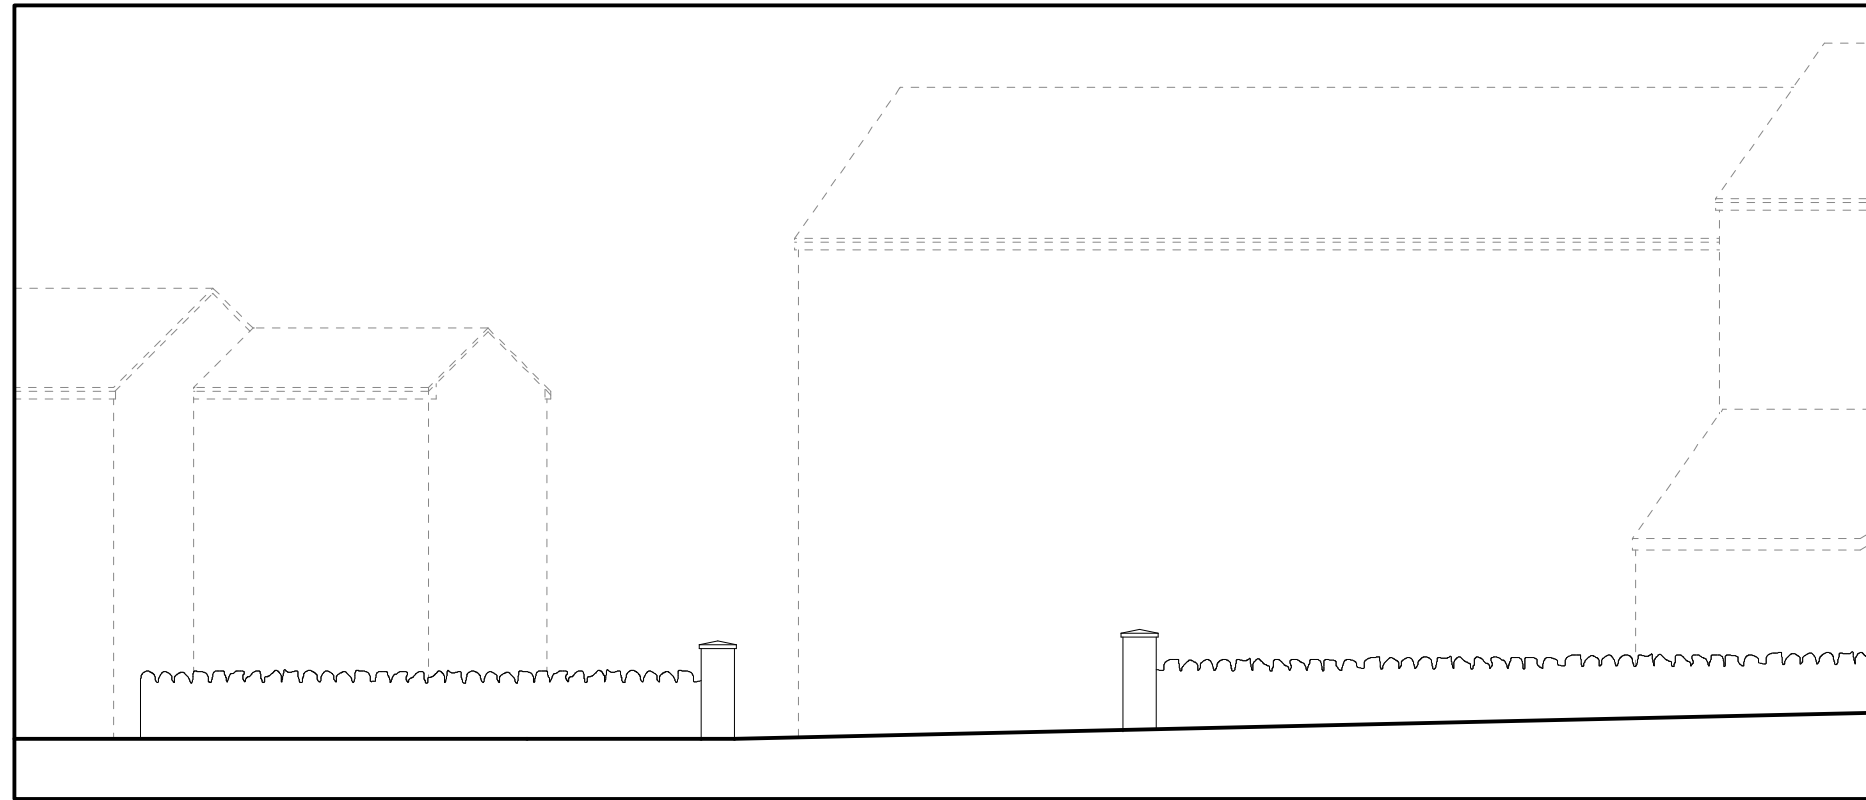

Front Elevation 1:100

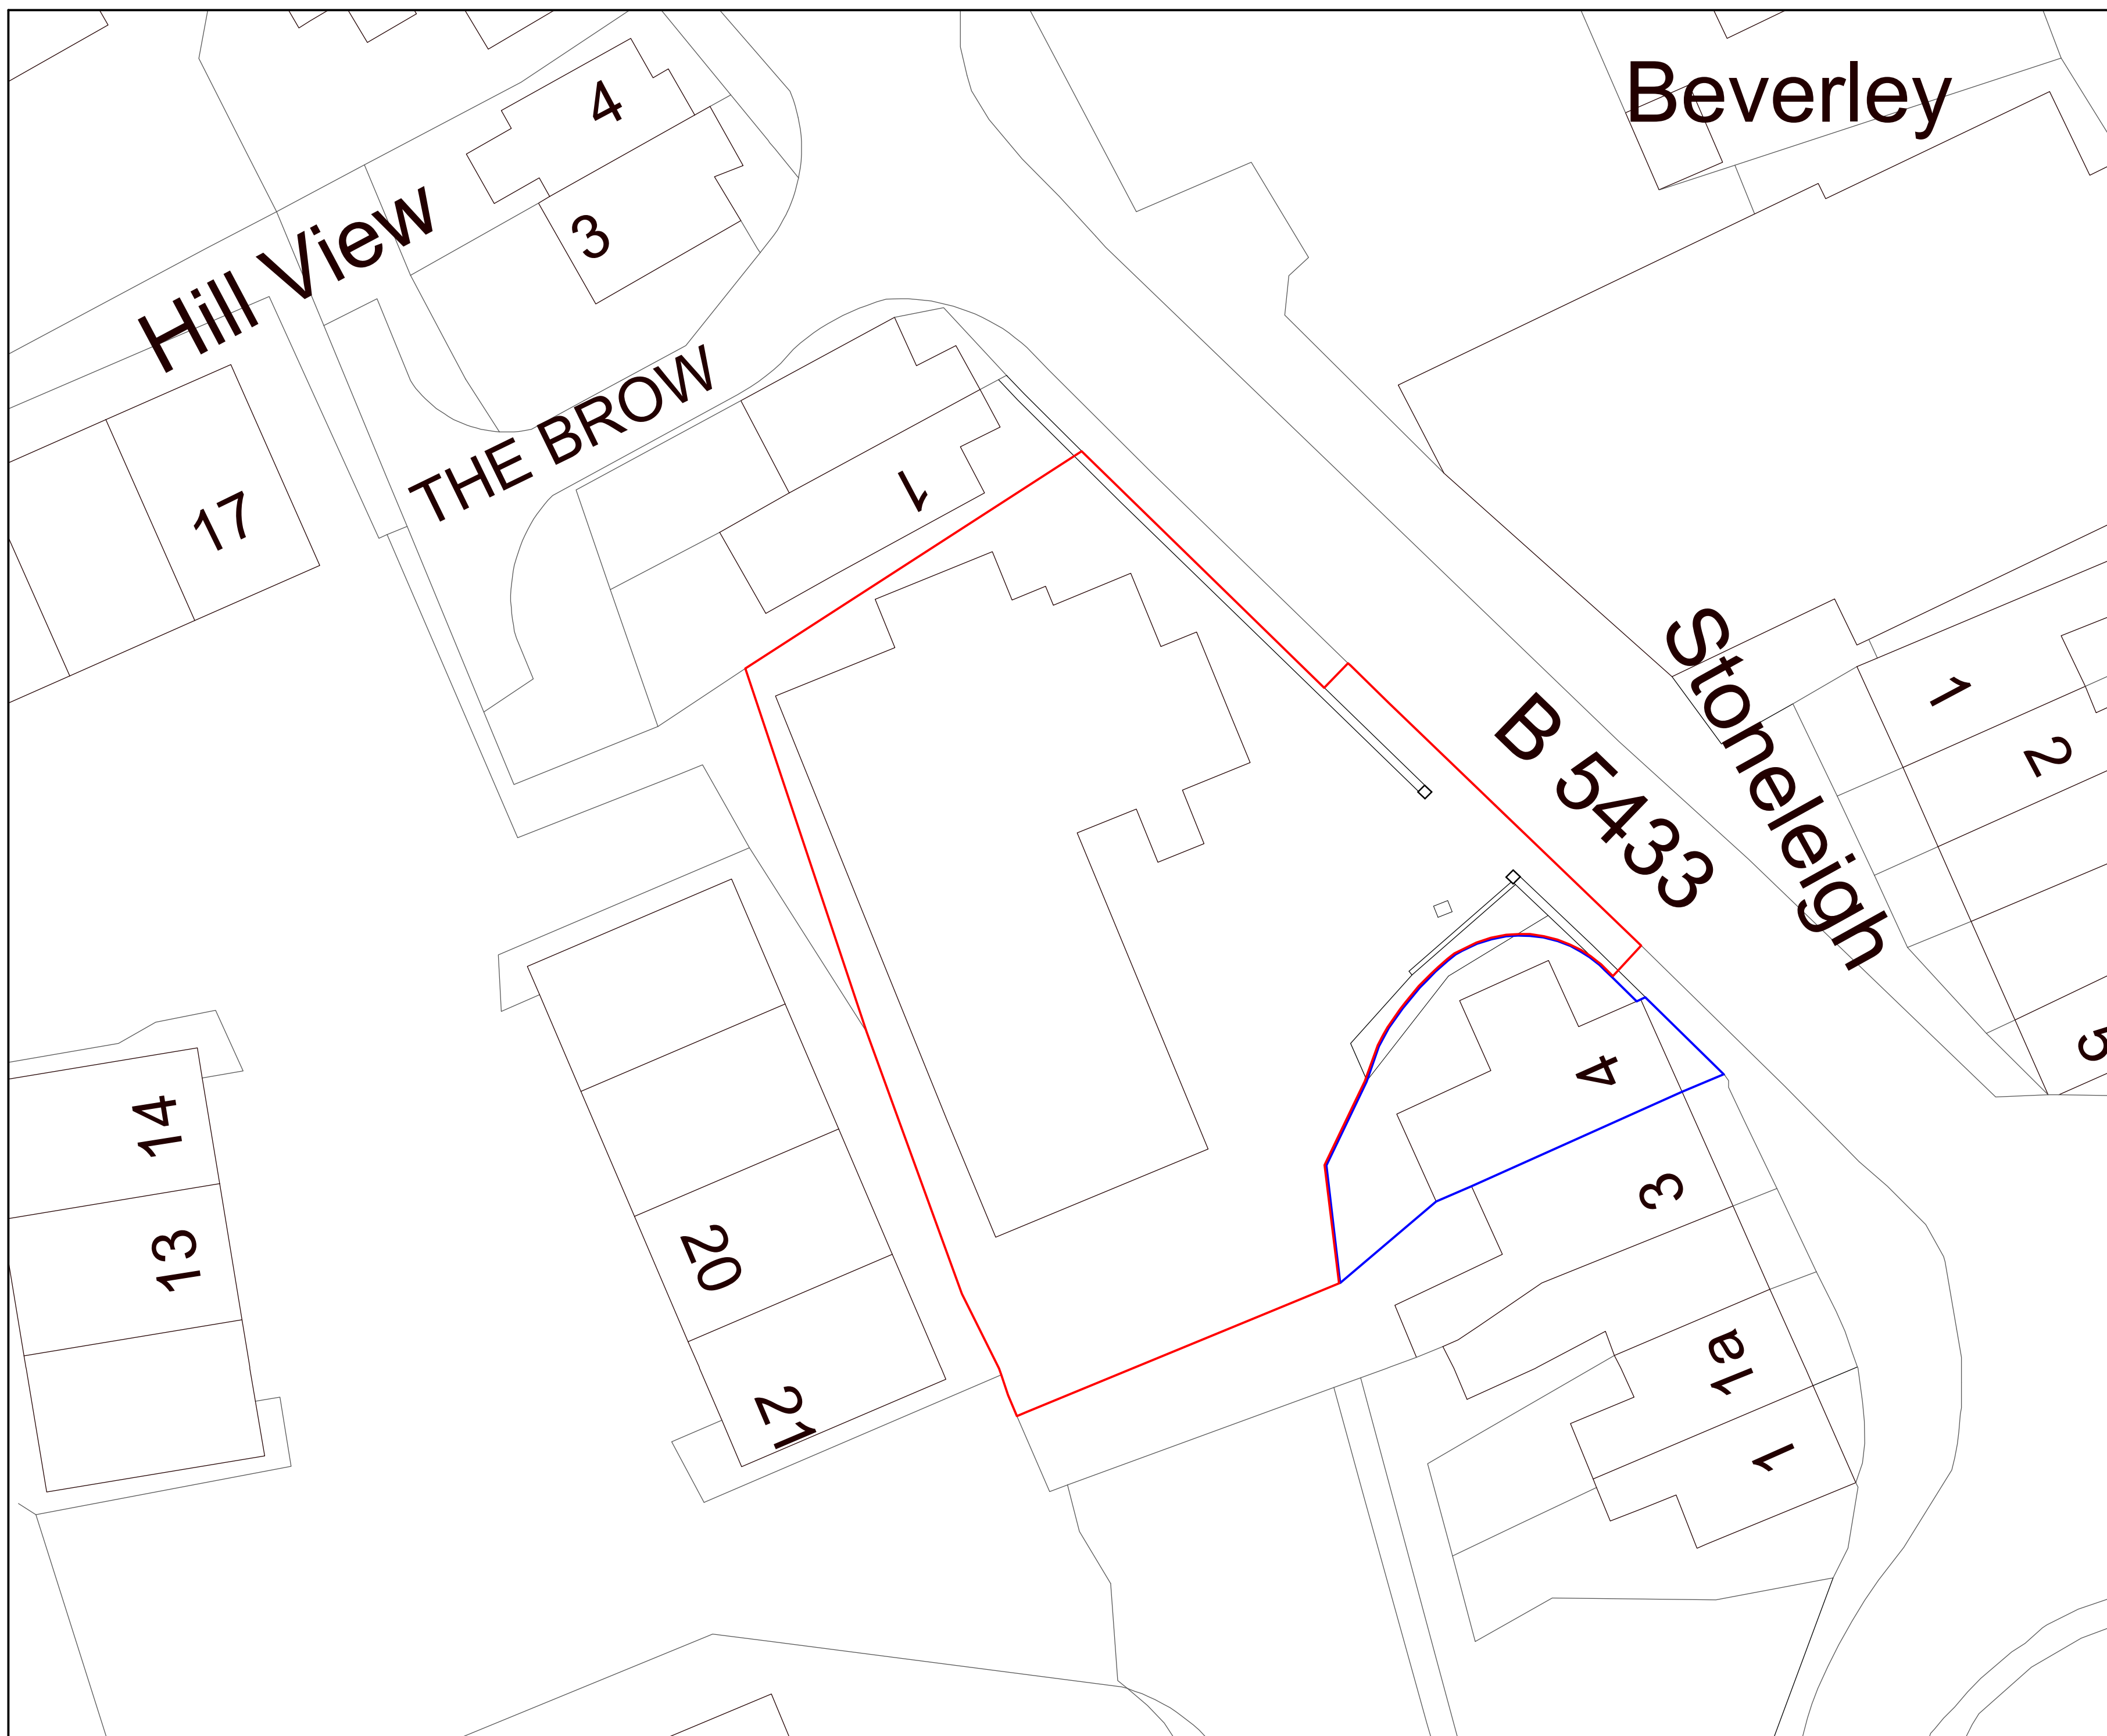

Site Plan 1:200

A	09/21	Elevation added	E M J
Rev	Date	Detail	Initial

Project:
Proposed Alterations to,
4 High Street, Pentre
Broughton, Wrexham,
LL1 1 6AG

Title:	Scale: (A1)
Existing Access	1:200

Drawn By: D.J.Edwards	Date: Aug 2021
--------------------------	-------------------

Drawing No: R113/001	Sheet: 1 of 1
-------------------------	------------------