


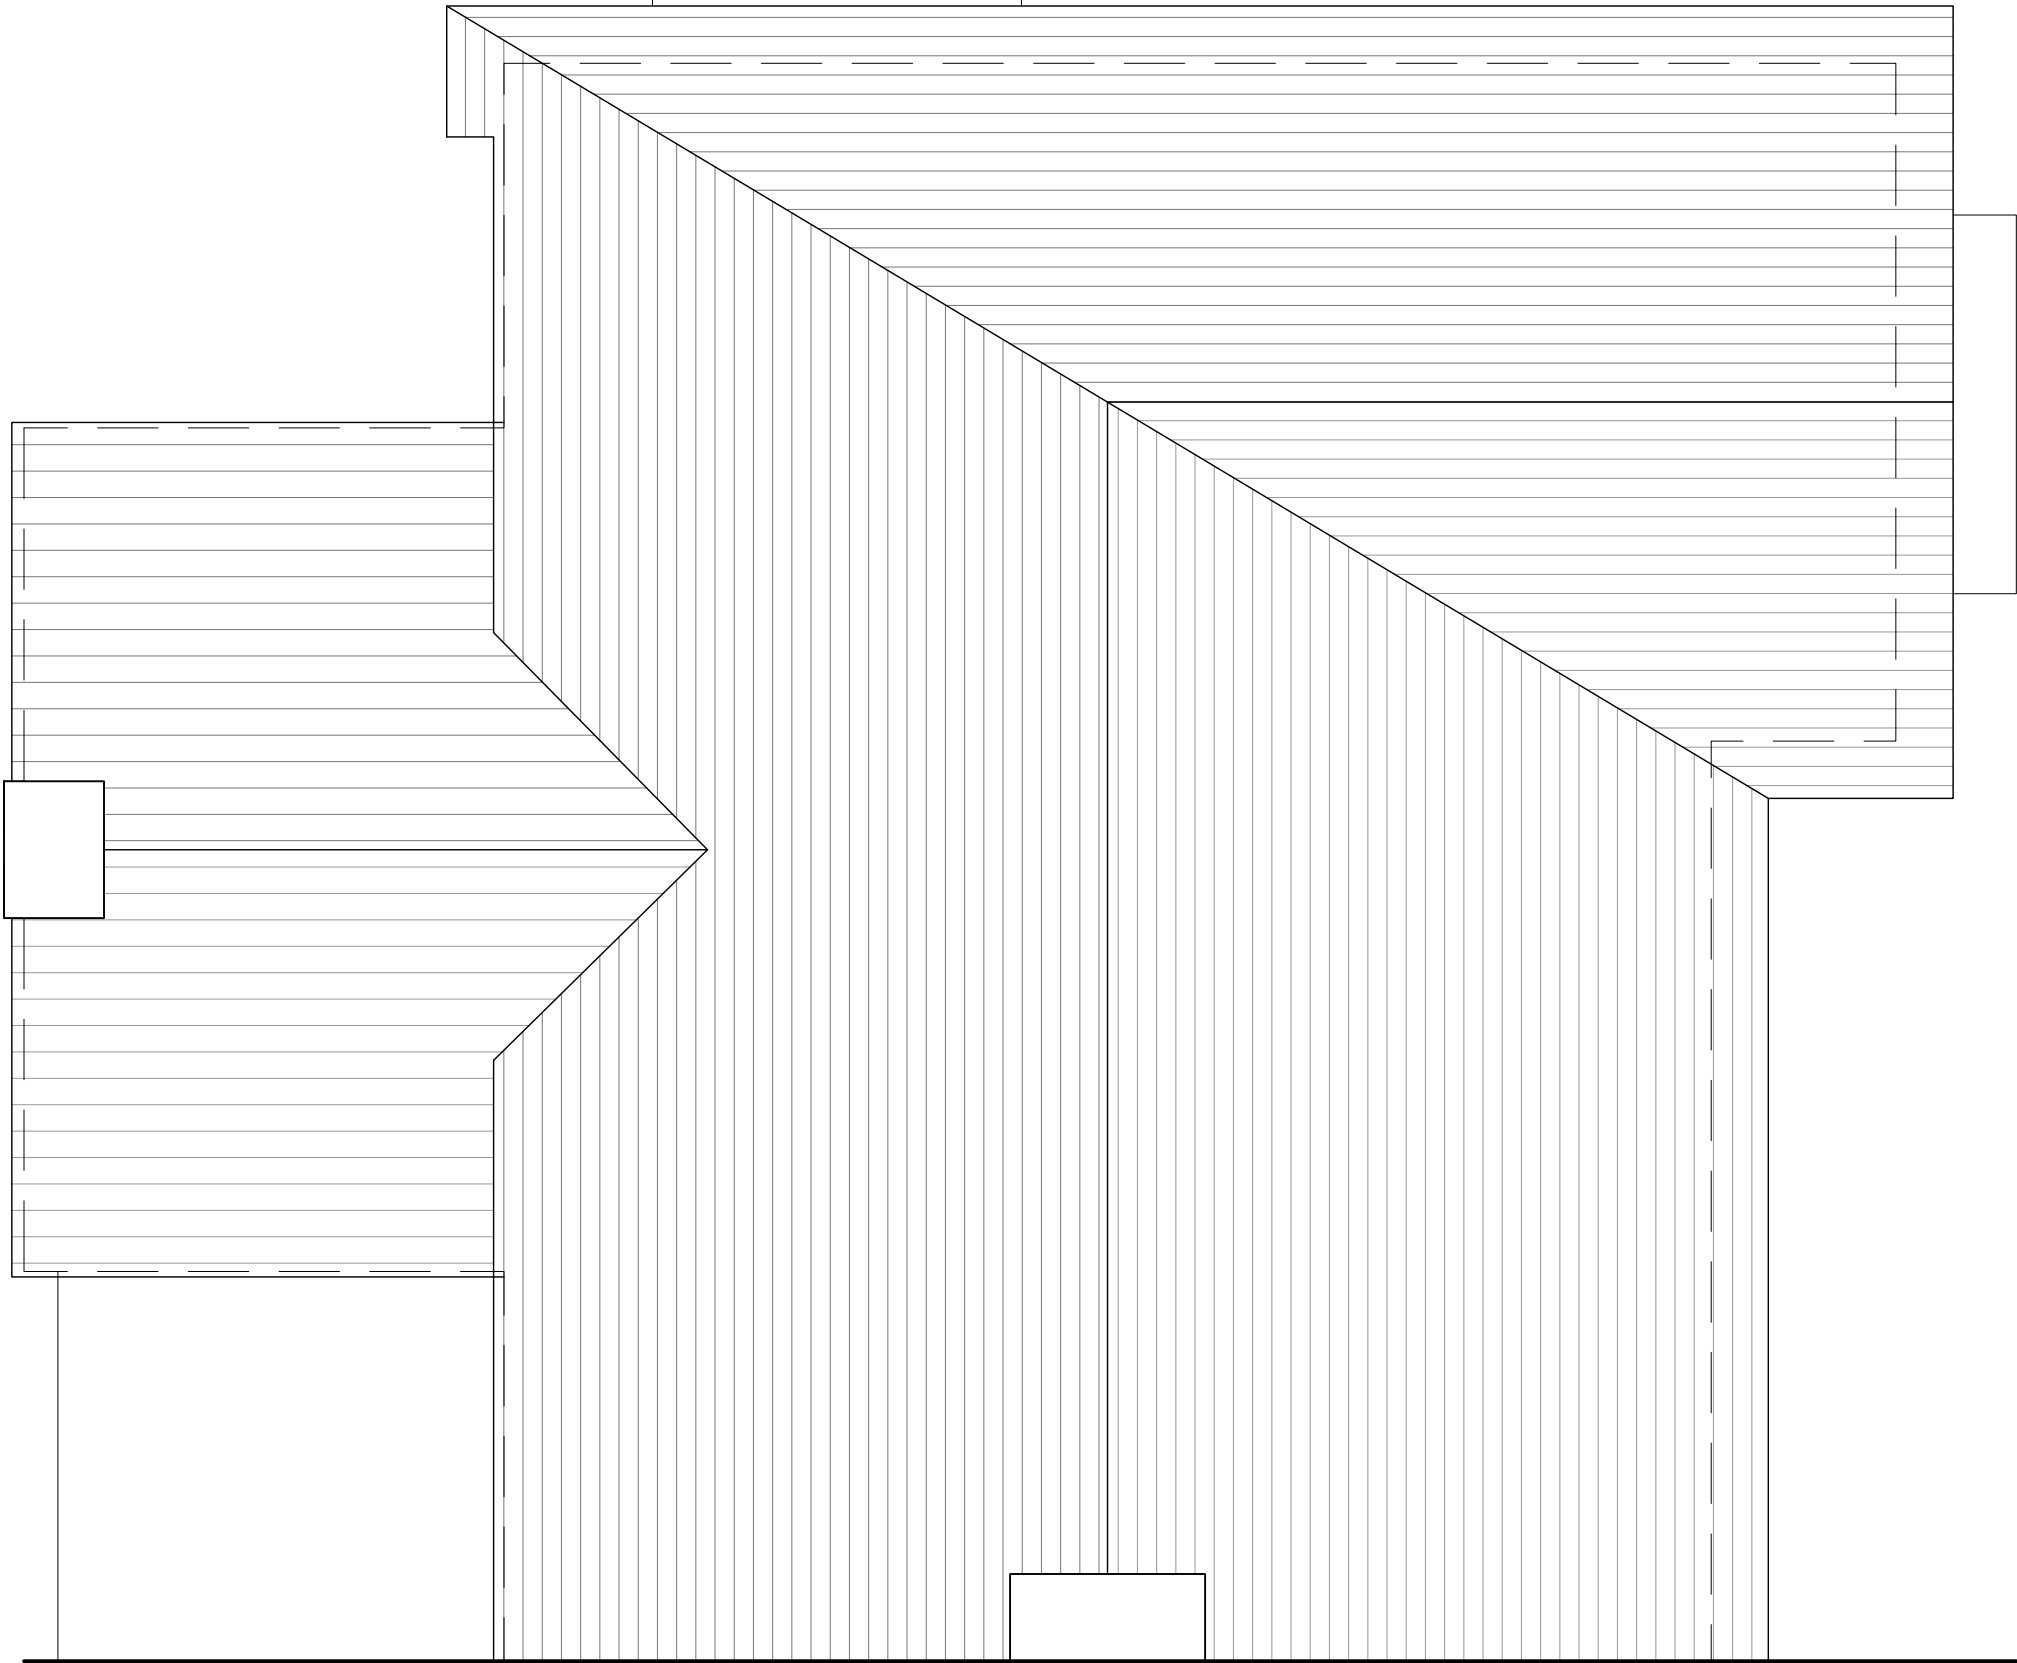

Notes			
Do not scale from drawings. Errors to be reported immediately to the architect. To be read in conjunction with all relevant Architects', Services and Structural Engineers' drawings. All existing site, tree and building information has been compiled from different sources. All dimensions to be checked on site.			
A PLANNING - NON MATERIAL AMENDMENT AP 20.10.21			
Rev	Description	By	Date

© Copyright - Adam Pierpoint



The Mews, Bron-y-Garth, Oswestry, Shropshire, SY10 7LY
E adampierpoint@hotmail.co.uk
www.pointplanning.co.uk



Project
2 BERSHAM ROAD
WREXHAM
LL13 7UT

Project No.
2004
Revision
A

Date	20.10.2021	Sign off	Designed	AP	Scale/Format
CAD File	PP / 2004 2 Bersham Road	Drawn	AP		1:50 / A3
Drawing Name					Drawing No.
EXISTING ROOF PLAN					WD.12