
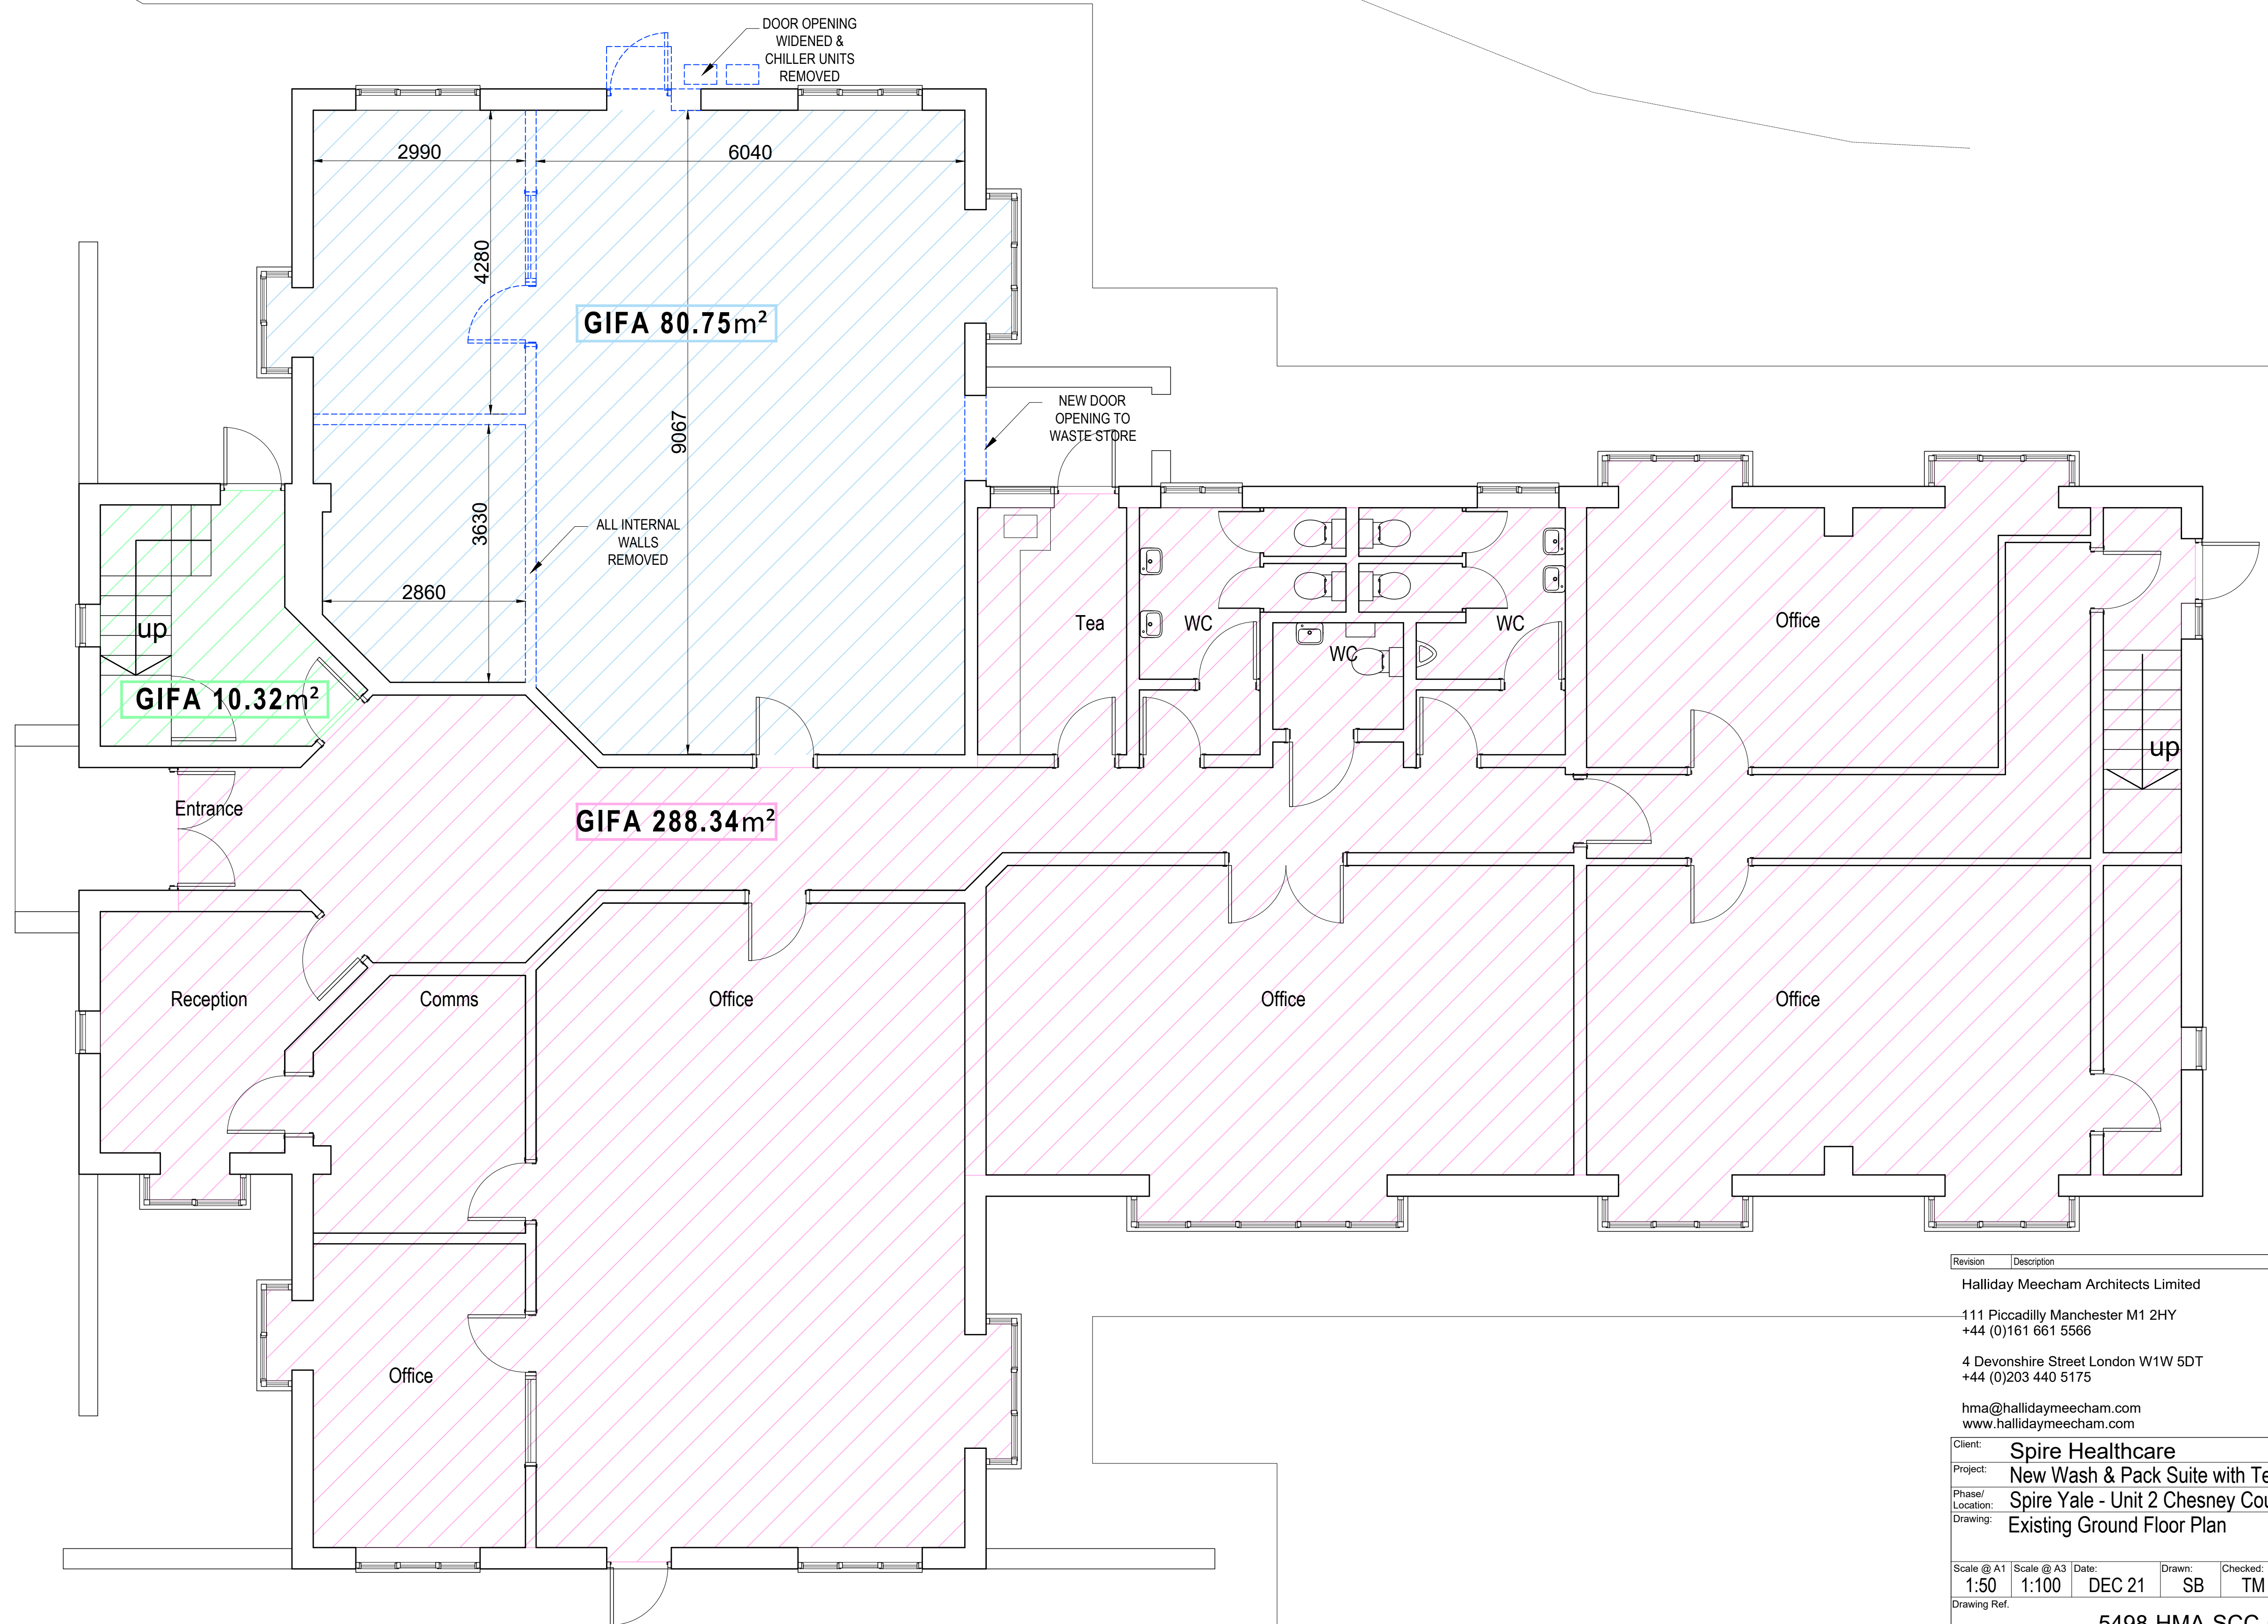
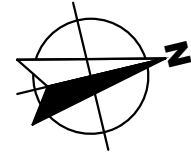


© Copyright: All rights reserved. This drawing must not be reproduced without permission. Do not scale from this drawing. All dimensions are in millimetres unless otherwise stated. Any discrepancies should be reported to the Architect.

	FIRST ISSUE FOR PLANNING			
Revision	Description	Date	Drawn	Checked
STAGE 3 - PLANNING CONSENT				

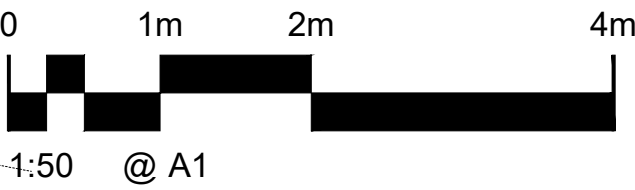

Revision	Description	Date	Drawn	Checked
----------	-------------	------	-------	---------

Halliday Meecham Architects Limited

111 Piccadilly Manchester M1 2HY
+44 (0)161 661 5566

4 Devonshire Street London W1W 5DT
+44 (0)203 440 5175

hma@hallidaymeecham.com
www.hallidaymeecham.com



Client:	Spire Healthcare
Project:	New Wash & Pack Suite with Temporary Pre-Assessment Clinic
Phase/ Location:	Spire Yale - Unit 2 Chesney Court
Drawing:	Existing Ground Floor Plan

Scale @ A1	Scale @ A3	Date:	Drawn:	Checked:	Job No.	Drawing No.
1:50	1:100	DEC 21	SB	TM	5498	10100
Drawing Ref.	5498-HMA-SCC-00-DR-A-10100					Revision
						-