



GENERAL NOTES


- Contractor must ensure that all work on site is carried out in a safe & satisfactory manner, in accordance with Health & Safety At Work Act 1974, COSHH Regulations 2002 & requirements of C.D.M.
- Structural Design shown in abeyance - refer to Structural Engineer's drawings and specifications.
- Mechanical & Electrical shown in abeyance - refer to M&E Engineer's drawings and specifications.
- All dimensions shown are to wall structure (Block/Stud) unless otherwise stated.

MATERIALS KEY

- | | |
|---|--|
| 1 | MASONRY BRICKWORK (to approved sample) |
| 2 | MASONRY BRICKWORK SOLDIER COURSING |
| 3 | DARK GREY METAL STANDING SEAM CLADDING |
| 4 | DARK GREY FRAMED uPVC WINDOWS AND DOORS |
| 5 | DARK GREY FRAMED uPVC RAINWATER GOODS |
| 6 | CONCRETE TILE ROOFING (to approved sample) |

NOTE

The large Window to the staircase is only on Plot Number 2 & 3. See Site Plan for reference.

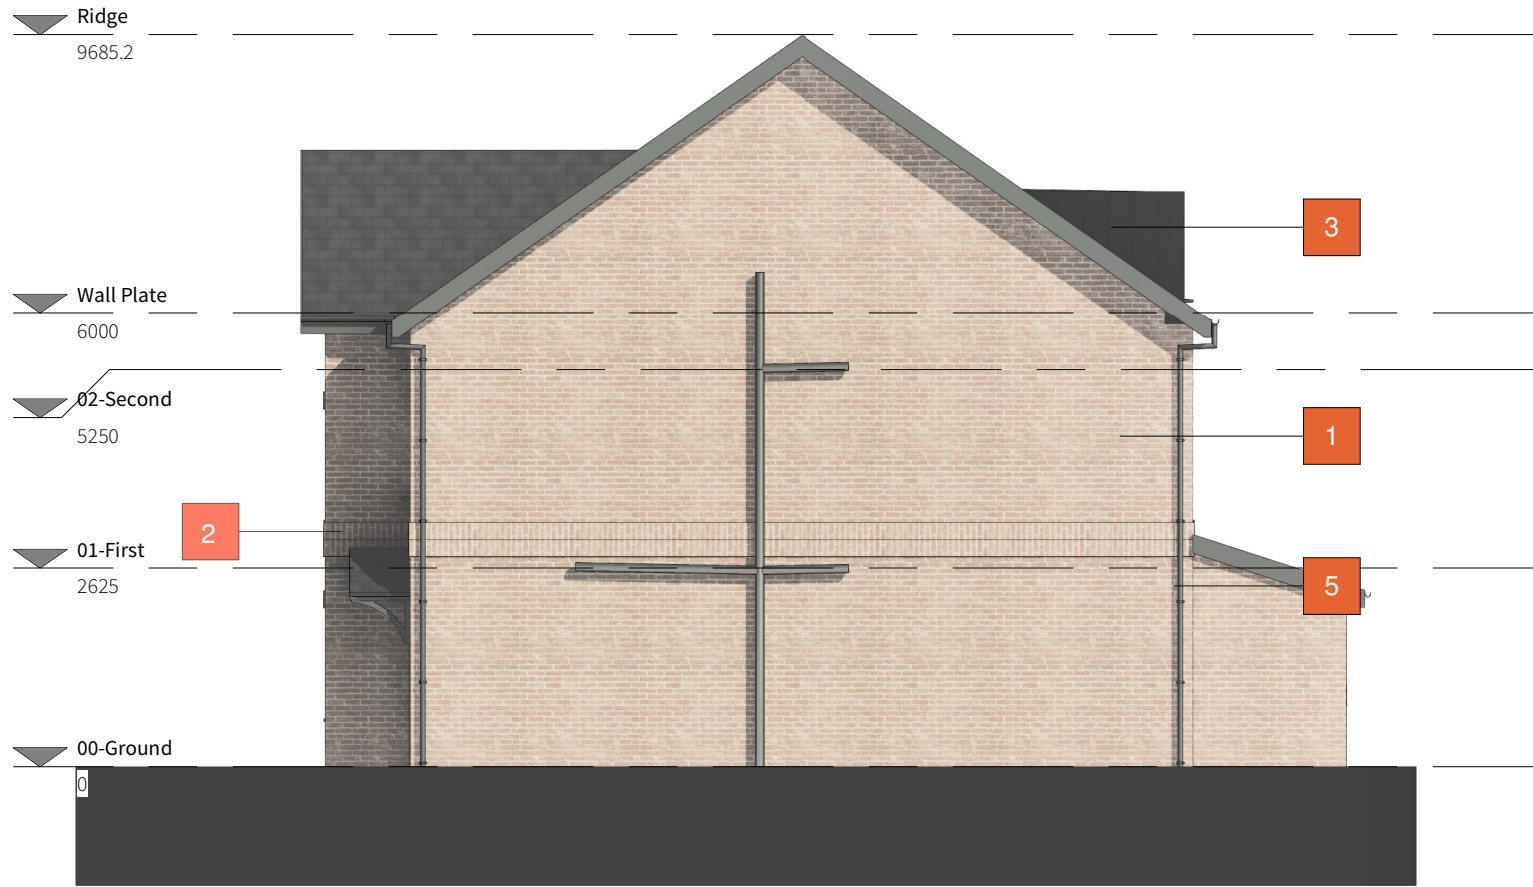

1 General-Arrangement_Elevation_East
1 : 100



3 General-Arrangement_Elevation_South
1 : 100



2 General-Arrangement_Elevation_North
1 : 100



4 General-Arrangement_Elevation_West
1 : 100

Four Architects Limited (11613893)
Note:
This drawing is copyright.
Do not scale dimensions from drawings.
All dimensions must be checked on site by
contractor or suitable qualified individual.
Contractor to report any discrepancies, errors
or omissions prior to commencing work.

Notes:

Project Title:
Darland Road, ROSSETT

Location:
Darland Road, ROSSETT

Drawing title:
GA_Elevations

Status:
PLANNING

Scale:
As indicated

Job Number:
21-006

Drawing Number:
FA-DR-03-202

Date:
21-06-16

Revision:
P1

F

Four
Architects

113 Portland Street, Manchester, M1 6DW
Tel. 01614707969 Email. info@fourarchitects.co.uk