



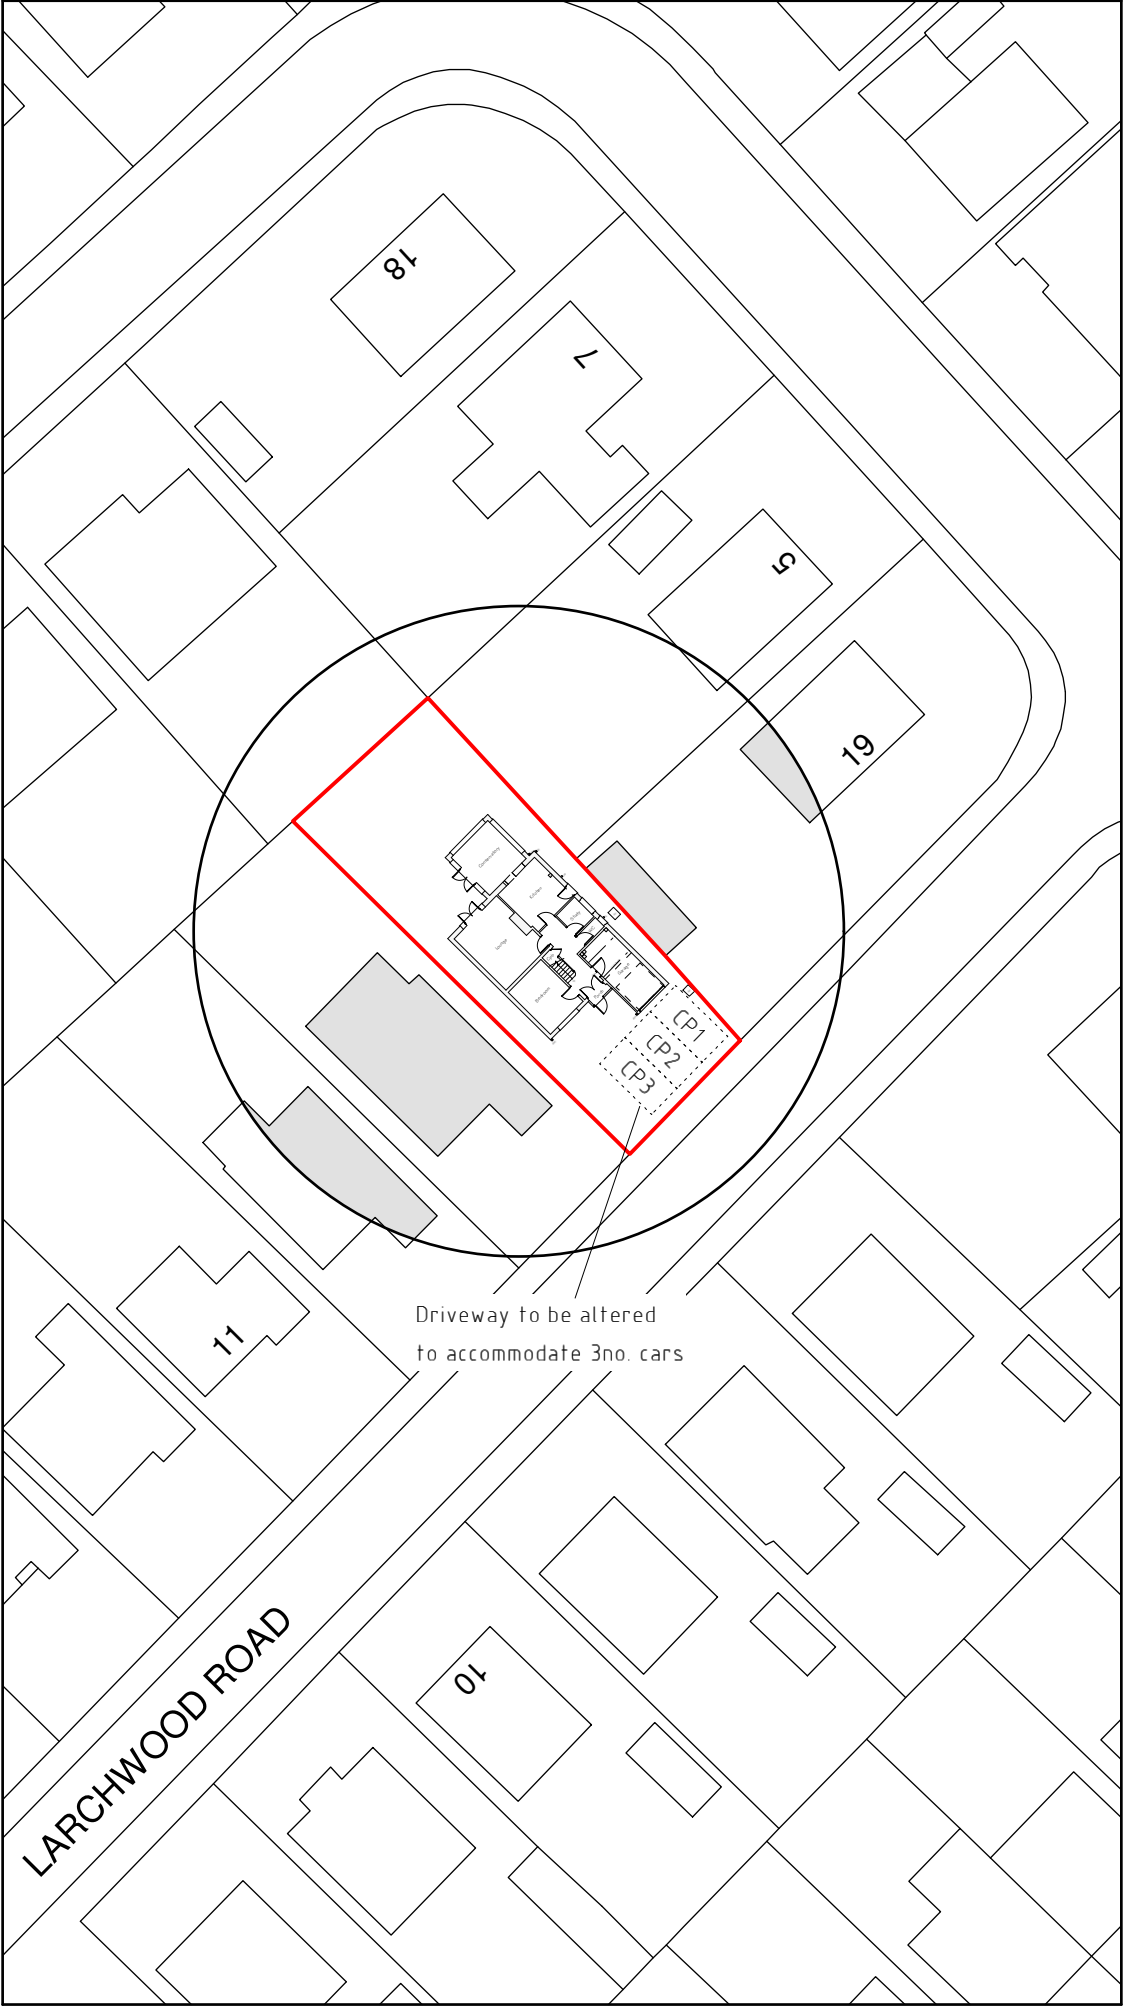


Site Plan 1:500

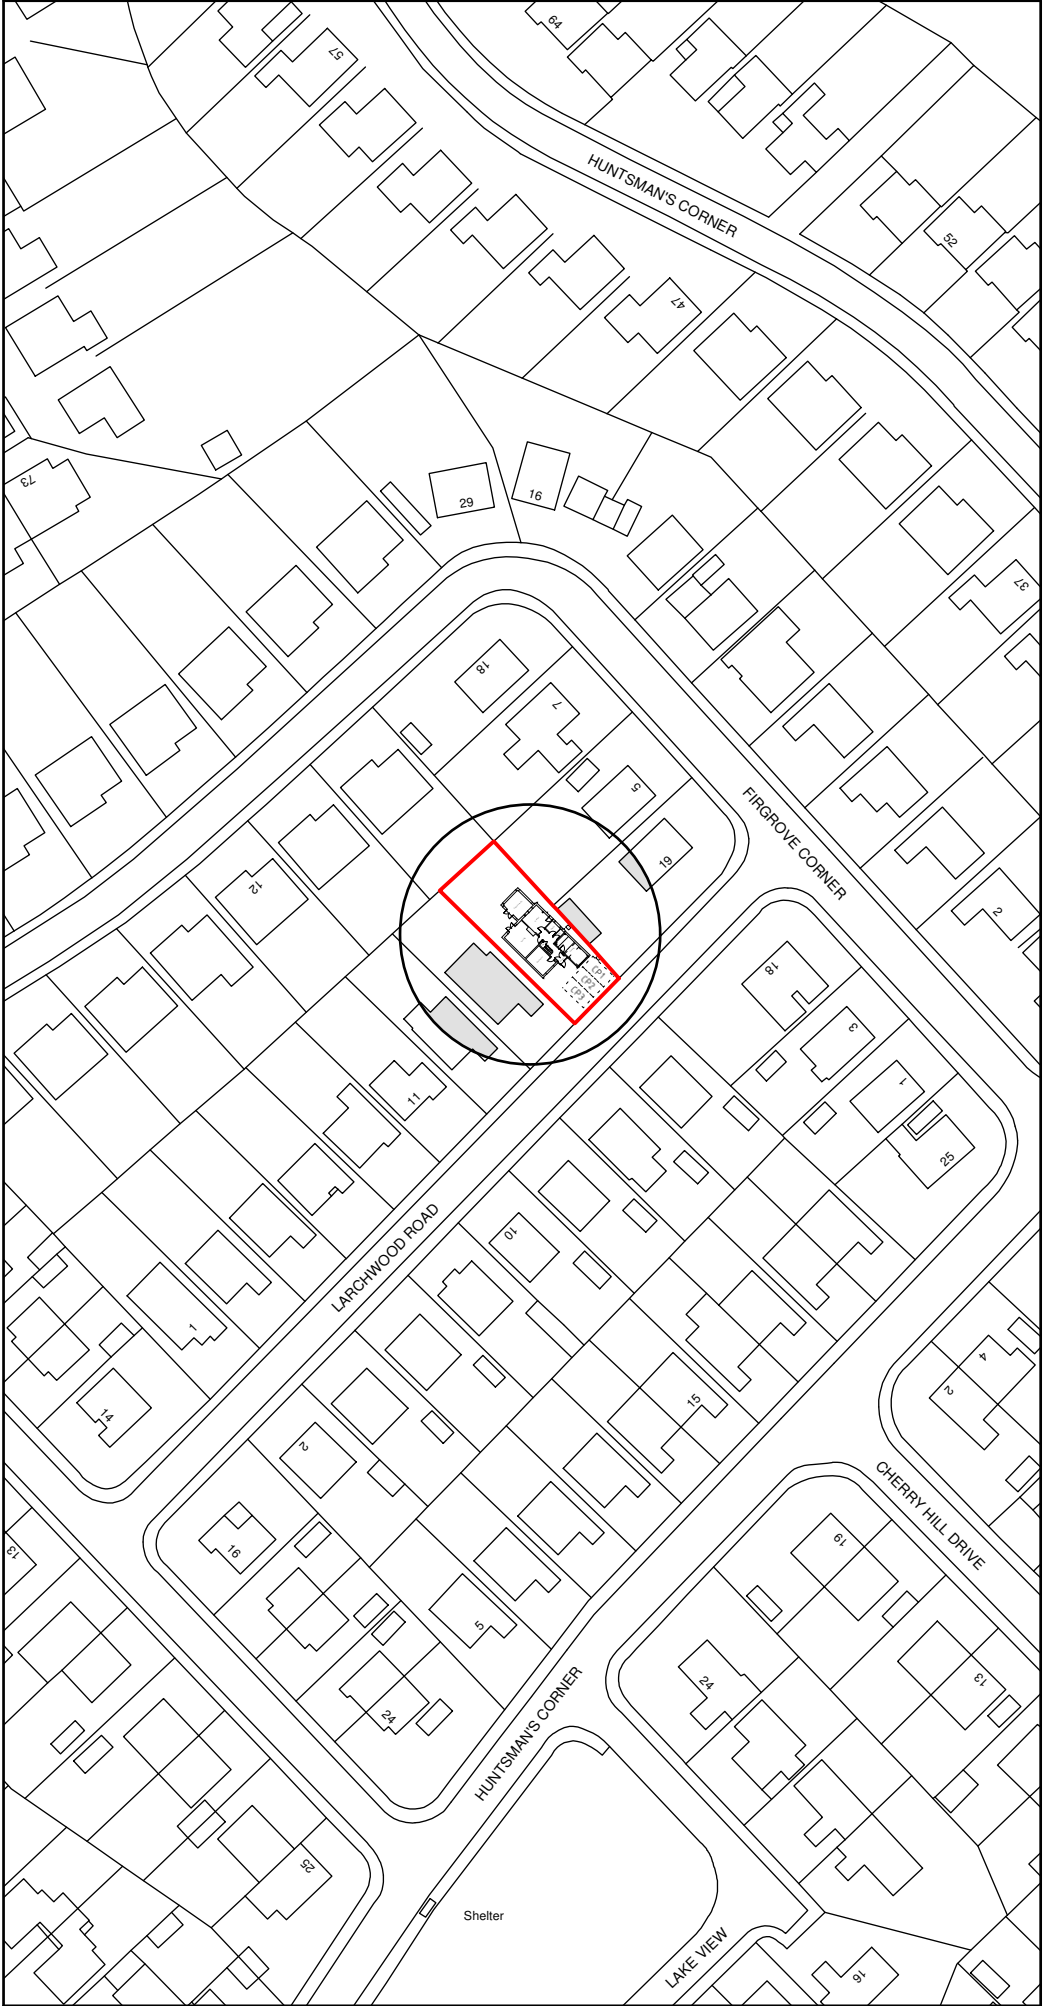

Location Plan 1:1250

Key

- Surrounding Buildings
- Proposed Site

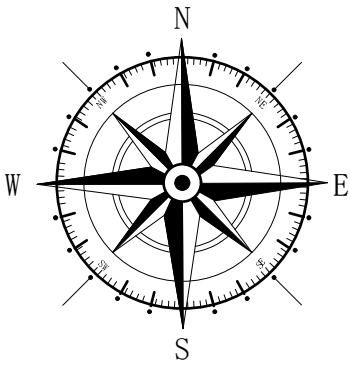

A	11/18	Car Parking Spaces Added	S.M.E.
Rev	Date	Detail	Initial

Project:
 Proposed Alterations at,
 17 Larchwood Road,
 Borras, Wrexham,
 LL12 7SG

Title: Planning: Site & Location Plan	Scale: (A3) 1:500 & 1:1250
--	---

Drawn By: J Felgate	Date: Nov 2018
Drawing No: J143/004	Sheet: 1 of 1

blueprint
 architectural services

partner
LABC

Office 3K4,
 Redwither Business Tower,
 Wrexham. LL13 9XT
 Tel: 01978 356500
 www.blueprintarchitectural.com
 © copyright all rights reserved