



Revisions:

WREXHAM - PLANNING

1 Market Street
Wrexham
LL13 8BY

Issue 02 - 25/01/2022




Proposed Site Plan

External



- 1 Internally Illuminated Fascia Sign
- 2 Internally Illuminated Fascia Sign

 

Site
Pizza Hut
Wrexham

Job Number
119621A

Page
2 of 4

Drawing Location
U:\2022\2022 Drawings\Pizza Hut\

Scale
as shown @ A3


Issue / Rev
Issue 02 - 25/01/2022

Drawn by
WK

Checked by
PM

Sales Rep
SG1

Date
18/01/2022

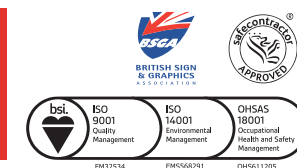

BUTTERFIELD SIGNS LTD
174 Sunbridge Rd
Bradford West Yorkshire
BD1 2RZ
Tel: 01274 722244
Fax: 01274 848996
Web: www.butterfieldsigns.co.uk


Sign 01 - Internally Illuminated Fascia Sign - (Qty 01)
Manufactured from formed 2mm aluminium face and back panels powder coated RAL 7021 with 45mm returns & 25mm upstand.
'Pizza Hut' lettering built-up face & halo illuminated with 100mm deep aluminium returns and 5mm Opal 050 perspex face.
Logo built-up face & halo illuminated with 100mm deep aluminium returns powdered coated red complete with inlaid Opal 050 perspex face and black vinyl detail.
Logo & letters fixed to face panel on 25mm spacers.
Size: 2750 x 475mm O/A with 25mm step top
Scale: 1:20

2000mm to underside

Front view




Section through - 1:20

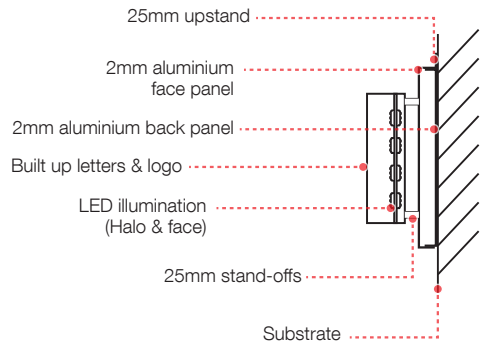

Proposed



Existing

 

Site
Pizza Hut
Wrexham

Job Number
119621A
Page
3 of 4
Drawing Location
U:\2022\2022 Drawings\Pizza Hut\

Scale
as shown @ A3
Issue / Rev
Issue 02 - 25/01/2022

Drawn by
WK
Checked by
PM

Sales Rep
SG1
Date
18/01/2022





BUTTERFIELD SIGNS LTD
174 Sunbridge Rd
Bradford West Yorkshire
BD1 2RZ
Tel: 01274 722244
Fax: 01274 848996
Web: www.butterfieldsigns.co.uk

Sign 02 - Internally Illuminated Fascia Sign - (Qty 01)
Manufactured from formed 2mm aluminium face and back panels powder coated RAL 7021 with 45mm returns & 25mm upstand.
'Pizza Hut' lettering built-up face & halo illuminated with 100mm deep aluminium returns and 5mm Opal 050 perspex face.
Logo built-up face & halo illuminated with 100mm deep aluminium returns powdered coated red complete with inlaid Opal 050 perspex face and black vinyl detail.
Logo & letters fixed to face panel on 25mm spacers.
Panel fret-cut and backed with red corrugated feature panel - complete with white vinyl plot-cut lettering applied to face of panel.

Size: 4900 x 460mm O/A with 25mm step top
Scale: 1:20

2000mm to underside


Front view

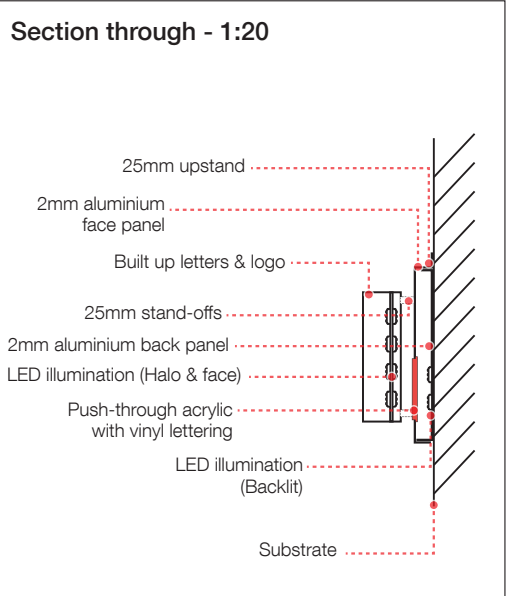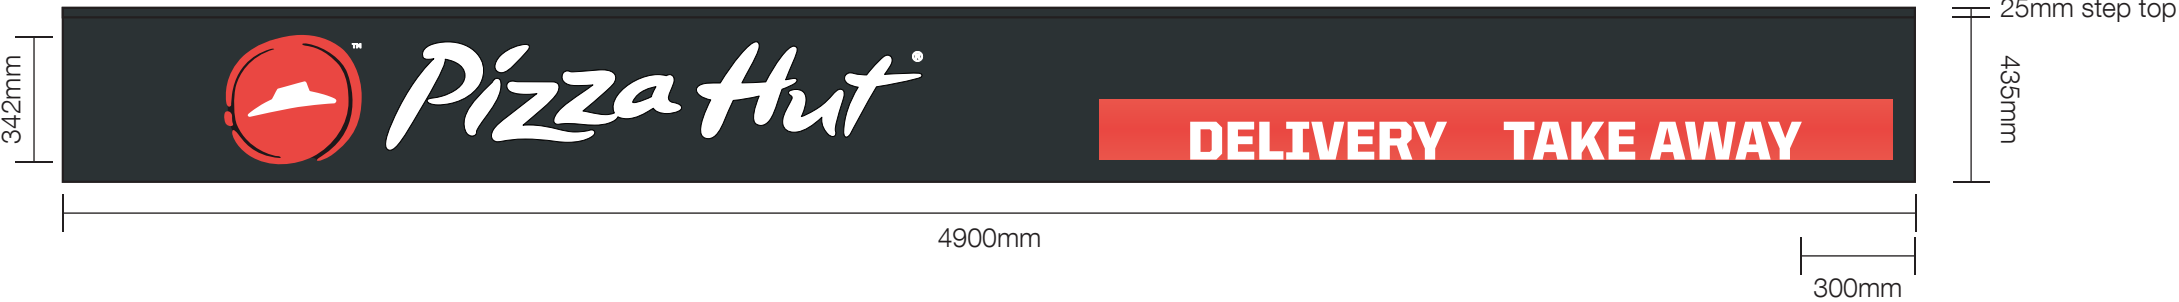

Proposed



Existing

 

Site
Pizza Hut
Wrexham

Job Number
119621A
Page
4 of 4
Drawing Location
U:\2022\2022 Drawings\Pizza Hut\

Scale
as shown @ A3
Issue / Rev
Issue 02 - 25/01/2022

Drawn by
WK
Checked by
PM

Sales Rep
SG1
Date
18/01/2022



BUTTERFIELD SIGNS LTD
174 Sunbridge Rd
Bradford West Yorkshire
BD1 2RZ
Tel: 01274 722244
Fax: 01274 848996
Web: www.butterfieldsigns.co.uk