


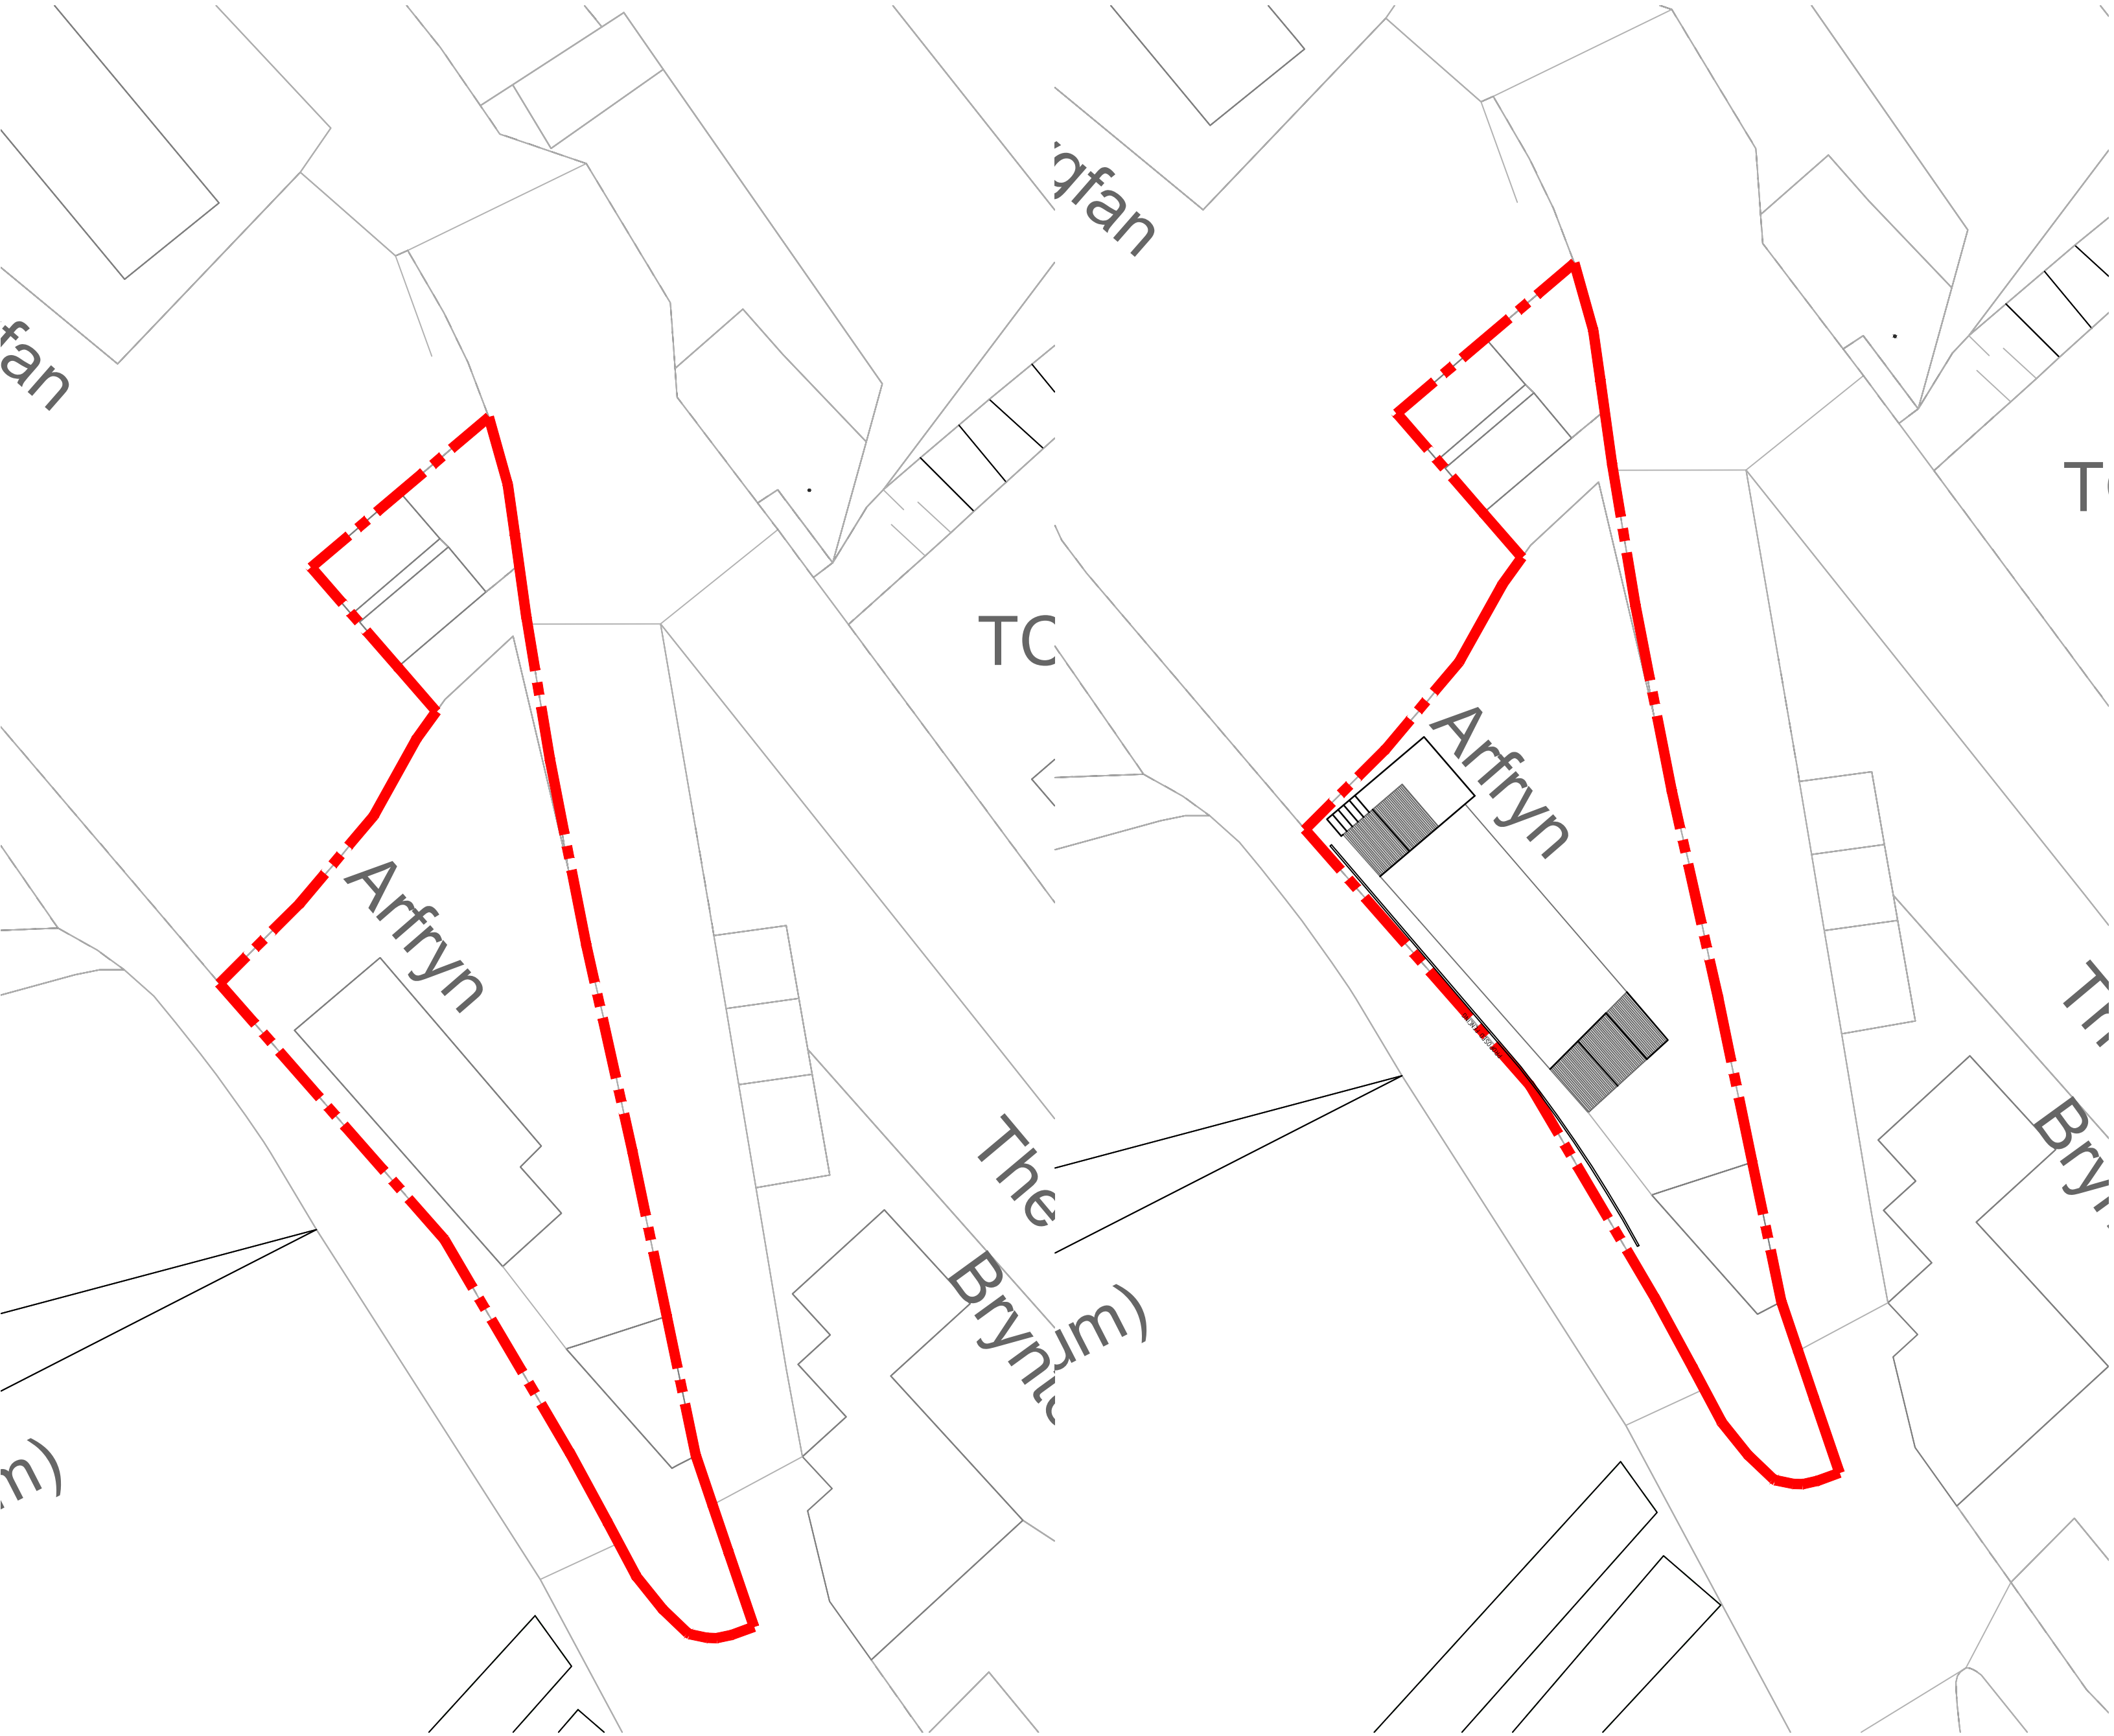


 

As Existing Site plan 1:200

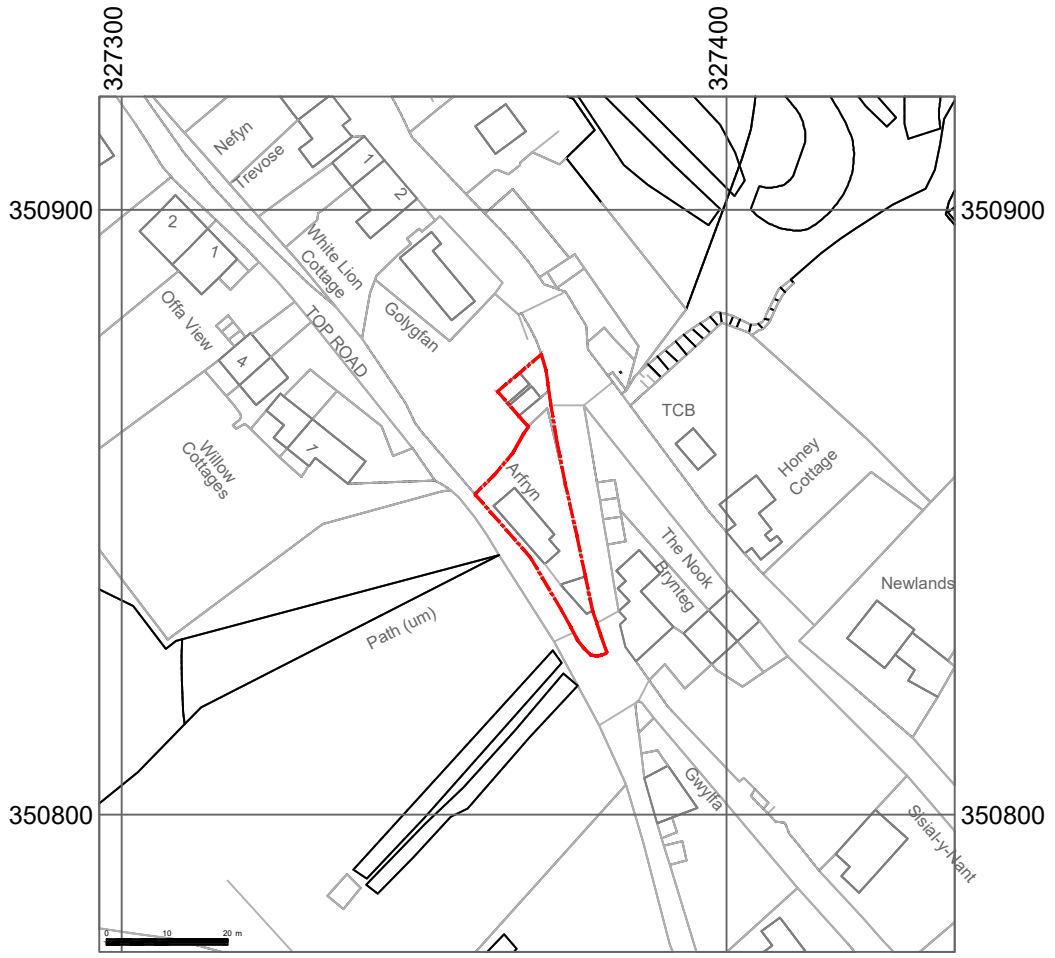


As Proposed Site plan 1:200

 

Site location plan 1:1250



©Crown Copyright and database rights
2019 OS 100047474

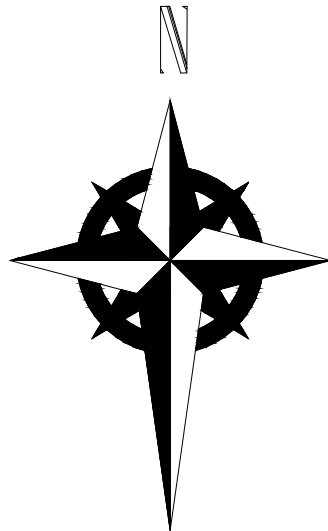



HDS Architectural Services, The Foundry,
15 Yorke Street, Wrexham
LL13 8LW
Tel (01978) 345250
www.hdsarchitectural.co.uk

Project; Arfryn, Minera, New Brighton, Wrexham, LL11 3DT	
Title; Site Location & Site plans	Scale (A2); 1:200 & 1:1250
Dwg No; AM/PI/05	Date; April 2021
Revision; REV D - redesign to suit planning comments (14-07-21). REV E - drawing amended (26-07-21). REV H - Non-material amendment requested by the client - porch & full height doors at FF with Juliet balconies. (18-10-21).	